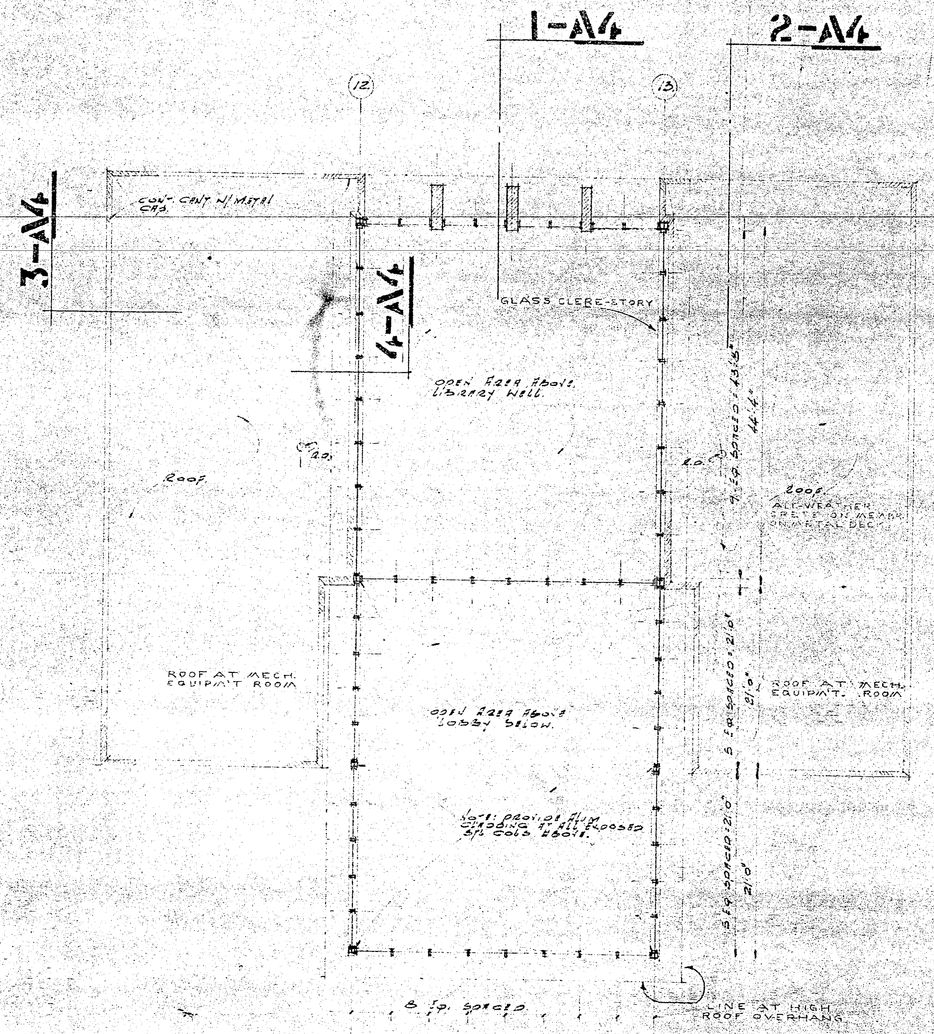

PLAN - LIBRARY - HIGH 200 CLERE STORY

SCALE 1/8" = 1'-0"

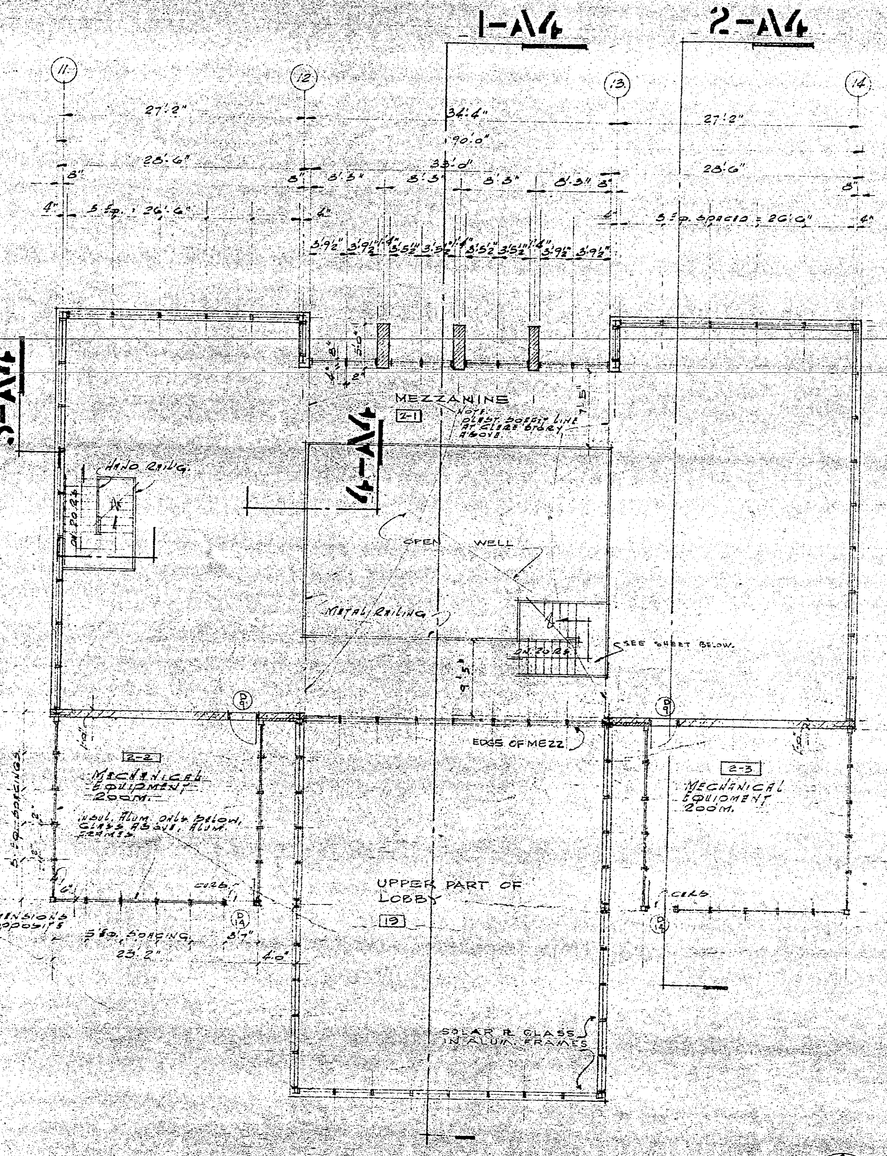

MEZZANINE FLOOR PLAN

SCALE 1/8" = 1'-0"

NORTH

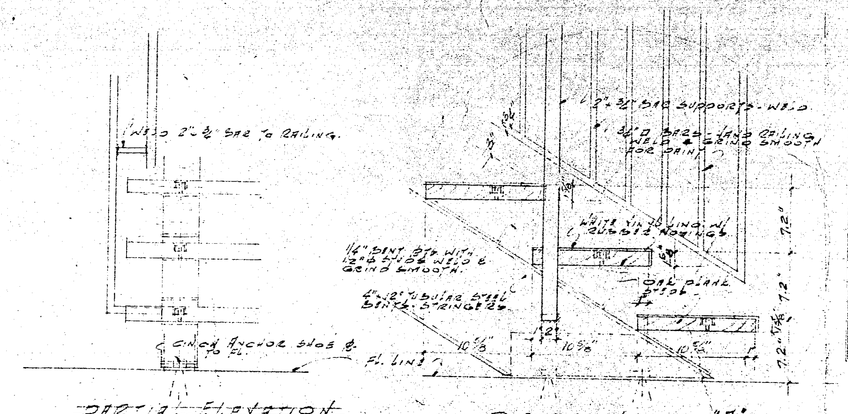

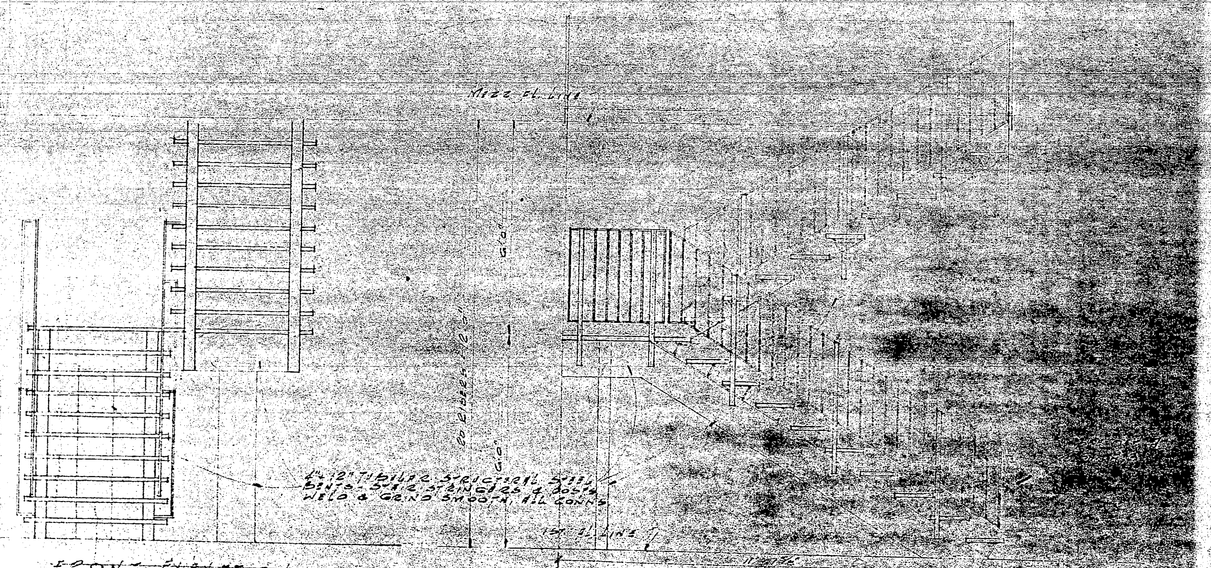

SCALE DETAILS - MAIN LIBRARY SKIN TO MEZZANINE

NO	PRINTS & DISTRIBUTION	BY	DATE
5	Design	LA	6/1
6	Office	LA	6/1
10	Bid Purposes	LA	6/1

NO	REVISIONS, THUS △	BY	DATE

ADDITIONS TO WESTCHESTER TOWNSHIP HIGH SCHOOL

MORGAN AVE. & 8TH ST. CHESTERTON INDIANA

FOR THE WESTCHESTER TOWNSHIP SCHOOL CORPORATION

MEZZANINE FLOOR - DIST. & CLERE STORY AT LIBRARY - NORTH UNIT

ARCHITECTURAL

THE Perkins & Will PARTNERSHIP
ARCHITECTS
320 North Clinton Street, Chicago, Illinois 60606. Phone 312-467-1200

CHESTER C. STEVENS & ASSOCIATES
ASSOCIATE ENGINEERS
7332 South Calumet Road, Chesterton, Indiana 46304. Phone 219-926-4000

DATE 6-1-65
PROJECT NO. 2165-5
DRAWN BY GS/BBE
CHECKED BY MA/DS
APPR. BY C. STEVENS
PROJ. MGR. R. BENGELS

A1.3

KEY PLAN

65-A-03