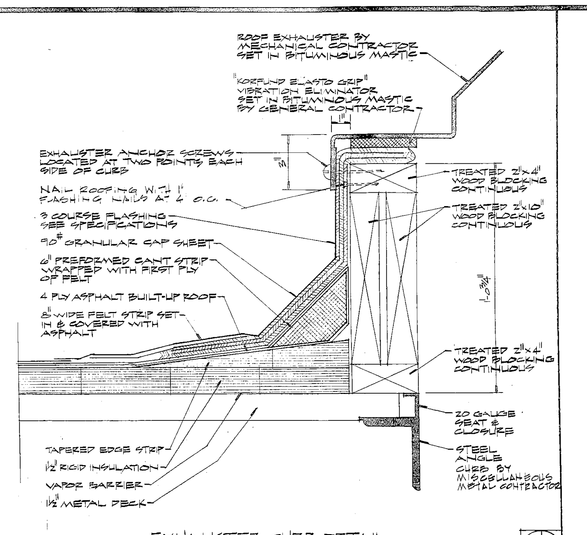

EXHAUSTER CURB DETAIL
SCALE 3/4"=1'-0"

D1 63

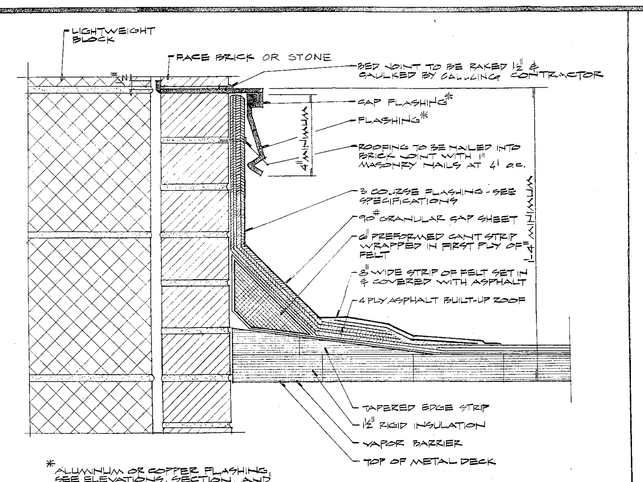

*ALUMINUM OR COPPER FLASHING, SEE ELEVATIONS, SECTION, AND SPECIFICATIONS

FLASHING DETAIL
SCALE 3/4"=1'-0"

D2 63

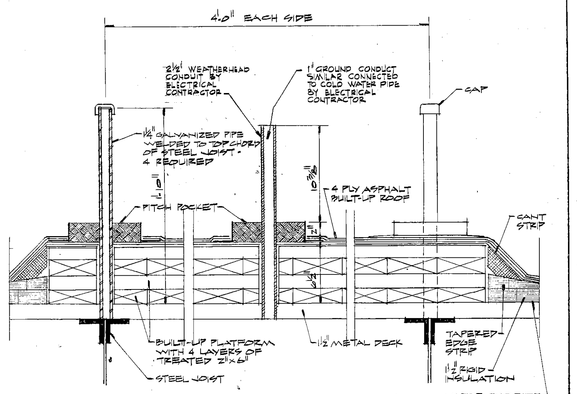

RADIO AND TELEVISION ANTENNA SUPPORTS
SCALE 1½"=1'-0"

D3 63

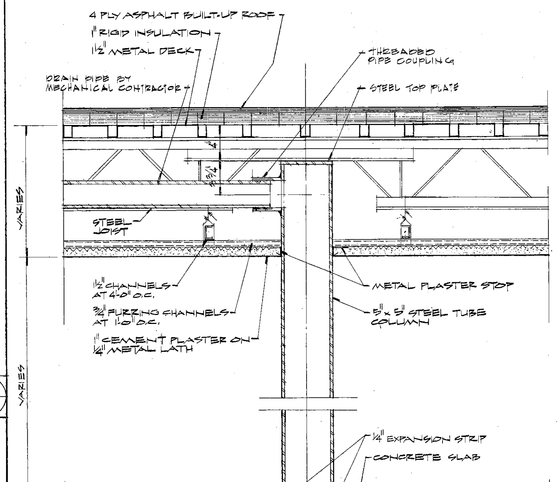

SECTION THRU CANOPY ROOF DRAIN COLUMN
SCALE 1½"=1'-0"

D5 63

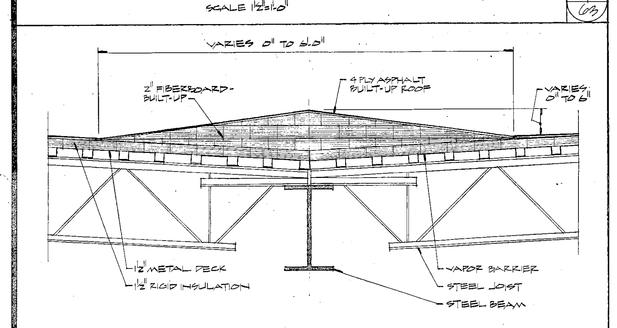

ROOF DRAINAGE SADDLE
SCALE 1"=1'-0"

D4 63

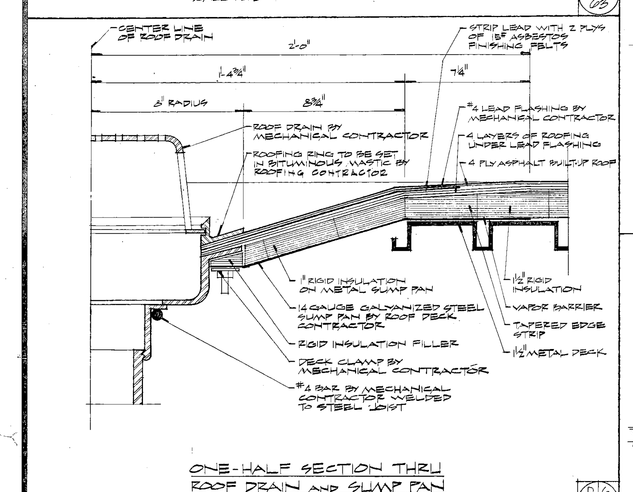

ONE-HALF SECTION THRU ROOF DRAIN AND SUMP PAN
SCALE 3/4"=1'-0"

D6 63

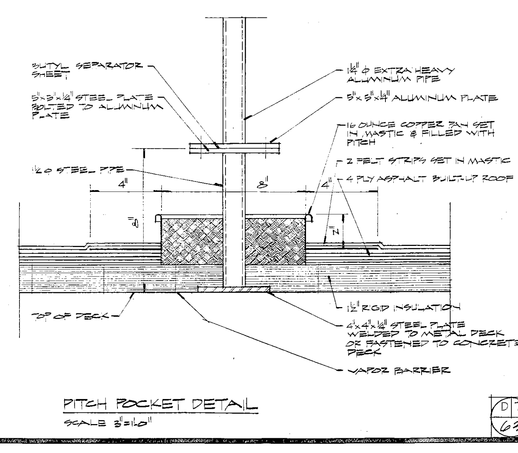

PITCH POCKET DETAIL
SCALE 3/4"=1'-0"

D7 63

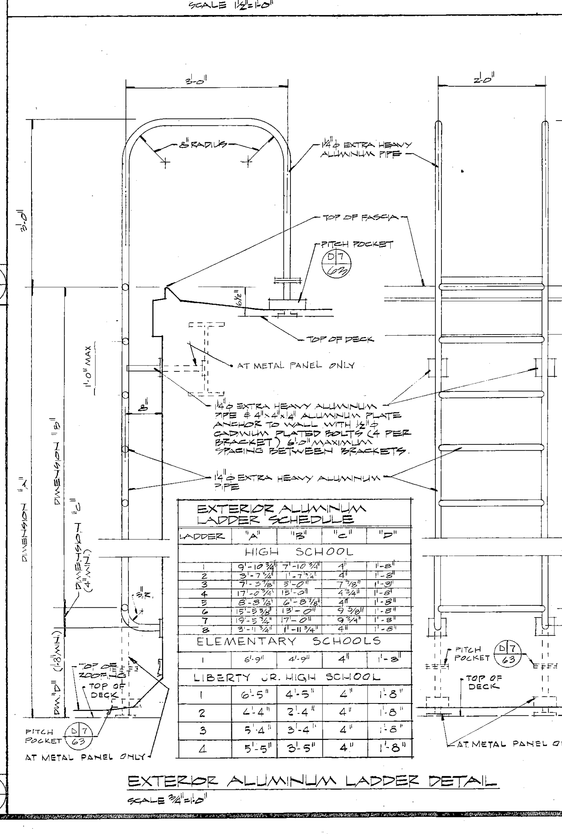

EXTERIOR ALUMINUM LADDER DETAIL
SCALE 3/4"=1'-0"

D8 63

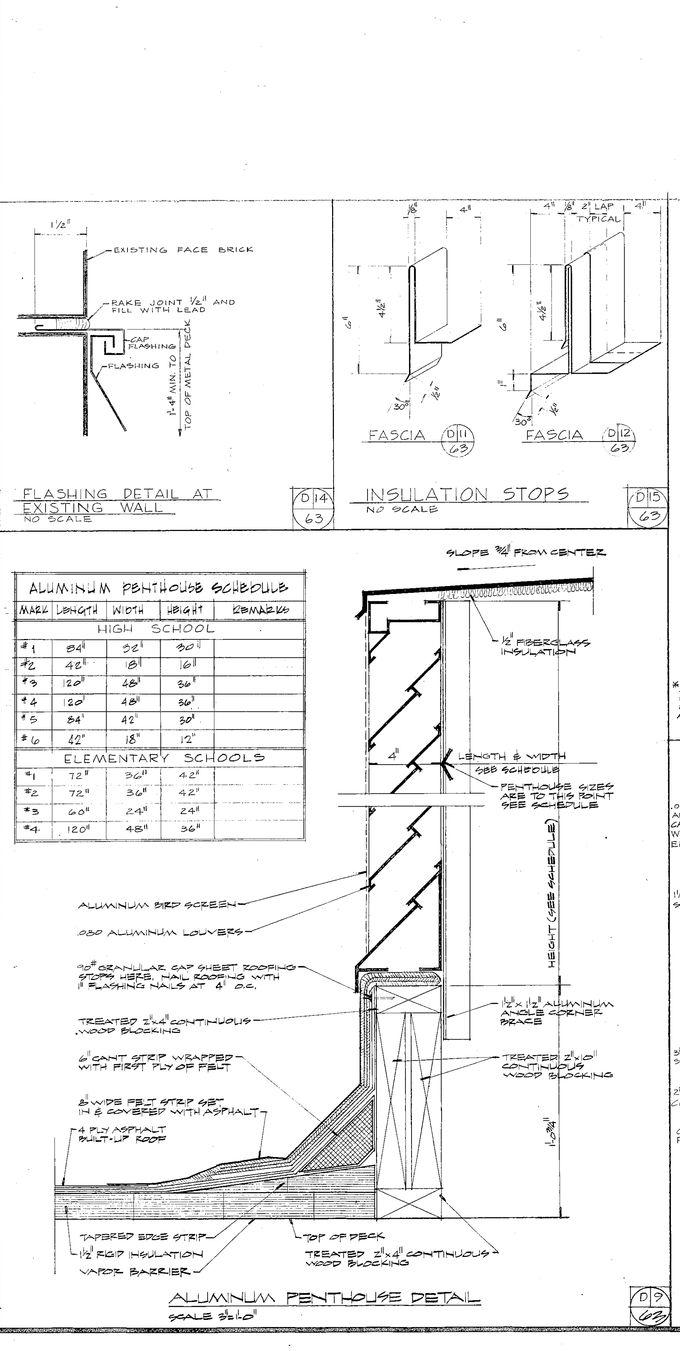

FLASHING DETAIL AT EXISTING WALL
NO SCALE

D14 63

INSULATION STOPS
NO SCALE

D15 63

ALUMINUM PENTHOUSE SCHEDULE				
MARK	LENGTH	WIDTH	HEIGHT	REMARKS
HIGH SCHOOL				
#1	84"	32"	90"	
#2	42"	18"	18"	
#3	120"	48"	36"	
#4	120"	48"	36"	
#5	84"	42"	30"	
#6	42"	18"	12"	
ELEMENTARY SCHOOLS				
#1	72"	36"	42"	
#2	72"	36"	42"	
#3	60"	24"	24"	
#4	120"	48"	36"	

ALUMINUM PENTHOUSE DETAIL
SCALE 3/4"=1'-0"

D9 63

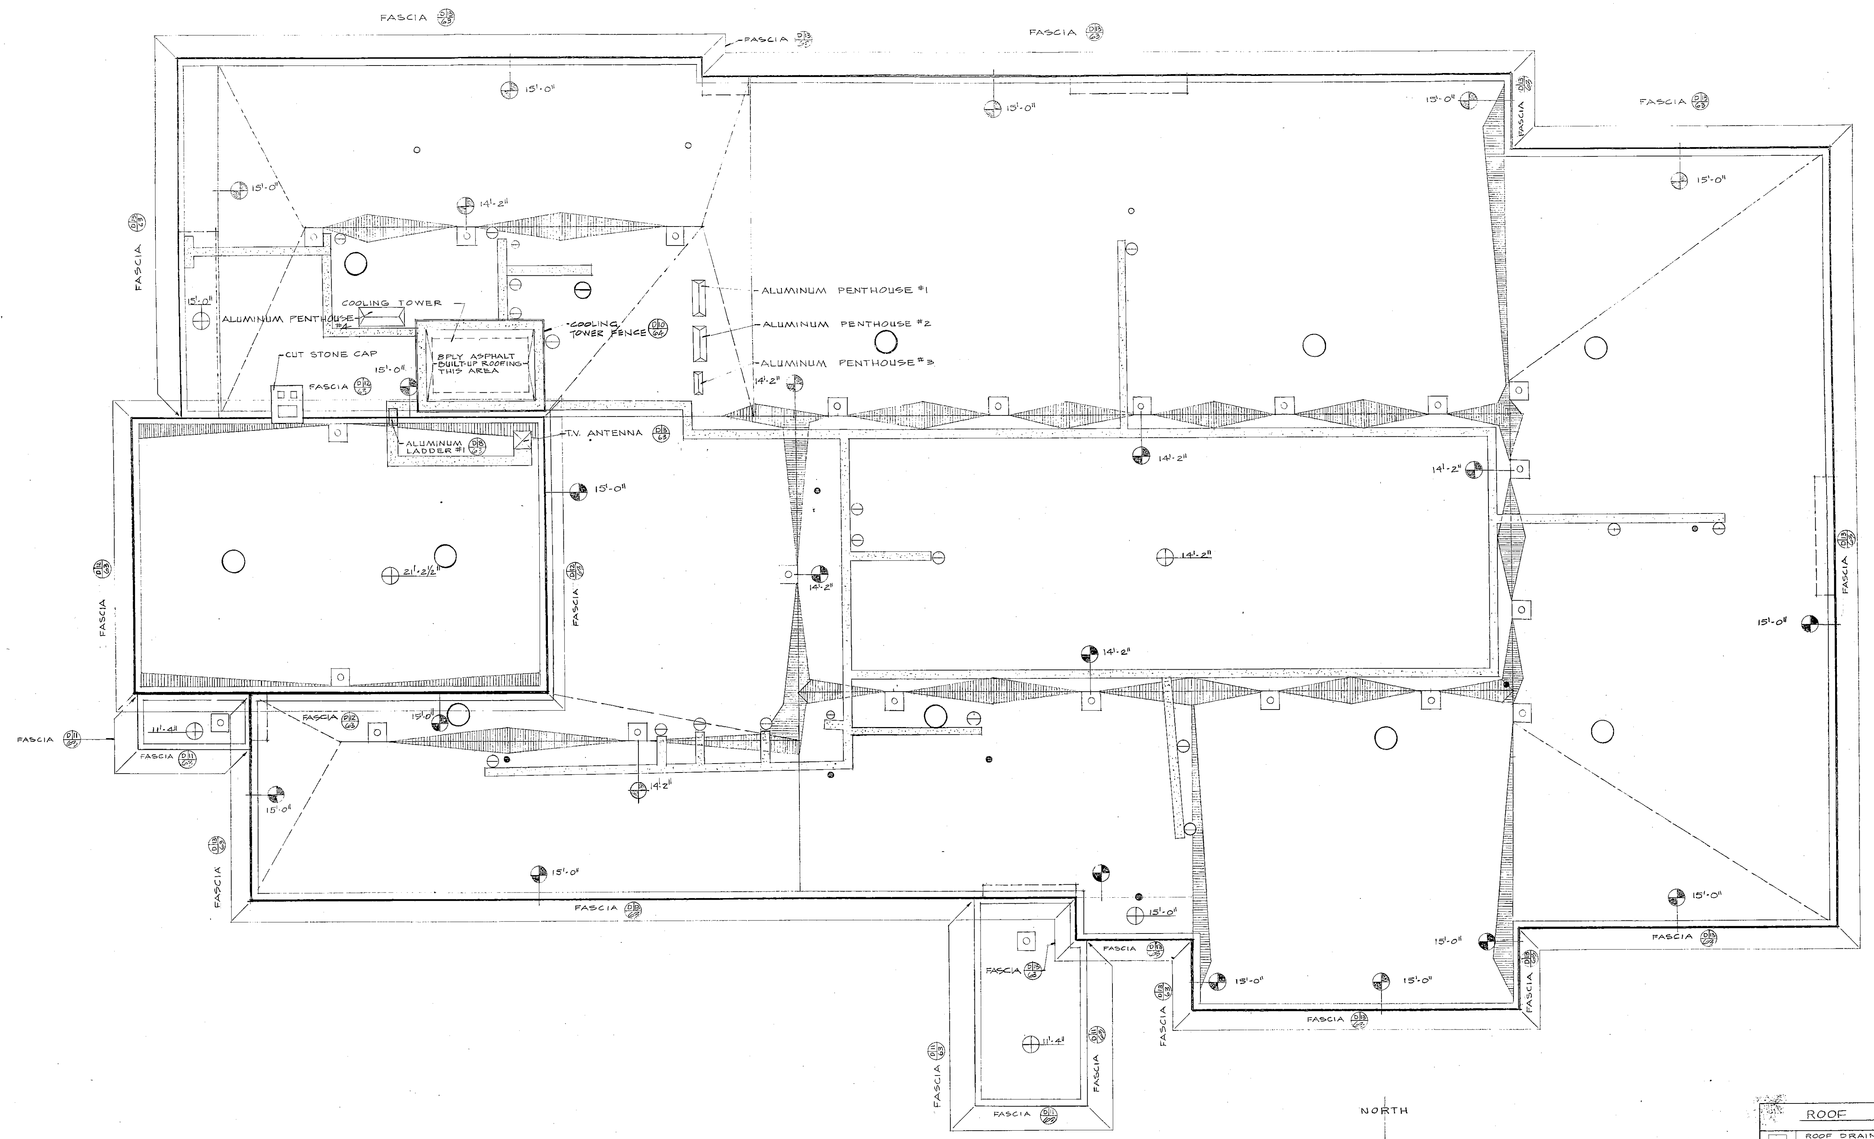

ROOF PLAN
SCALE: 1/16"=1'-0"

ROOF PLAN SYMBOLS			
	ROOF DRAIN AND SUMP PAN		ROOF DRAINAGE SADDLE
	PLUMBING VENT		ELEVATION TOP OF METAL DECK
	EXHAUST FAN		ELEVATION TOP OF SLOPING METAL DECK
	T.V. ANTENNA	D12	70# GRANULAR ROOF SHEET PATH
	RELIEF VENT		

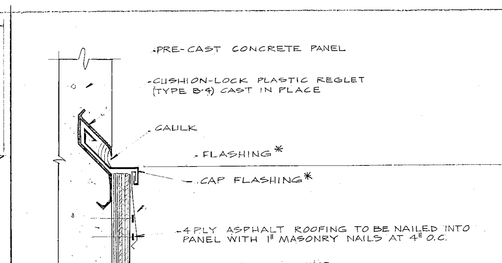

FLASHING DETAIL
SCALE: 3"=1'-0"

D10 63

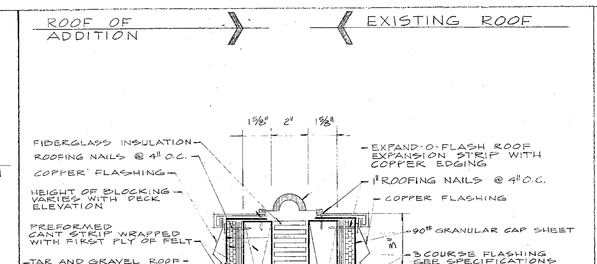

ROOF EXPANSION JOINT DETAIL
SCALE: 3"=1'-0"

D16 63

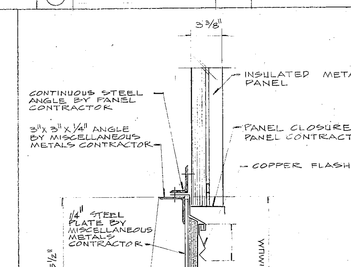

FLASHING DETAIL
SCALE: 1½"=1'-0"

D17 63

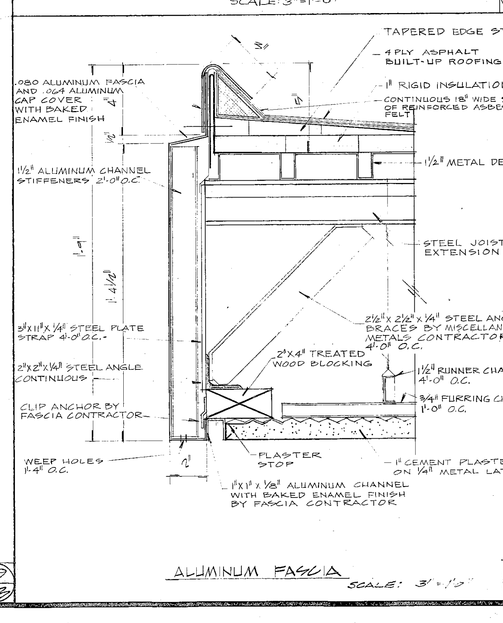

ALUMINUM FASCIA
SCALE: 3"=1'-0"

D11 63

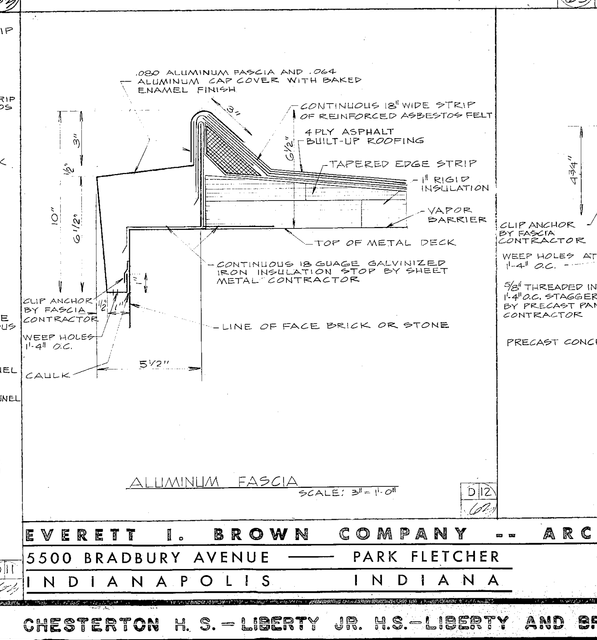

ALUMINUM FASCIA
SCALE: 3"=1'-0"

D12 63

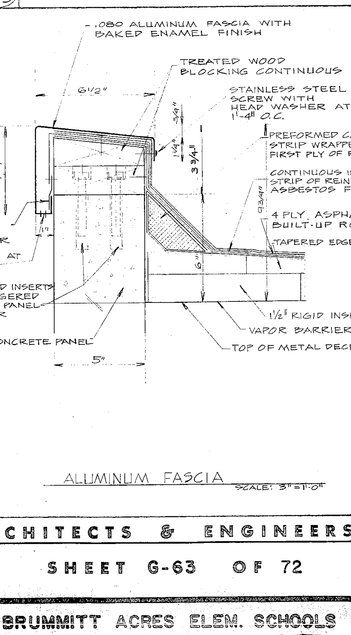

ALUMINUM FASCIA
SCALE: 3"=1'-0"

D13 63

EVERETT I. BROWN COMPANY -- ARCHITECTS & ENGINEERS
5500 BRADBURY AVENUE —— PARK FLETCHER
INDIANAPOLIS INDIANA

SHEET G-63 OF 72

JOB NO 169 7/69

CHESTERTON H. S. - LIBERTY JR. H.S. - LIBERTY AND BRUMMITT ACRES ELEM. SCHOOLS