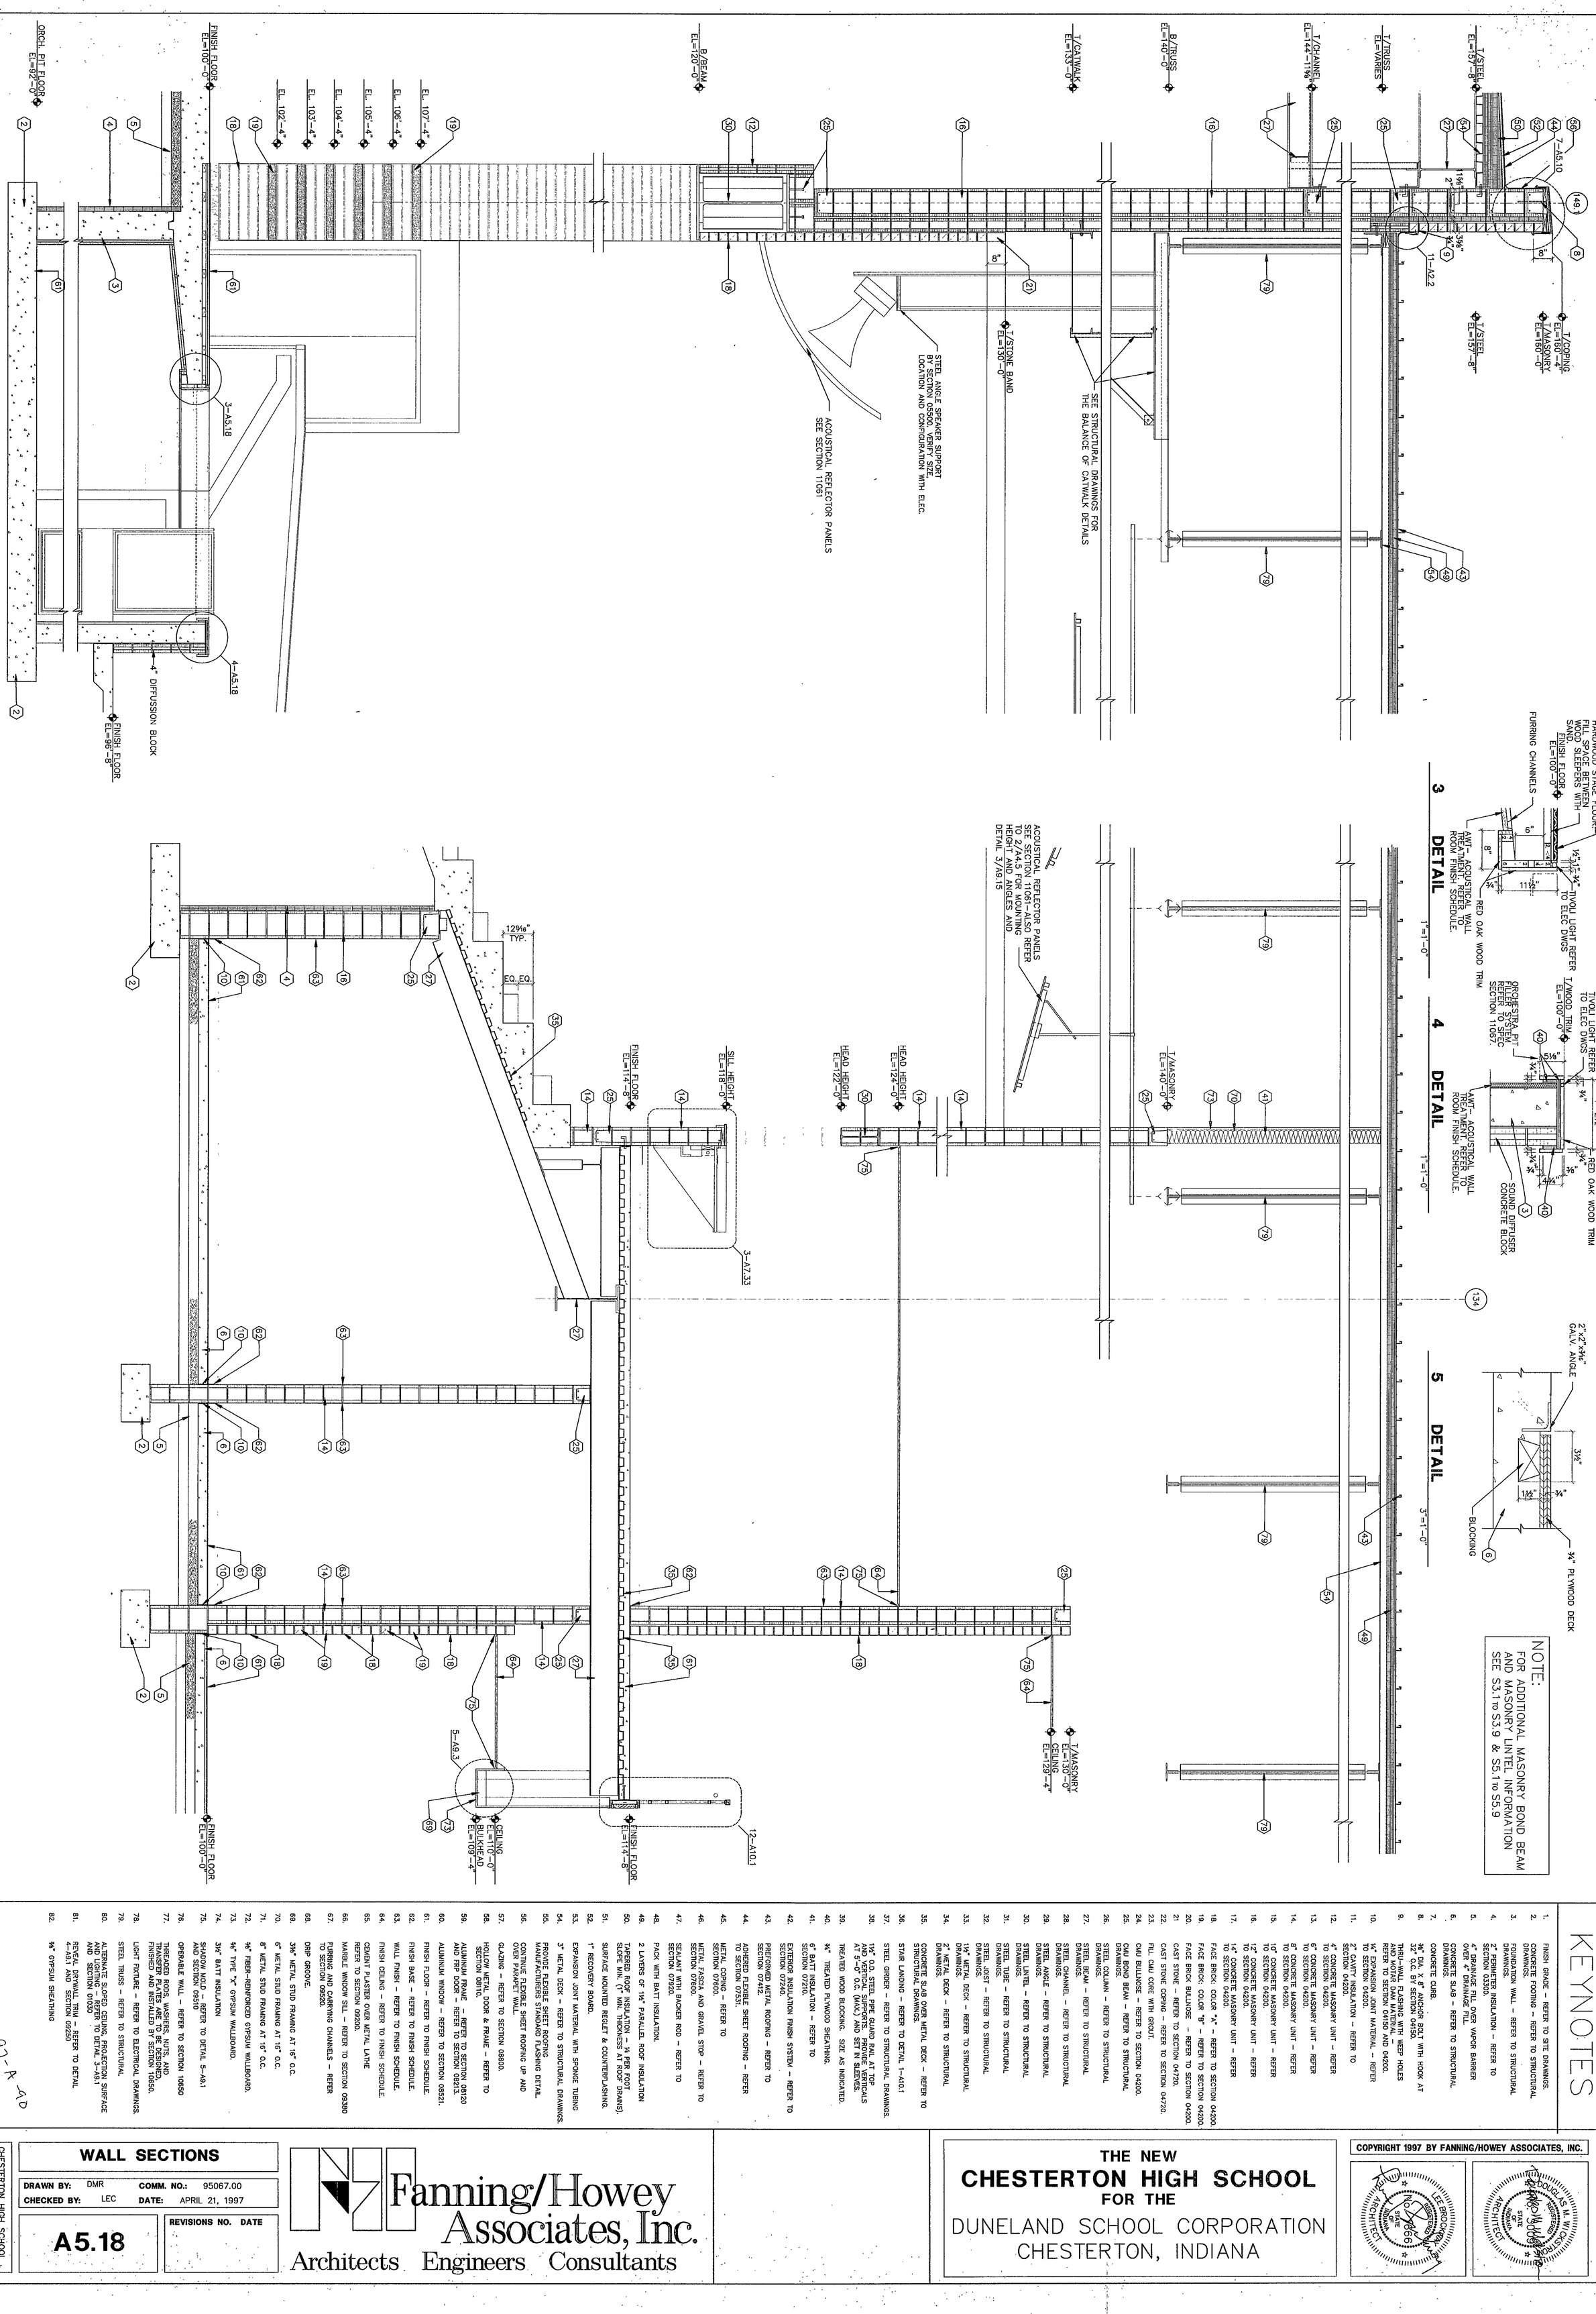

NOTE:
FOR ADDITIONAL MASONRY BOND BEAM AND MASONRY LINTEL INFORMATION SEE S3.1 to S3.9 & S5.1 to S5.9

KEYNOTES

1. FINISH GRADE – REFER TO SITE DRAWINGS.
2. CONCRETE FOOTING – REFER TO STRUCTURAL DRAWINGS.
3. FOUNDATION WALL – REFER TO STRUCTURAL DRAWINGS.
4. 2" PERIMETER INSULATION – REFER TO SECTION 03300.
5. 4" DRAINAGE FILL OVER VAPOR BARRIER OVER 4" DRAINAGE FILL.
6. CONCRETE SLAB – REFER TO STRUCTURAL DRAWINGS.
7. CONCRETE CURB.
8. ⅝" DIA. X 8" ANCHOR BOLT WITH HOOK AT 32" O.C. BY SECTION 04150.
9. THRU-WALL FLASHING WITH WEEP HOLES AND MORTAR DAM MATERIAL – REFER TO SECTION 04150 AND 04200.
10. ½" EXPANSION JOINT MATERIAL – REFER TO SECTION 04200.
11. 2" CAVITY INSULATION – REFER TO SECTION 04200.
12. 4" CONCRETE MASONRY UNIT – REFER TO SECTION 04200.
13. 6" CONCRETE MASONRY UNIT – REFER TO SECTION 04200.
14. 8" CONCRETE MASONRY UNIT – REFER TO SECTION 04200.
15. 10" CONCRETE MASONRY UNIT – REFER TO SECTION 04200.
16. 12" CONCRETE MASONRY UNIT – REFER TO SECTION 04200.
17. 14" CONCRETE MASONRY UNIT – REFER TO SECTION 04200.
18. FACE BRICK: COLOR "A" – REFER TO SECTION 04200.
19. FACE BRICK: COLOR "B" – REFER TO SECTION 04200.
20. FACE BRICK BULLNOSE – REFER TO SECTION 04200.
21. CAST STONE – REFER TO SECTION 04720.
22. CAST STONE COPING – REFER TO SECTION 04720.
23. FILL CMU CORE WITH GROUT.
24. CMU BULLNOSE – REFER TO SECTION 04200.
25. CMU BOND BEAM – REFER TO STRUCTURAL DRAWINGS.
26. STEEL COLUMN – REFER TO STRUCTURAL DRAWINGS.
27. STEEL BEAM – REFER TO STRUCTURAL DRAWINGS.
28. STEEL CHANNEL – REFER TO STRUCTURAL DRAWINGS.
29. STEEL ANGLE – REFER TO STRUCTURAL DRAWINGS.
30. STEEL LINTEL – REFER TO STRUCTURAL DRAWINGS.
31. STEEL TUBE – REFER TO STRUCTURAL DRAWINGS.
32. STEEL JOIST – REFER TO STRUCTURAL DRAWINGS.
33. 1½" METAL DECK – REFER TO STRUCTURAL DRAWINGS.
34. 2" METAL DECK – REFER TO STRUCTURAL DRAWINGS.
35. CONCRETE SLAB OVER METAL DECK – REFER TO STRUCTURAL DRAWINGS.
36. STAIR LANDING – REFER TO DETAIL 1–A10.1
37. STEEL GIRDER – REFER TO STRUCTURAL DRAWINGS.
38. 1½" O.D. STEEL PIPE GUARD RAIL AT TOP AND VERTICAL SUPPORTS. PROVIDE VERTICALS AT 5'-0" O.C. (MAX.) AND SET IN SLEEVES.
39. TREATED WOOD BLOCKING. SIZE AS INDICATED.
40. ¾" TREATED PLYWOOD SHEATHING.
41. 6" BATT INSULATION – REFER TO SECTION 07210.
42. EXTERIOR INSULATION FINISH SYSTEM – REFER TO SECTION 07240.
43. PREFORMED METAL ROOFING – REFER TO SECTION 07412.
44. ADHERED FLEXIBLE SHEET ROOFING – REFER TO SECTION 07531.
45. METAL COPING – REFER TO SECTION 07600.
46. METAL FASCIA AND GRAVEL STOP – REFER TO SECTION 07600.
47. SEALANT WITH BACKER ROD – REFER TO SECTION 07920.
48. PACK WITH BATT INSULATION.
49. 2 LAYERS OF 1½" PARALLEL ROOF INSULATION
50. TAPERED ROOF INSULATION – ¼" PER FOOT SLOPE MIN. (1" MIN. THICKNESS AT ROOF DRAINS).
51. SURFACE MOUNTED REGLET & COUNTERFLASHING.
52. 1" RECOVERY BOARD.
53. EXPANSION JOINT MATERIAL WITH SPONGE TUBING
54. 3" METAL DECK – REFER TO STRUCTURAL DRAWINGS.
55. PROVIDE FLEXIBLE SHEET ROOFING MANUFACTURERS STANDARD FLASHING DETAIL
56. CONTINUE FLEXIBLE SHEET ROOFING UP AND OVER PARAPET WALL.
57. GLAZING – REFER TO SECTION 08800.
58. HOLLOW METAL DOOR & FRAME – REFER TO SECTION 08110.
59. ALUMINUM FRAME – REFER TO SECTION 08120 AND FRP DOOR – REFER TO SECTION 08213.
60. ALUMINUM WINDOW – REFER TO SECTION 08521.
61. FINISH FLOOR – REFER TO FINISH SCHEDULE.
62. FINISH BASE – REFER TO FINISH SCHEDULE.
63. WALL FINISH – REFER TO FINISH SCHEDULE.
64. FINISH CEILING – REFER TO FINISH SCHEDULE.
65. CEMENT PLASTER OVER METAL LATHE REFER TO SECTION 09200.
66. MARBLE WINDOW SILL – REFER TO SECTION 09380
67. FURRING AND CARRYING CHANNELS – REFER TO SECTION 09520.
68. DRIP GROOVE.
69. 3⅝" METAL STUD FRAMING AT 16" O.C.
70. 6" METAL STUD FRAMING AT 16" O.C.
71. 8" METAL STUD FRAMING AT 16" O.C.
72. ⅝" FIBER-REINFORCED GYPSUM WALLBOARD.
73. ⅝" TYPE "X" GYPSUM WALLBOARD.
74. 3½" BATT INSULATION
75. SHADOW MOLD – REFER TO DETAIL 5–A9.1 AND SECTION 09510
76. OPERABLE WALL – REFER TO SECTION 10650
77. THREADED RODS, WASHERS, NUTS, AND CONCRETE ANCHORS REQUIRED, FURNISHED AND INSTALLED BY SECTION 10650.
78. LIGHT FIXTURE – REFER TO ELECTRICAL DRAWINGS.
79. STEEL TRUSS – REFER TO STRUCTURAL
80. ALTERNATE SLOPED CEILING, PROJECTION, SURFACE AND LIGHTING – REFER TO DETAIL 3–A9.1
81. REVEAL DRYWALL TRIM – REFER TO DETAIL 4–A9.1 AND SECTION 09250
82. ½" GYPSUM SHEATHING

97-A-90

WALL SECTIONS

DRAWN BY: DMR | COMM. NO.: 95067.00
CHECKED BY: LEC | DATE: APRIL 21, 1997

A5.18

REVISIONS NO. DATE

CHESTERTON HIGH SCHOOL
95067.00

Fanning/Howey Associates, Inc.
Architects Engineers Consultants

THE NEW
CHESTERTON HIGH SCHOOL
FOR THE
DUNELAND SCHOOL CORPORATION
CHESTERTON, INDIANA

COPYRIGHT 1997 BY FANNING/HOWEY ASSOCIATES, INC.

LEE BROOKS WATKINS REGISTERED ARCHITECT NO. A0866 STATE OF INDIANA

DOUGLAS M. WOJTKOWSKI REGISTERED ARCHITECT NO. 10009 STATE OF INDIANA