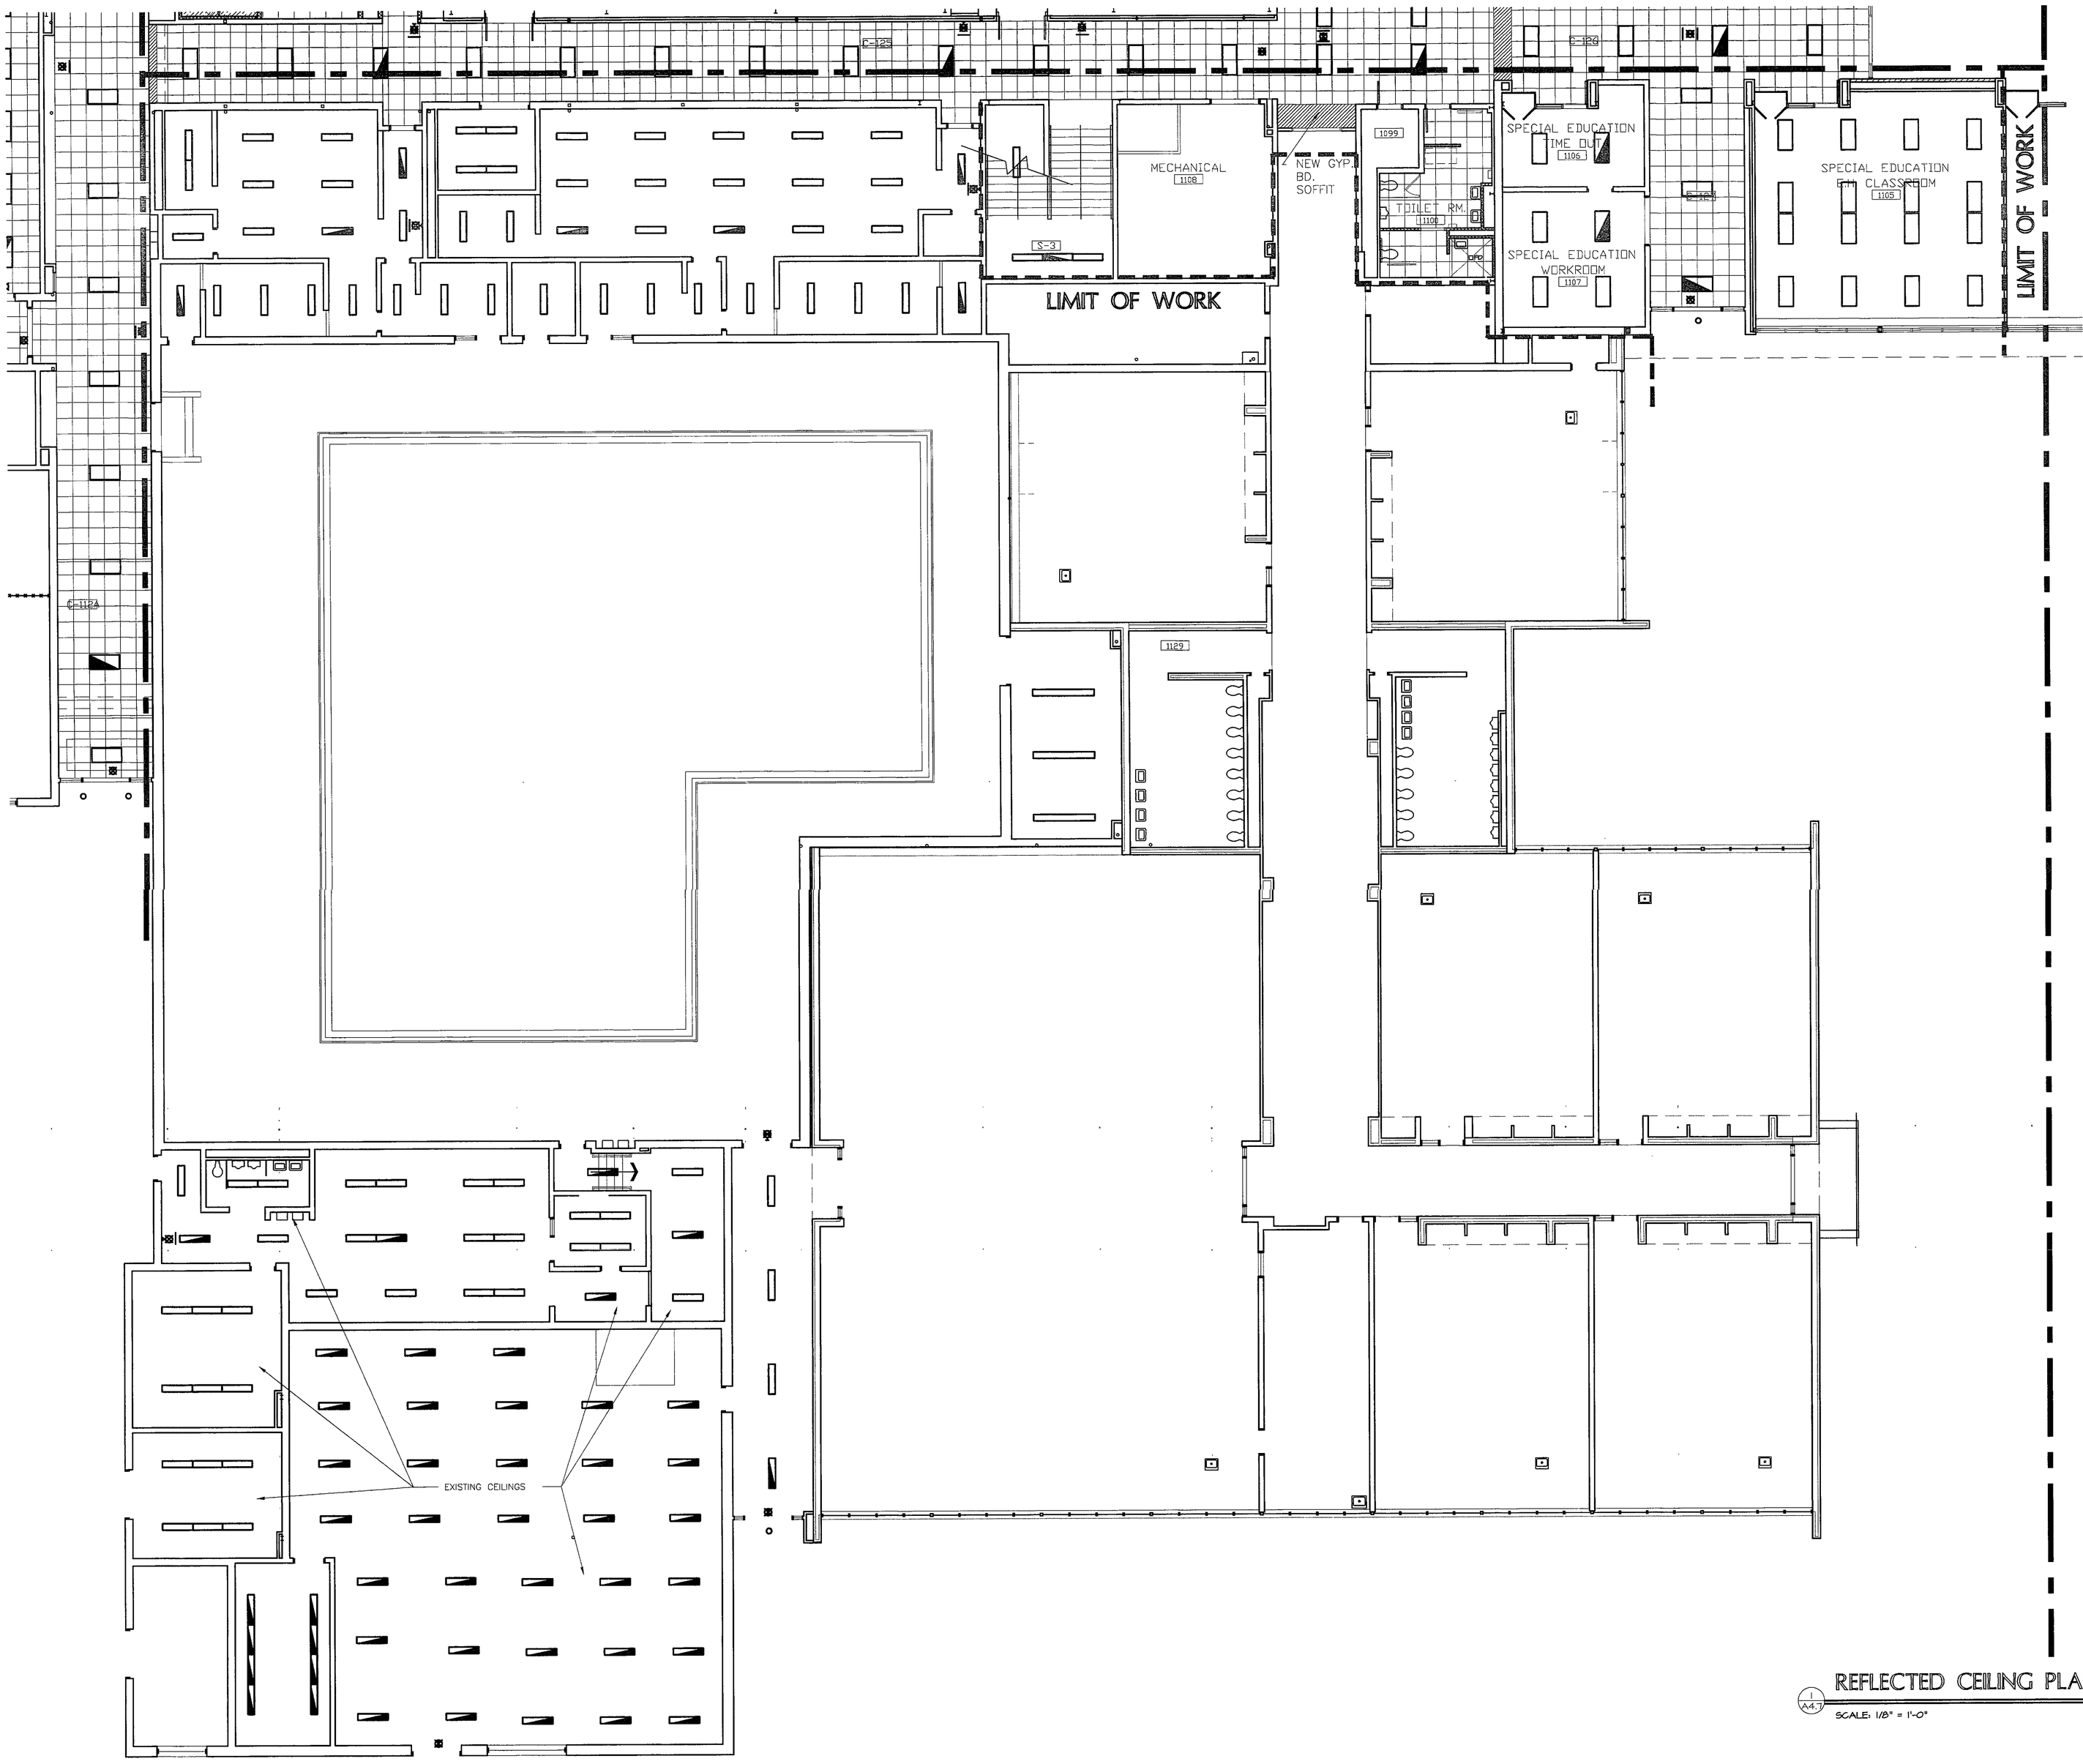


## REFLECTED CEILING PLAN

1/A4.7 SCALE: 1/8" = 1'-0"

# GENERAL CEILING NOTES:

1. INSTALL CEILING AT HEIGHT NOTED, AND IF NOT NOTED

   A. IN CLASSROOMS WHERE CEILINGS ARE TO BE REPLACED, INSTALL NEW CEILING HEIGHT AT SAME HEIGHT AS EXISTING

   B. IN CORRIDORS, HOLD CEILINGS AS CLOSE TO STRUCTURE AS POSSIBLE. COORDINATE WITH SIDE WALL FINISHES. HEIGHT OF NEW CEILING IS TYPICALLY HIGHER THAN EXISTING.

2. NOTES INDICATED AS "A,B,C OR D" ARE INDICATING TRUSS TYPES. SEE DETAILS ON SHEET A4.1 FOR TRUSS DETAILS AND INFORMATION.

## REFLECTED CEILING LEGEND:

| | |
|---|---|
| | 2'x2' ACOUSTICAL CEILING SYSTEM |
| | PAINTED GYPSUM BOARD CEILING/SOFFIT/HEAD |
| | PORTLAND CEMENT PLASTER AND LATHE |
| | OPEN TO STRUCTURE, ABOVE OR EXISTING CEILING TO REMAIN. |
| | LIGHTING FIXTURES |
| | MECHANICAL ITEMS |

**BASE BID CONDITIONS FOR ALTERNATES ARE DESCRIBED ON SHEETS A3.1 & A3.2 ALONG WITH REFERENCED DETAILS. THE BALANCE OF THE ARCHITECTURAL DRAWINGS INCLUDE ADD ALTERNATE CONDITIONS. ALTERNATES ARE INDICATED AS FOLLOWS:**

DESCRIPTION. SEE SHEET A0.X FOR BASE BID CONDITION

## KEY PLAN:




NORTH
SCALE: 1/8" = 1'-0"

ARCHITECTS
ENGINEERS
PLANNERS

VEAZEY
PARROTT
DURKIN &
SHOULDERS

2950 Priority Way S. Dr
Suite 115
Indianapolis, In 46240

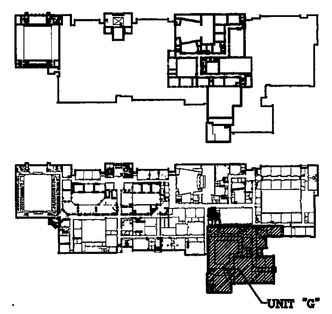RENOVATION PROJECT FOR:
DUNELAND SCHOOL CORPORATION
CHESTERTON MIDDLE SCHOOL
CHESTERTON, INDIANA

Drawing Title:
REFLECTED CEILING PLAN (UNIT 'G')

CHARLES E. PARROTT REGISTERED No. 1757 STATE OF INDIANA ARCHITECT

| | |
|---|---|
| Project No: | 9980.00 |
| Project Date: | 06-12-00 |
| Drawn By: | JDB/DKB |
| Approved By: | VPDS |
| Drawing No: | A 4.7 |

2000-A-56