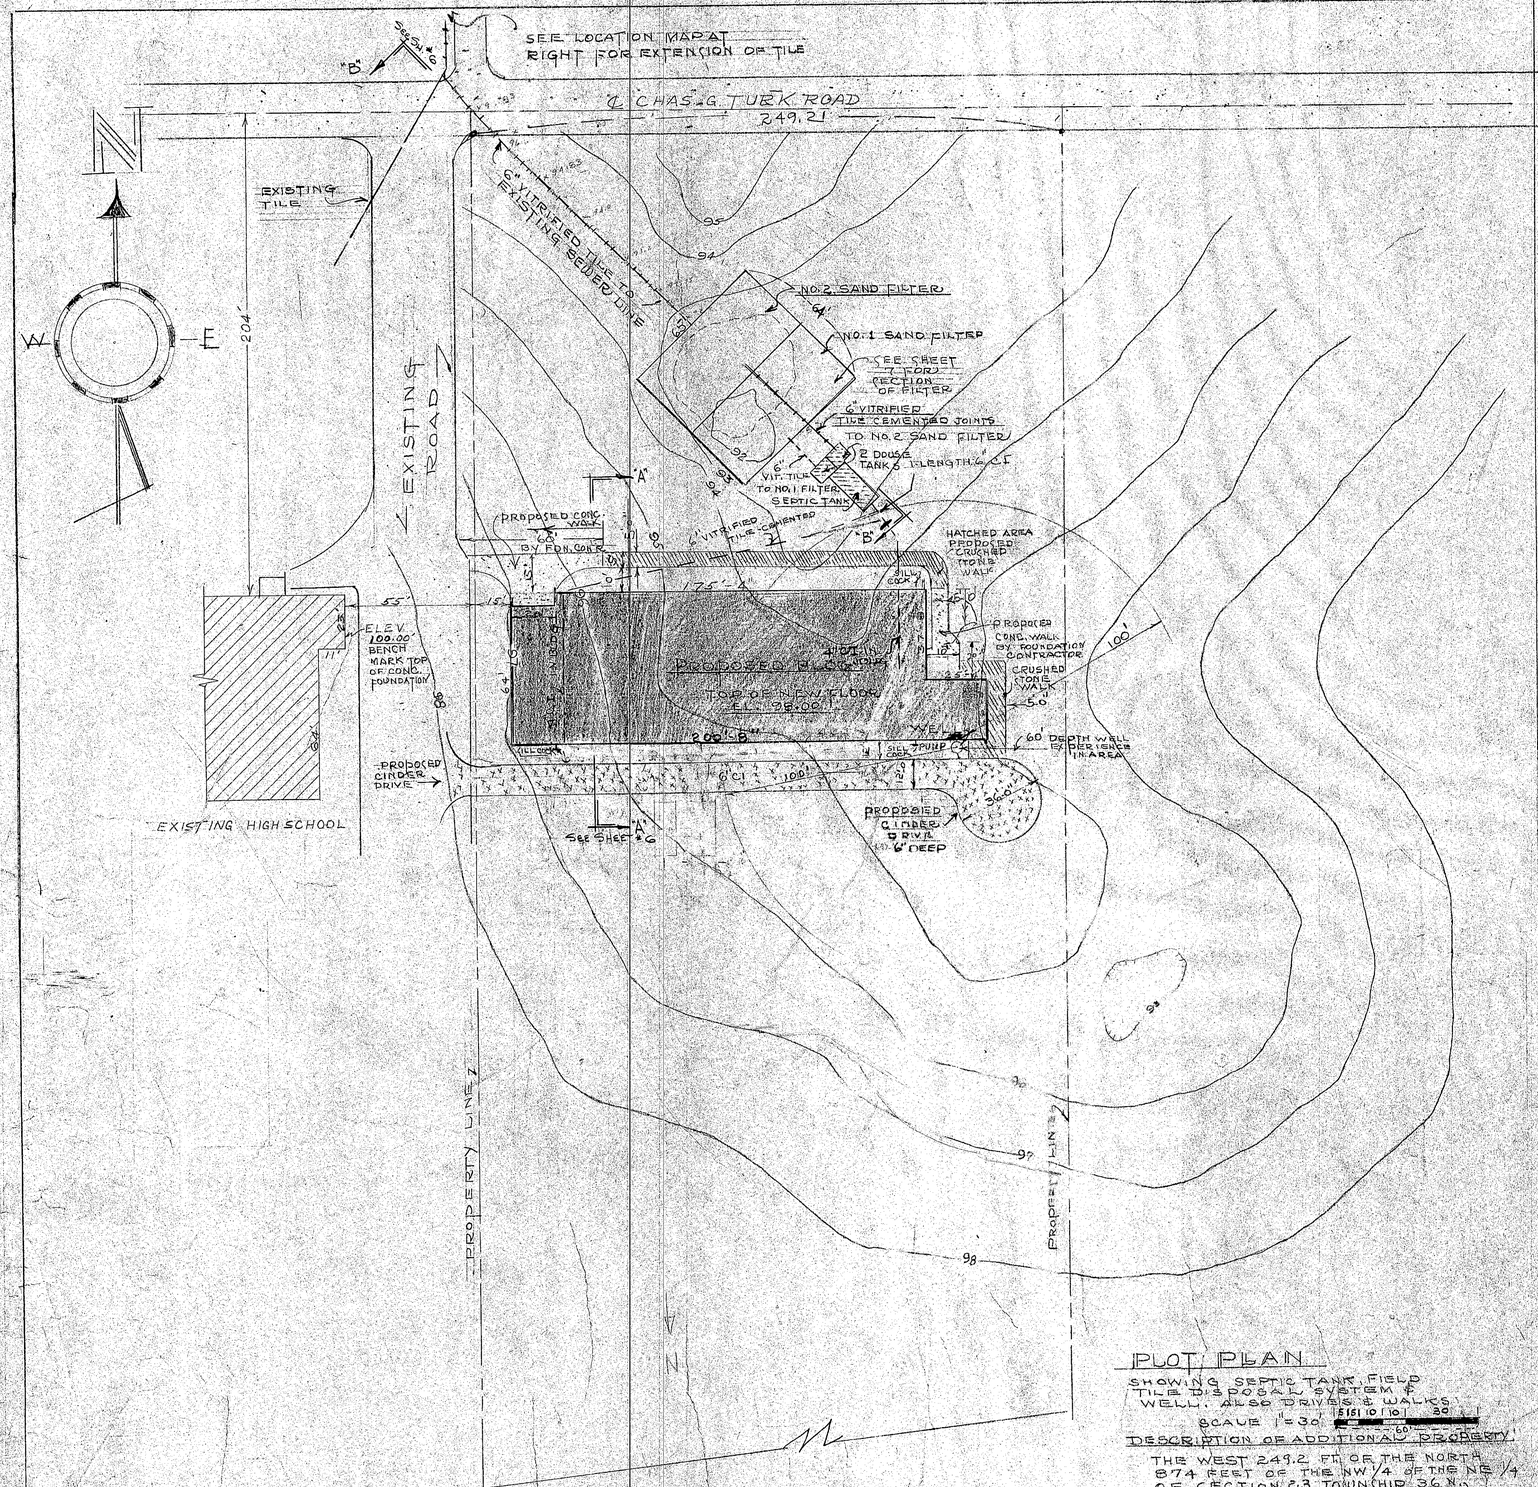

PLOT PLAN

SHOWING SEPTIC TANK, FIELD TILE DISPOSAL SYSTEM & WELL. ALSO DRIVES & WALKS.

SCALE 1" = 30'

DESCRIPTION OF ADDITIONAL PROPERTY

THE WEST 249.2 FT. OF THE NORTH 874 FEET OF THE NW 1/4 OF THE NE 1/4 OF SECTION 23, TOWNSHIP 36 N., RANGE 6 WEST IN LIBERTY TOWNSHIP PORTER COUNTY, INDIANA AND CONTAINING 5 ACRES, SUBJECT TO COUNTY HIGHWAY ON THE NORTH

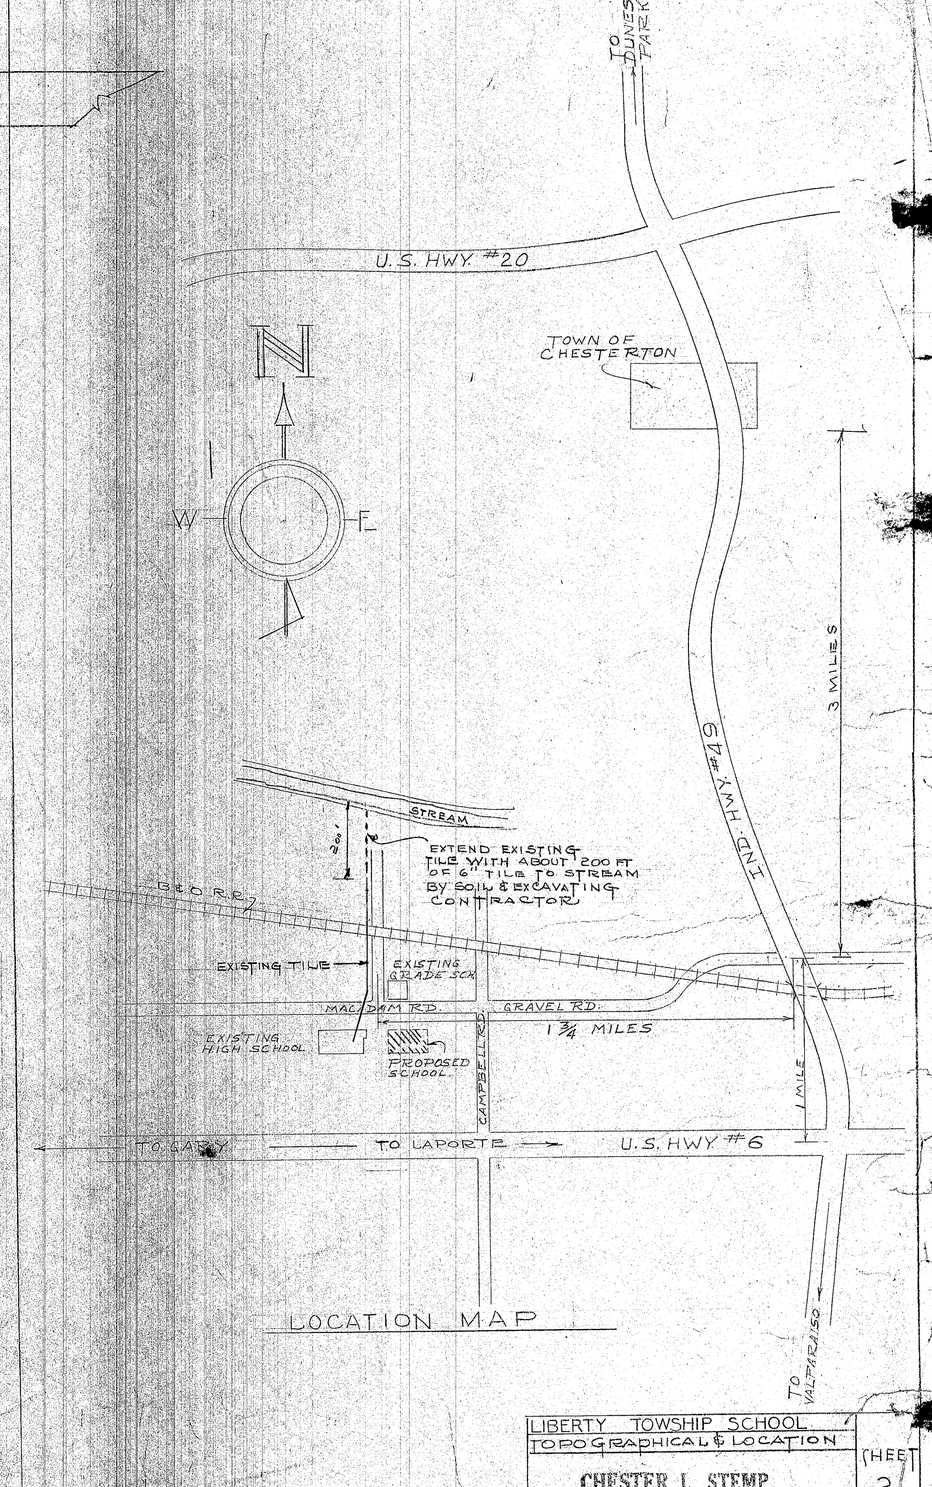

LOCATION MAP

LIBERTY TOWSHIP SCHOOL
TOPOGRAPHICAL & LOCATION

CHESTER L. STEMP
Structural and Design Engineer
Chesterton, Indiana

SHEET 2 OF 2

S-2