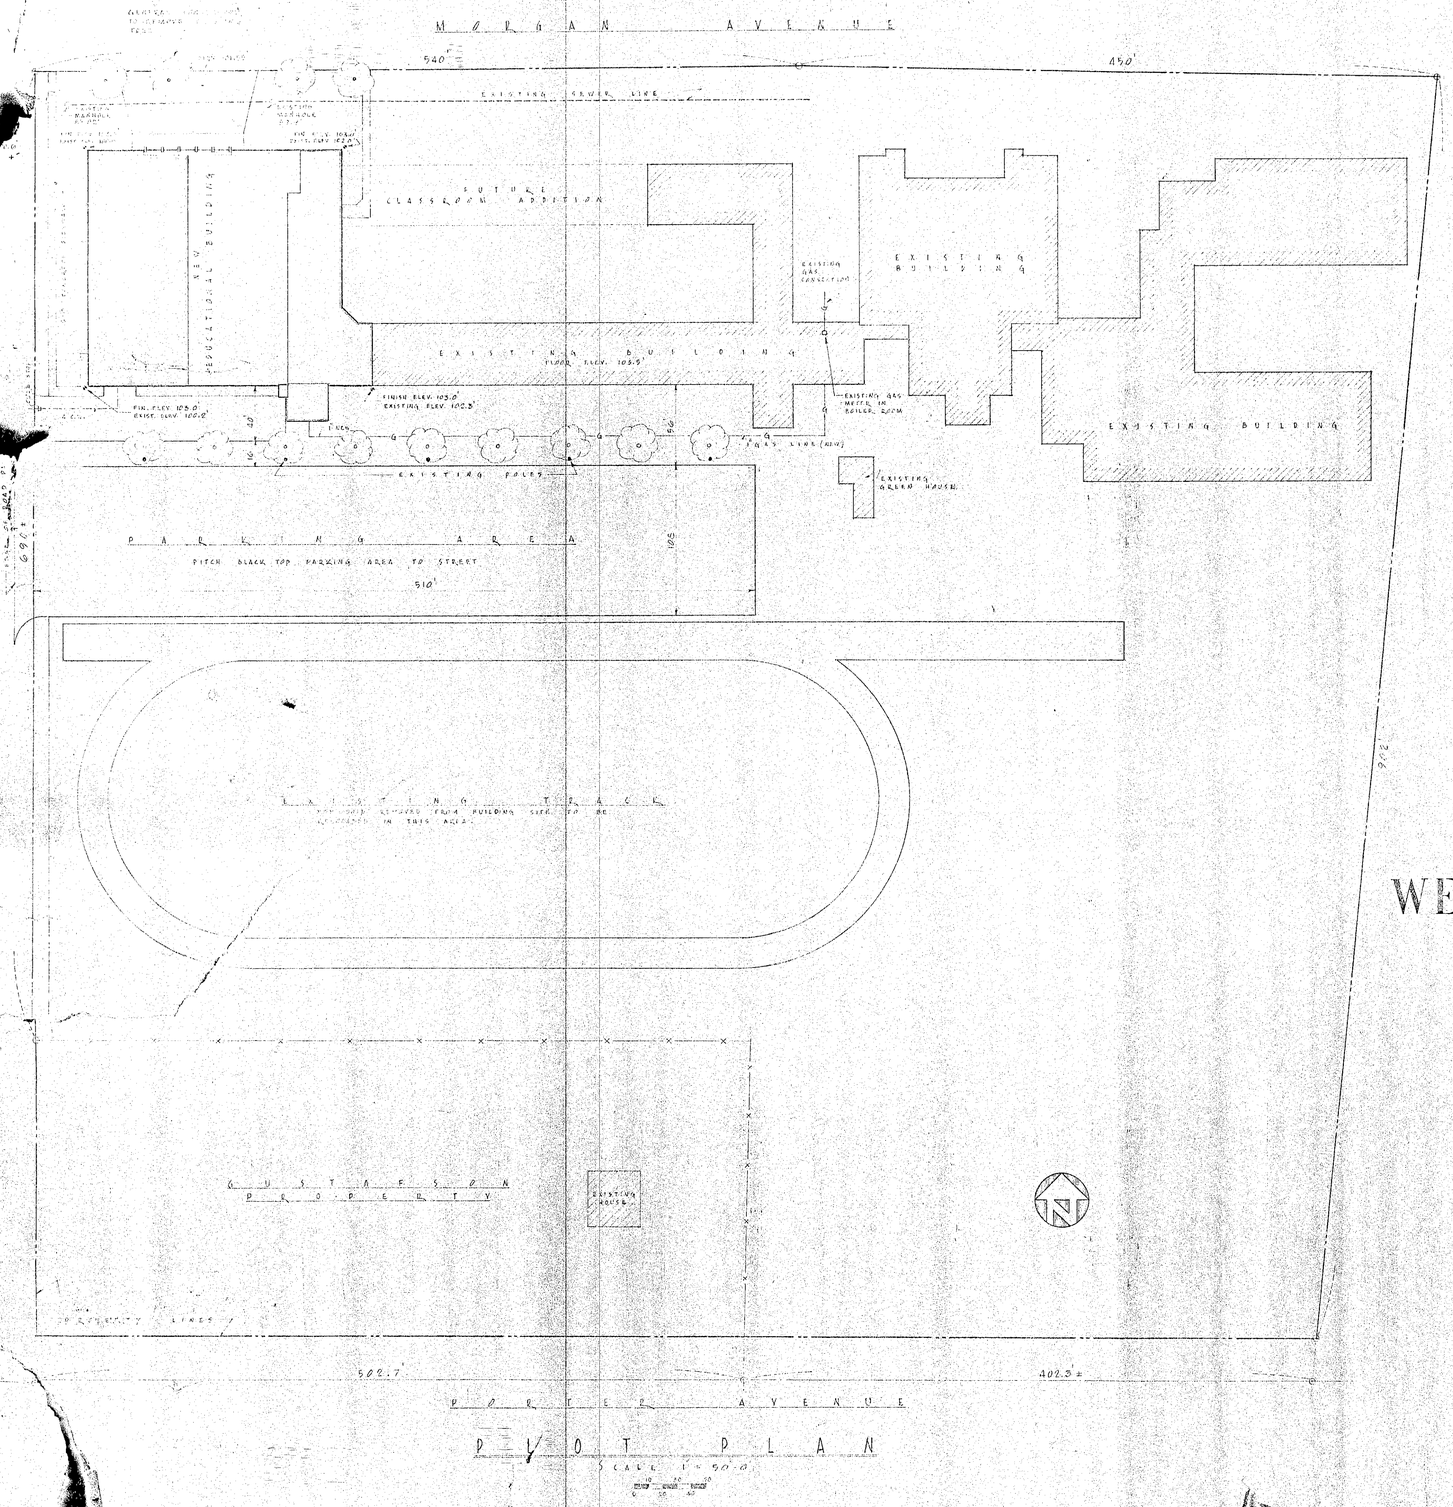

PLOT PLAN

SCALE 1" = 50'-0"

INDEX TO DRAWINGS

SHEET	CONTENTS	SHEET	CONTENTS
A1	PLOT PLAN	D1C0	TRUSS TOP CHORDS
A2	GYMNASIUM FIRST FLOOR PLAN	D1D0	TRUSS SECTIONS
A3	FIRST FLOOR PLAN CLASSROOM SECTION	D2	DIAGONAL BRACING
A4	SECOND FLOOR PLAN	D3	DIAGONAL BRACING & STRUTS
A5	THIRD FLOOR PLAN	D4	DIAGONAL BRACING
A6	NORTH & SOUTH ELEVATIONS	D5	DIAGONAL BRACING & STRUTS
A7	EAST & WEST ELEVATIONS	D6	STRUTS
A8	SECTION "A-A"	D7	RAFTERS & STRUTS
A9	SECTION "B-B"	D8	STRUTS, PURLINS, & RAFTERS
A10	SECTION "C-C"	D9	STRUTS & COLUMNS
A11	WINDOW DETAILS	D10	COLUMNS
A12	DOOR SCHEDULES & DOOR JAMB DETAILS	D11	COLUMNS
A13	SNACK BAR & FRONT ENTRANCE DETAILS	D12	COLUMNS
A14	ROOM FINISH SCHEDULE	D13	LINTELS, PITTLADES, & [illegible] PLATES
A15	MICELLANEOUS DETAILS	D14	FIELD BOLT & [illegible]
A16	TOILET ROOM ELEVATIONS		
		M1	HEATING & PLUMBING - CLASSROOM FIRST FLOOR
S1	GYMNASIUM FOUNDATION PLAN	M2	HEATING - GYMNASIUM FIRST FLOOR PLAN
S2	CLASSROOM FOUNDATION PLAN	M3	HEATING - SECOND FLOOR PLAN
S3	SECOND FLOOR FRAMING - GYMNASIUM	M4	HEATING - THIRD FLOOR PLAN
S4	ROOF FRAMING CLASSROOMS	M5	HEATING - DETAILS
S5	THIRD FLOOR FRAMING - GYMNASIUM	M6	PLUMBING - GYMNASIUM FIRST FLOOR PLAN
S6	ROOF FRAMING - GYMNASIUM	M7	PLUMBING - SECOND FLOOR PLAN
S7	ROOF TRUSSES & COLUMNS		
S8	SECTIONS - STAIRWAYS	E1	PLOT PLAN & DIAGRAMS
S9	BEAM SCHEDULE	E2	FIRST FLOOR PLAN - EAST
S10	BEAM & COLUMN SCHEDULES	E3	FIRST FLOOR PLAN - GYMNASIUM
		E4	SECOND FLOOR PLAN - GYMNASIUM
DE1	ANCHOR BOLT PLAN	E5	THIRD FLOOR PLAN - GYMNASIUM
DE2	GYMNASIUM ROOF PLAN	E6	INTERCOMMUNICATION SYSTEM
DE3	GYMNASIUM BOTTOM CHORD PLAN	E7	CLOCK, PROGRAM & FIRE ALARM SYSTEM
DE4	COLUMN ELEVATIONS	E8	SCHEDULES & PANEL LEGEND
D1A0	TRUSS DETAILS	E9	DIAGRAMS
D1B0	TRUSS BOTTOM CHORDS		

PHYSICAL EDUCATIONAL BUILDING
FOR THE
WESTCHESTER TOWNSHIP HIGHSCHOOL
CHESTERTON, INDIANA

LYLE K. KLITZKE - SUPT.
EDWIN R. NICHOLSON - PRES.
ARTHUR D. PILLMAN - V. PRES.
ELIZABETH COPP - SECT.
JOHN F. PILLMAN - TREAS.
DONALD F. JENSEN

DATE N.V. 18, 1958	PLOT PLAN — Sht. A1
CERTIFIED BY DOUGLAS F. HALEY REGISTERED NO. 1009 STATE OF INDIANA	PHYSICAL EDUCATIONAL BUILDING WESTCHESTER TOWNSHIP HIGH SCHOOL CHESTERTON, INDIANA
	SCHUTT-HALEY, ASSOCIATES ARCHITECTS AND ENGINEERS 410 [illegible] GARY, IND.

First 6 Sound