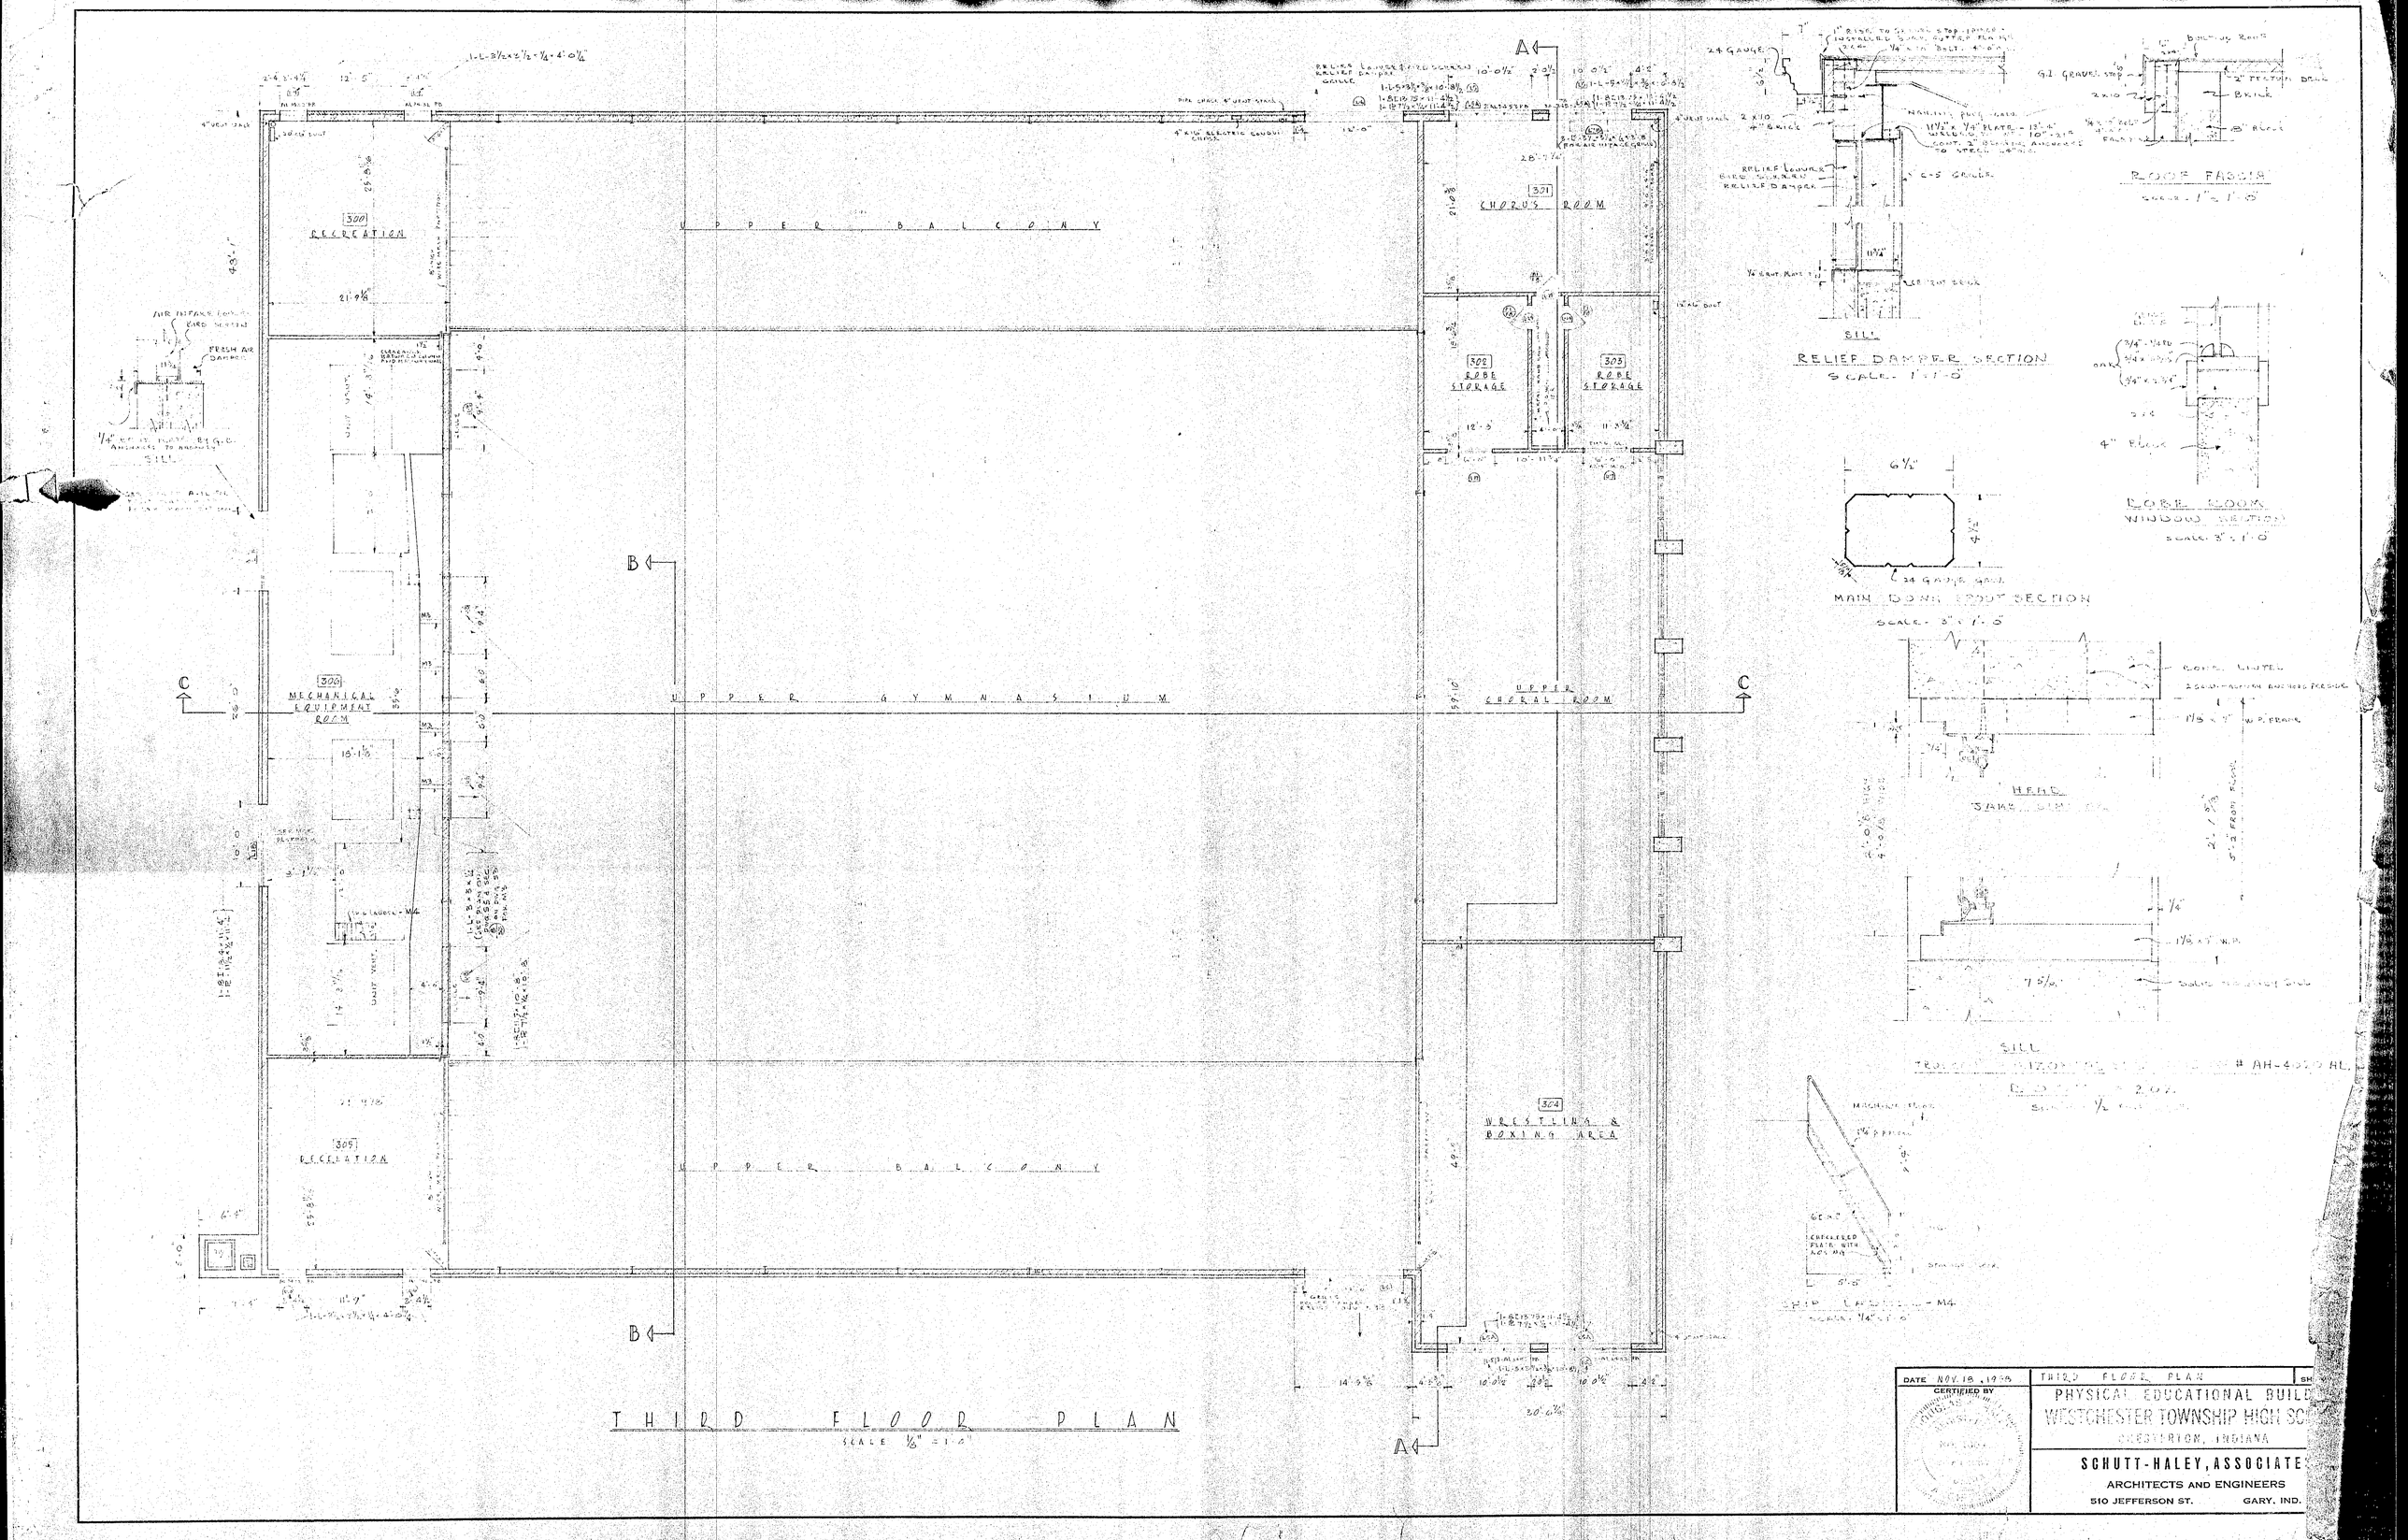
300
RECREATION
UPPER BALCONY
CHORUS ROOM
301
302
ROBE STORAGE
303
ROBE STORAGE
306
MECHANICAL EQUIPMENT ROOM
UPPER GYMNASIUM
UPPER CHORAL ROOM
304
WRESTLING & BOXING AREA
305
RECREATION
UPPER BALCONY
AIR INTAKE LOUVER
FRESH AIR DAMPER
RELIEF LOUVER
BIRD SCREEN
RELIEF DAMPER
24 GAUGE
ROOF FASCIA
SCALE 1" = 1'-0"
RELIEF DAMPER SECTION
SCALE 1" = 1'-0"
ROBE ROOM WINDOW SECTION
SCALE 3" = 1'-0"
MAIN DOWN SPOUT SECTION
SCALE 3" = 1'-0"
SILL
THIRD FLOOR PLAN
SCALE 1/8" = 1'-0"
DATE NOV. 18, 1958
CERTIFIED BY
THIRD FLOOR PLAN
PHYSICAL EDUCATIONAL BUILD
WESTCHESTER TOWNSHIP HIGH SC
CHESTERTON, INDIANA
SCHUTT-HALEY, ASSOCIATE
ARCHITECTS AND ENGINEERS
510 JEFFERSON ST. GARY, IND.