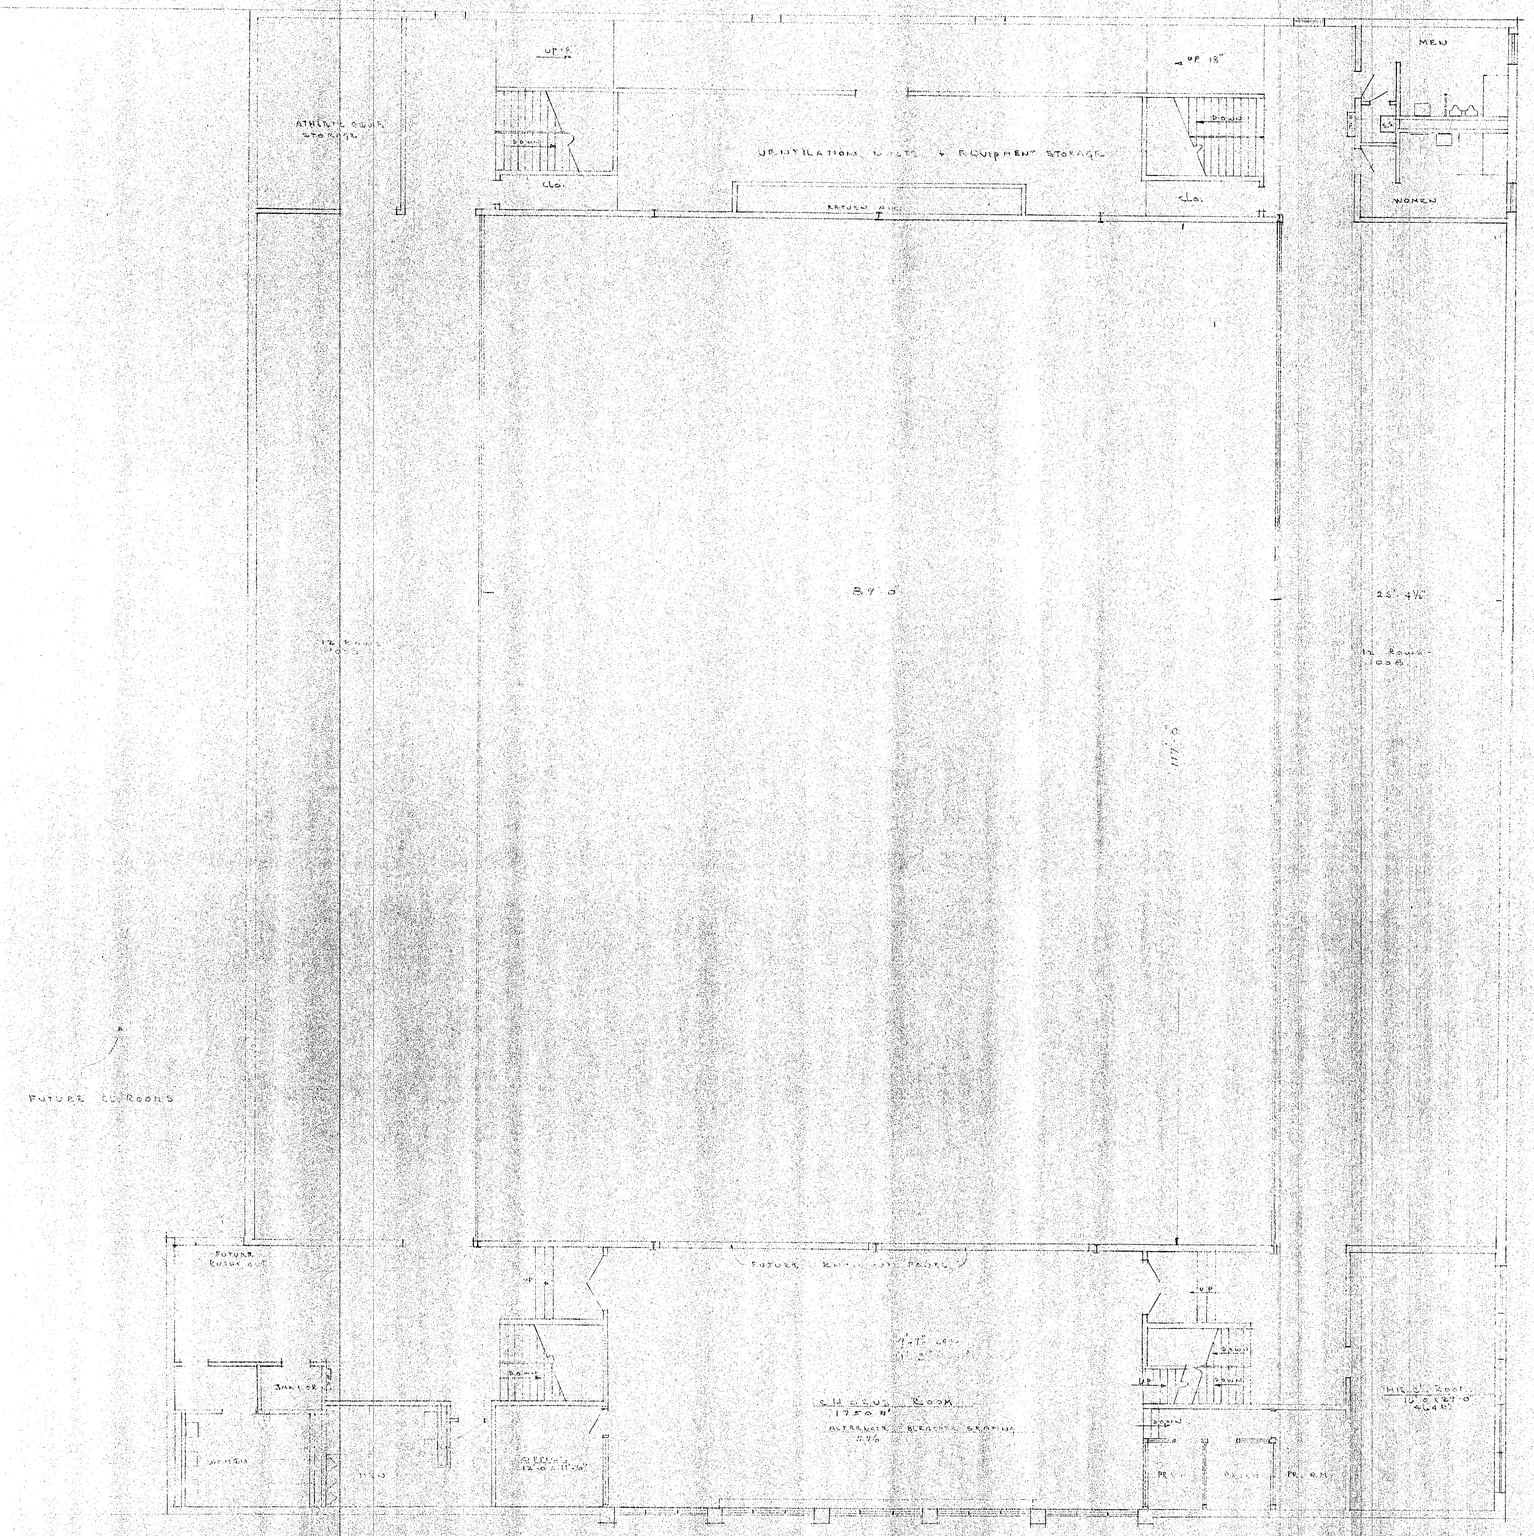

DATE [illegible] 07	SECOND FLOOR PLAN	SH. [illegible]
CERTIFIED BY	[illegible]	

SCHUTT-HALEY, ASSOCIATES
ARCHITECTS AND ENGINEERS
510 JEFFERSON ST. GARY, IND.

#7[illegible]