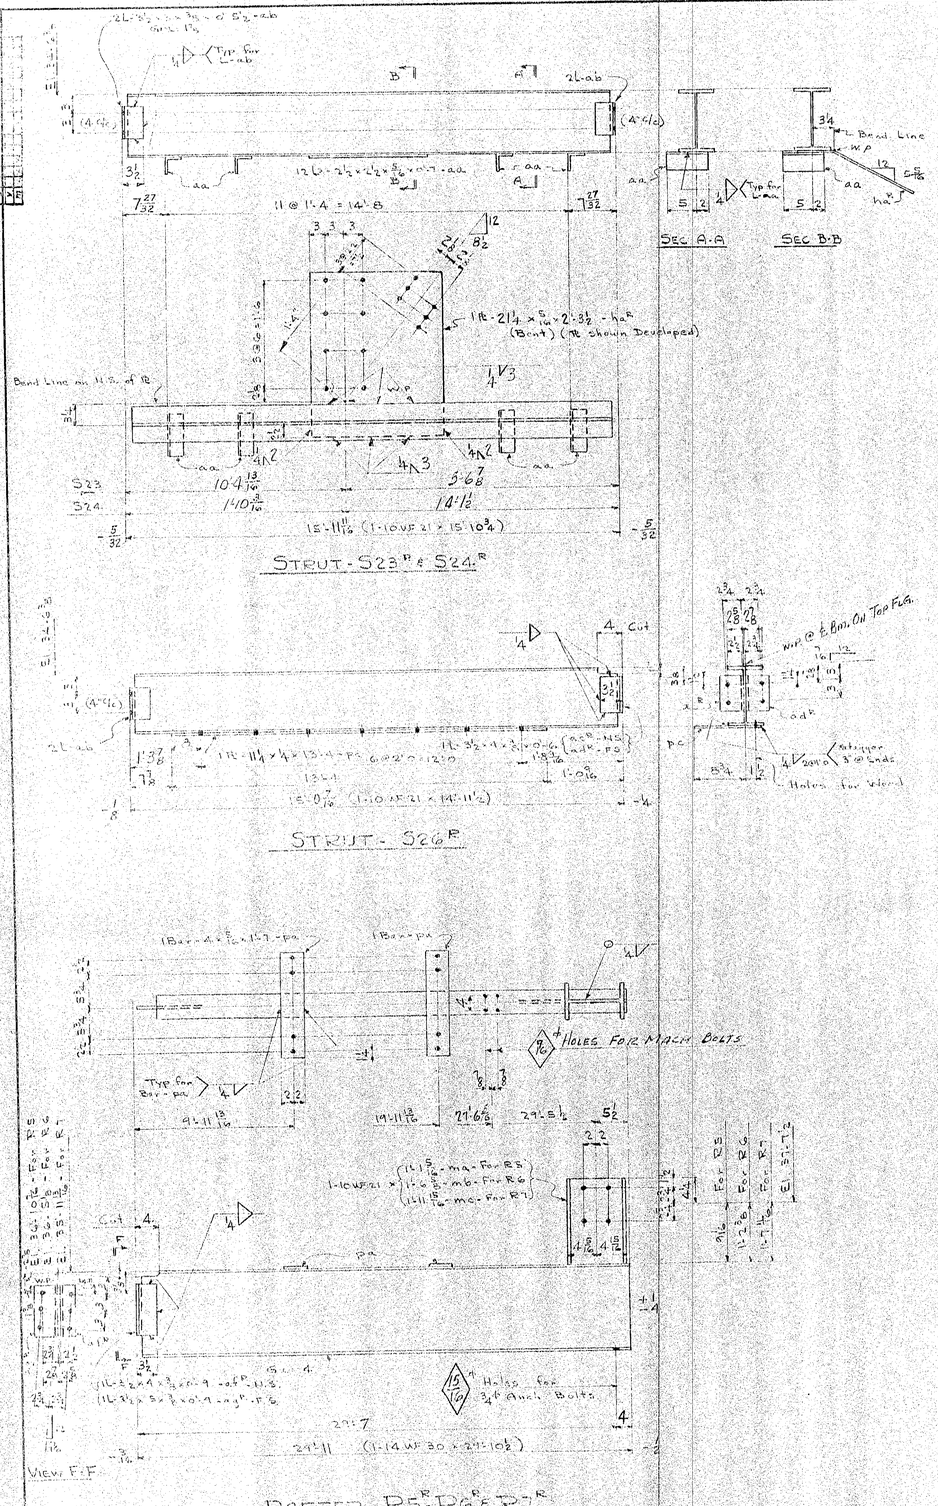

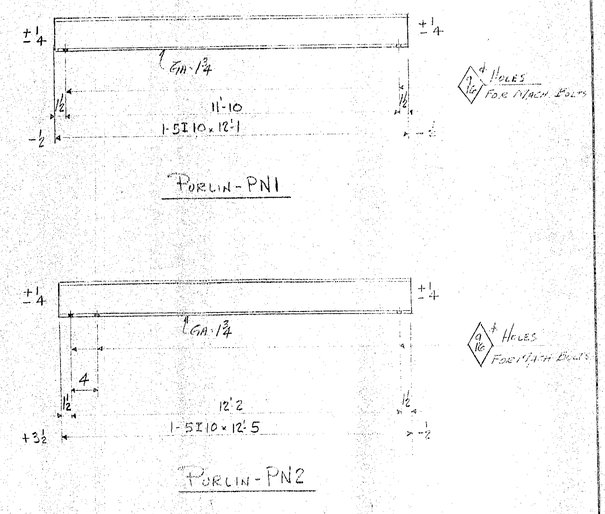

Total No. Req'd	Description	Mark
One	Strut	S23L
One		S23R
One		S24L
One		S24R
One		S25
One		S26R
One		S26L
5		S27
3	Purlin	PN1
2	do	PN2
One	Rafter	R5R
One		R5L
One		R6R
One		R6L
One		R7R
One		R7L
2		R8R
One		R8L
One		R9
One		R10

Notes

- Rivets - None
- Open Holes - 13/16" ϕ U.N.
- Reaming - None
- Milling - None
- Paint - Grey (See Spec's.)
- Welding - Yes
- Shop Contact Surfaces - No

SHOP DETAILS

STRUTS, PURLINS & RAFTERS

DATE 11-18-58 CERTIFIED BY

SH. D-8

PHYSICAL EDUCATIONAL BUILDING
WESTCHESTER TOWNSHIP HIGH SCHOOL
CHESTERTON, INDIANA

SCHUTT-HALEY, ASSOCIATES
ARCHITECTS AND ENGINEERS
510 JEFFERSON ST. GARY, IND.

G. O. NEUMANN & CO. MADE B. 11-15-58 CHK. L. 11/14/58 FLD. CHK. M. 11-15-58 CONT. # GON 305