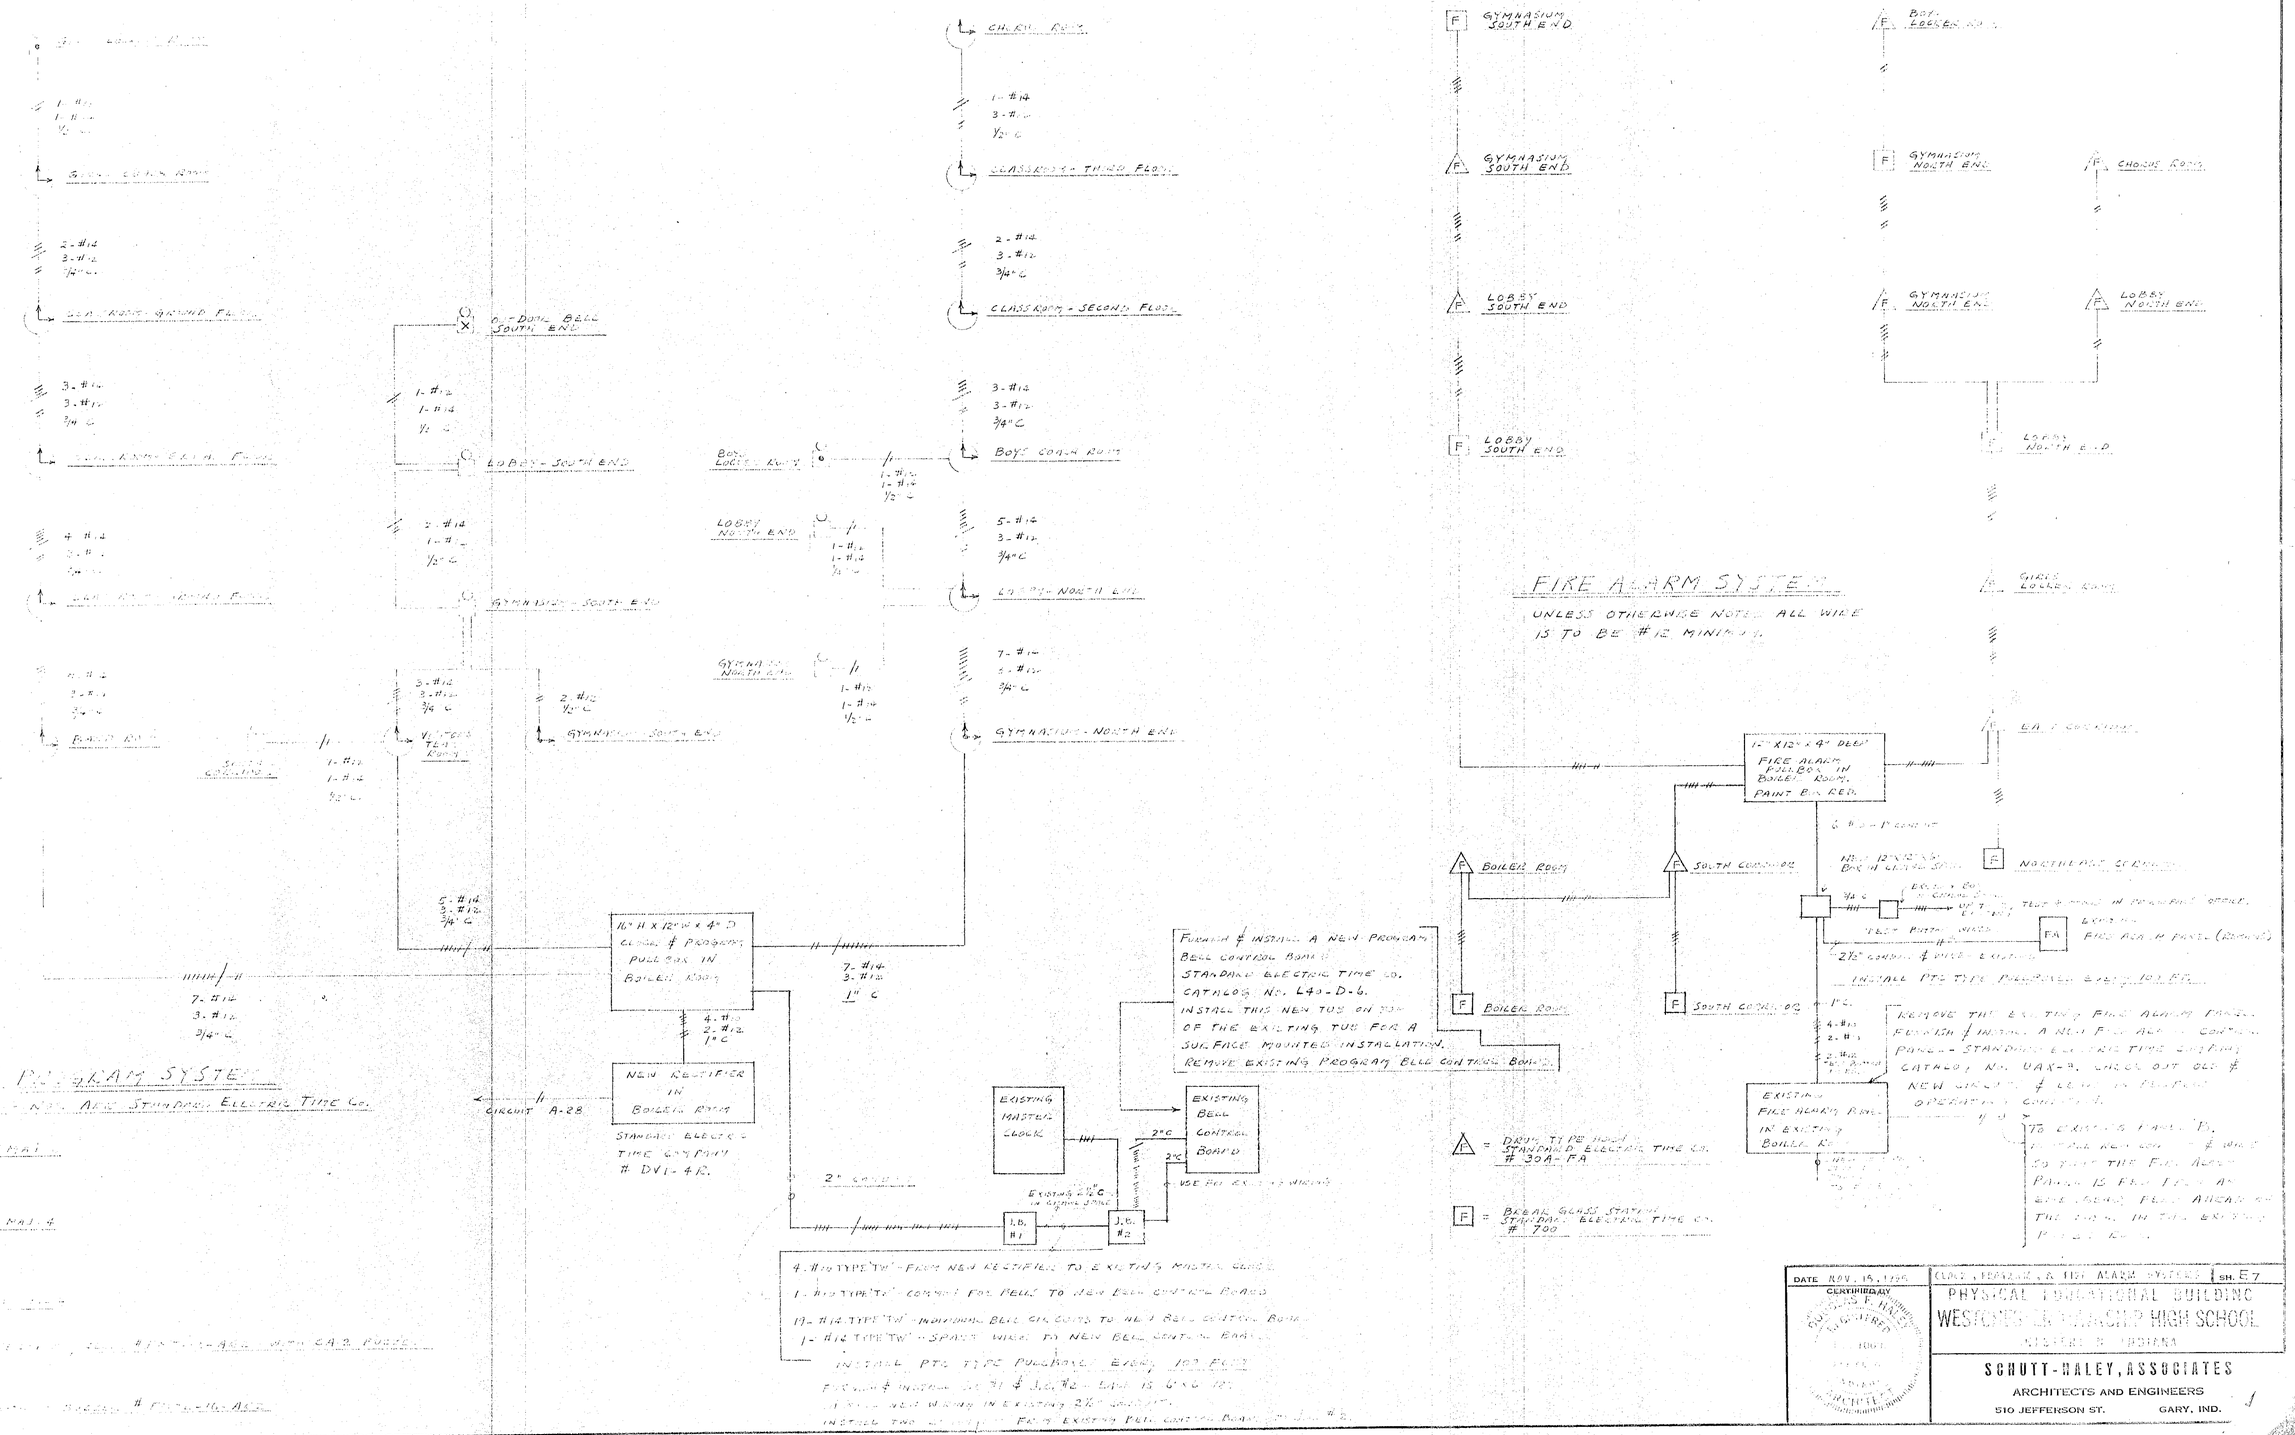

DATE NOV. 15, 1956	CLOCK, PROGRAM & FIRE ALARM SYSTEMS	SH. E7
CERTIFIED BY	PHYSICAL EDUCATIONAL BUILDING	
	WESTSIDE JUNIOR-SENIOR HIGH SCHOOL	
	GARY, INDIANA	
	SCHUTT-HALEY, ASSOCIATES	
	ARCHITECTS AND ENGINEERS	
	510 JEFFERSON ST. GARY, IND.	