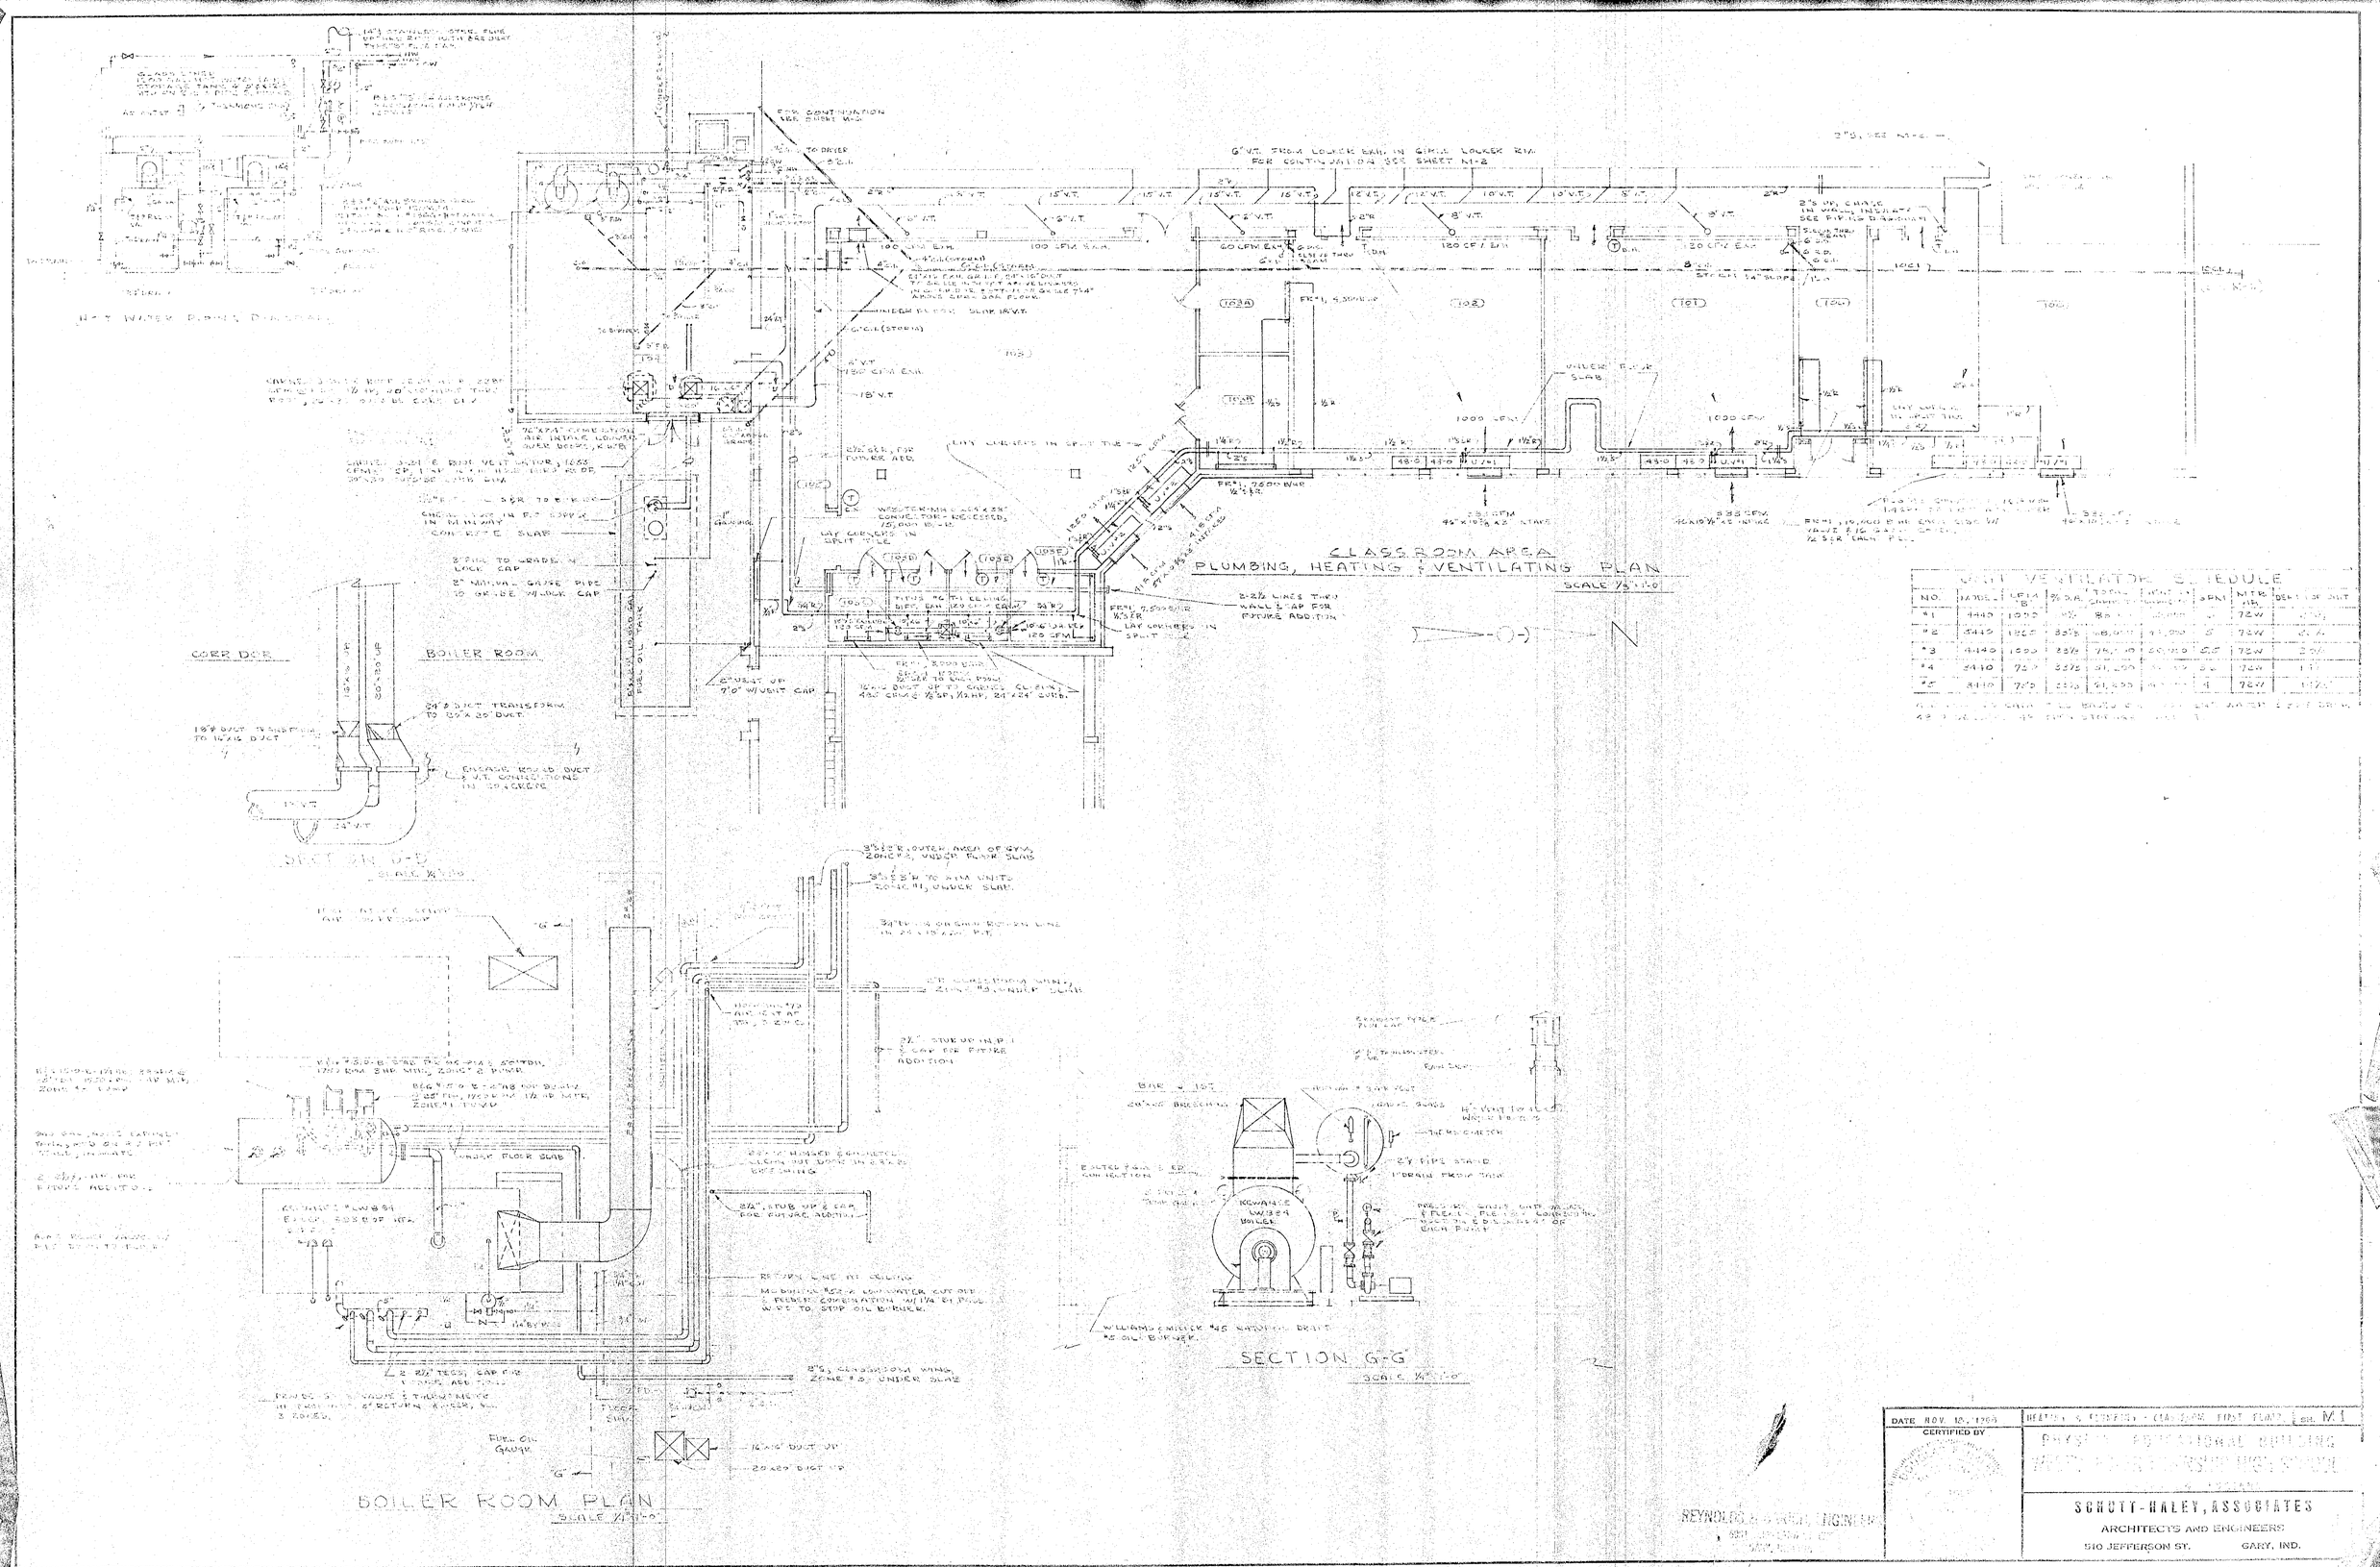
CLASSROOM AREA
PLUMBING, HEATING & VENTILATING PLAN
SCALE 1/8" = 1'-0"
BOILER ROOM
BOILER ROOM PLAN
SCALE 1/4" = 1'-0"
SECTION G-G
SCALE 1/4" = 1'-0"
UNIT VENTILATOR SCHEDULE
SCHOTT-HALEY, ASSOCIATES
ARCHITECTS AND ENGINEERS
510 JEFFERSON ST. GARY, IND.
DATE NOV. 10, 1964
CERTIFIED BY