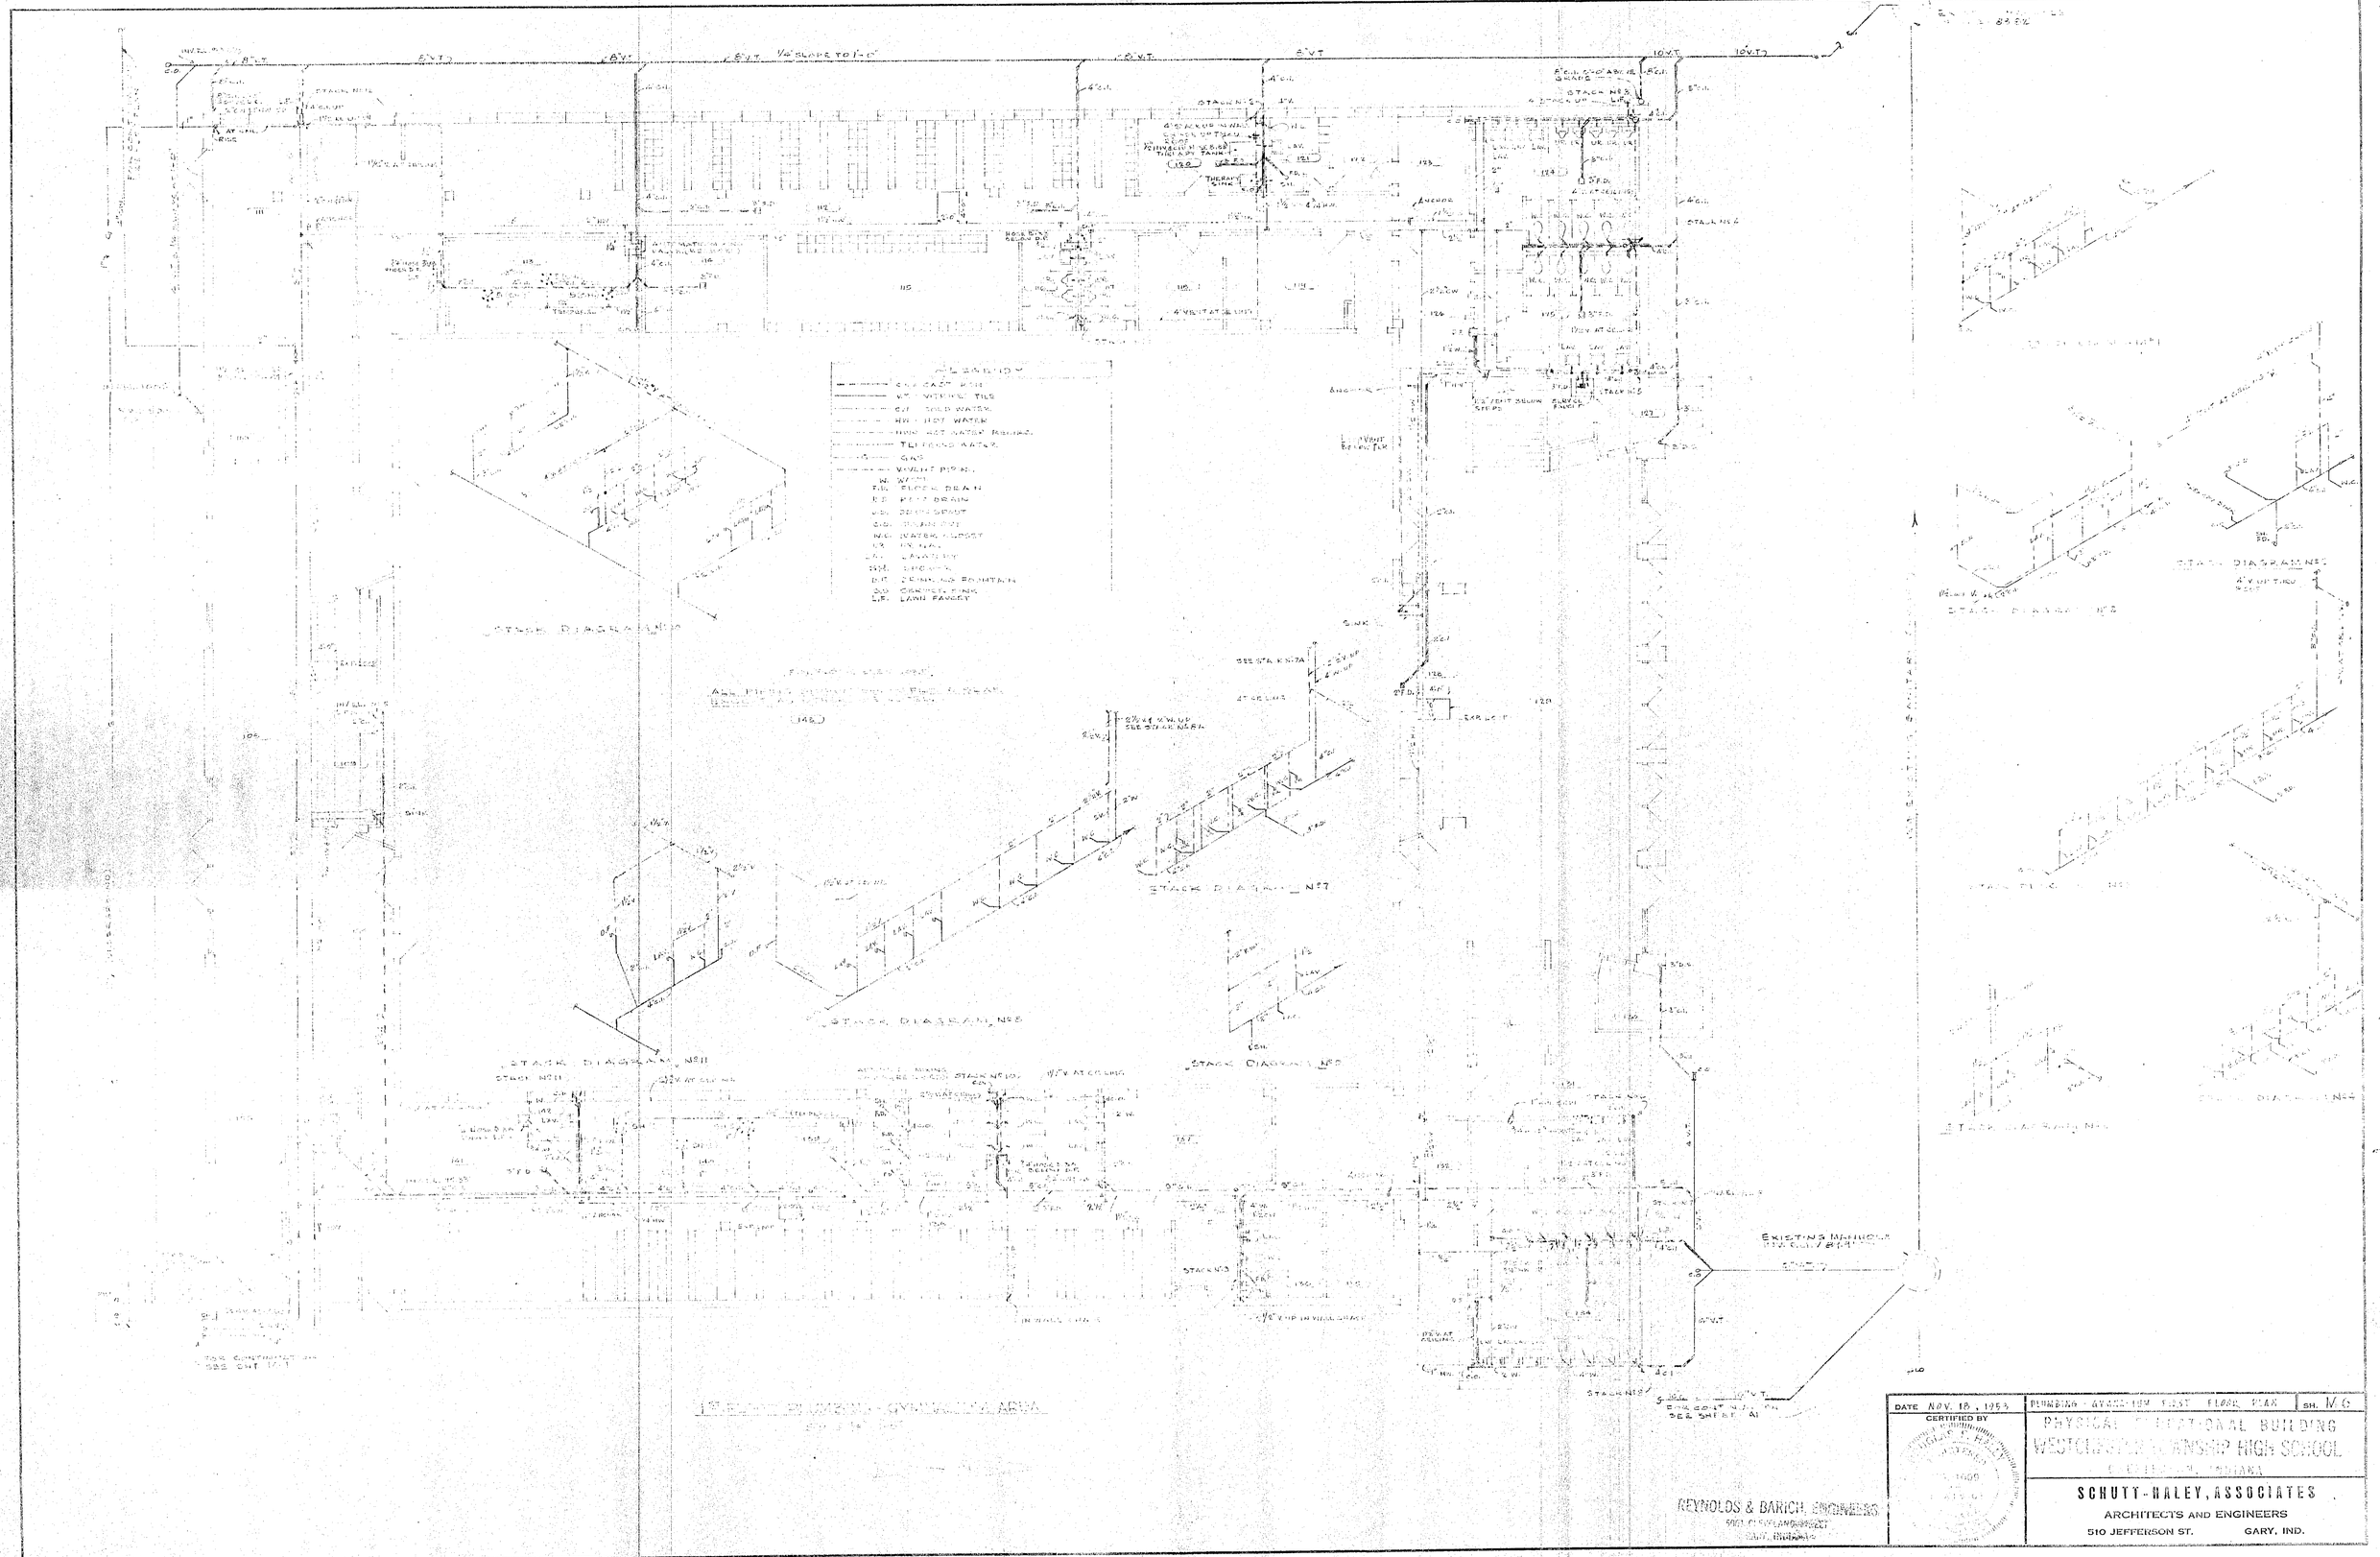
STACK DIAGRAM No 7
STACK DIAGRAM No 8
STACK DIAGRAM No 11
STACK DIAGRAM No 6
STACK DIAGRAMS
EXISTING MANHOLE
REYNOLDS & BARICH, ENGINEERS
DATE NOV. 18, 1953
CERTIFIED BY
PHYSICAL EDUCATIONAL BUILDING
WESTCHESTER TOWNSHIP HIGH SCHOOL
SCHUTT-HALEY, ASSOCIATES
ARCHITECTS AND ENGINEERS
510 JEFFERSON ST. GARY, IND.
SH. M-6