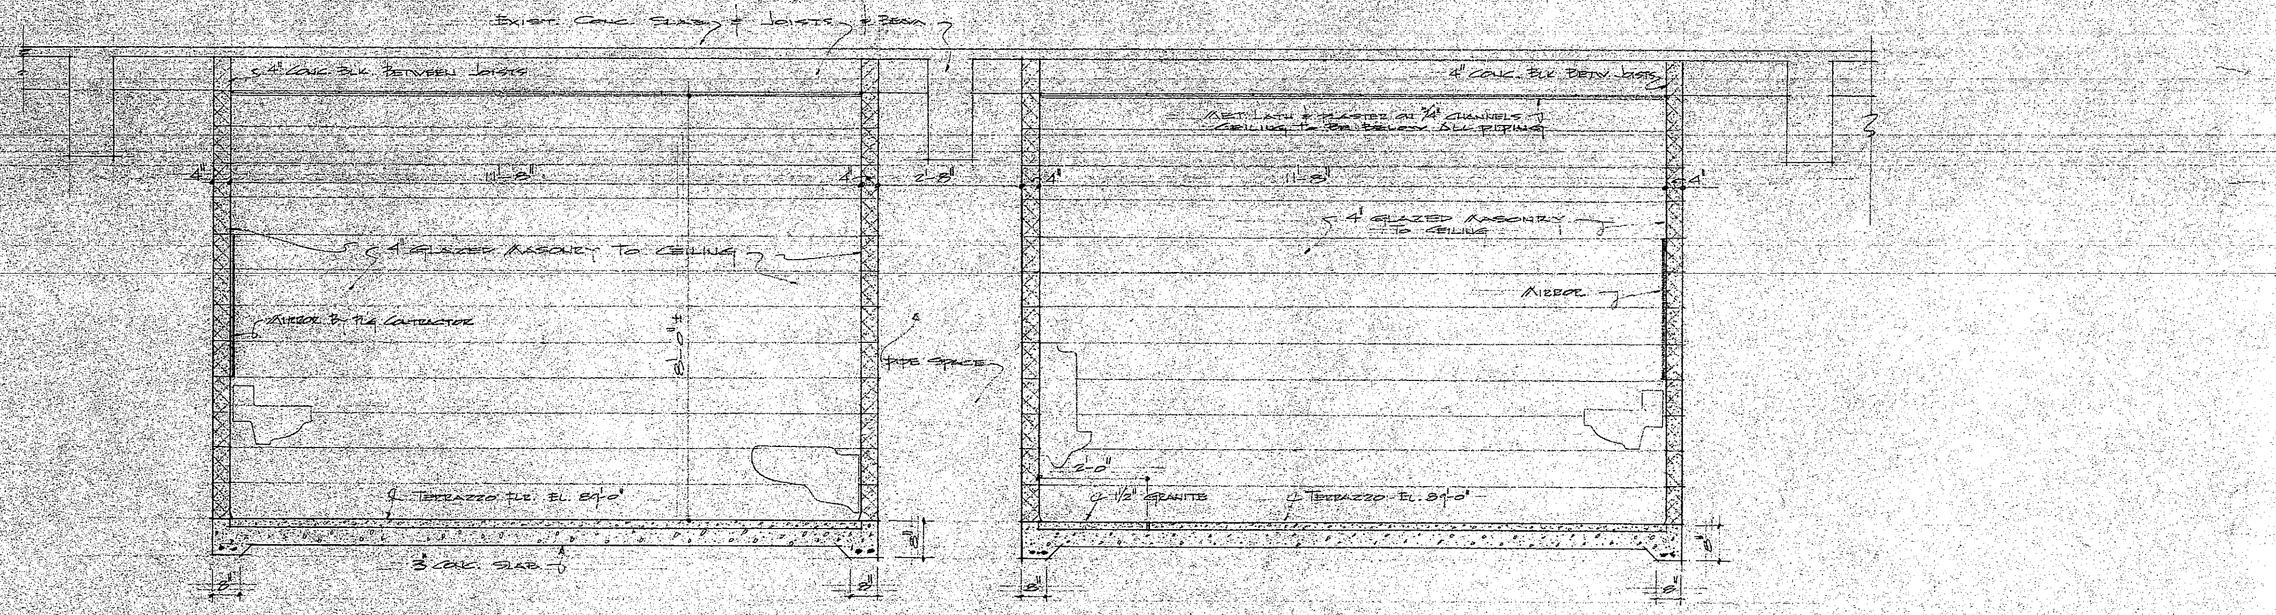

SECTION "F-F" THRU BOYS' & GIRLS' TOILETS 1/8"=1'-0"
LOOKING SOUTH

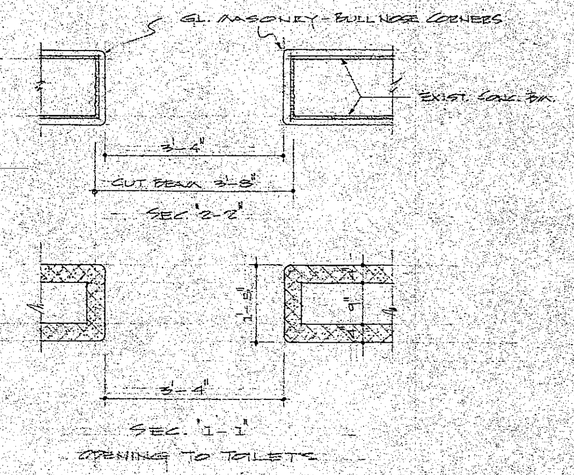

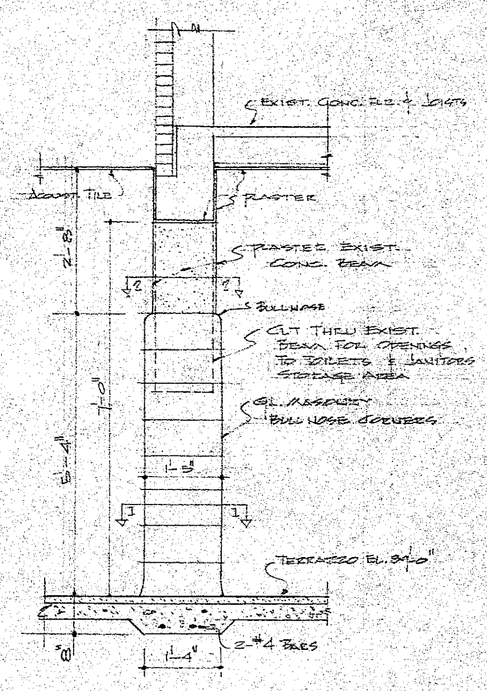

TYPICAL JAMB ELEVATION
AT OPENING TO TOILETS
1/2"=1'-0"

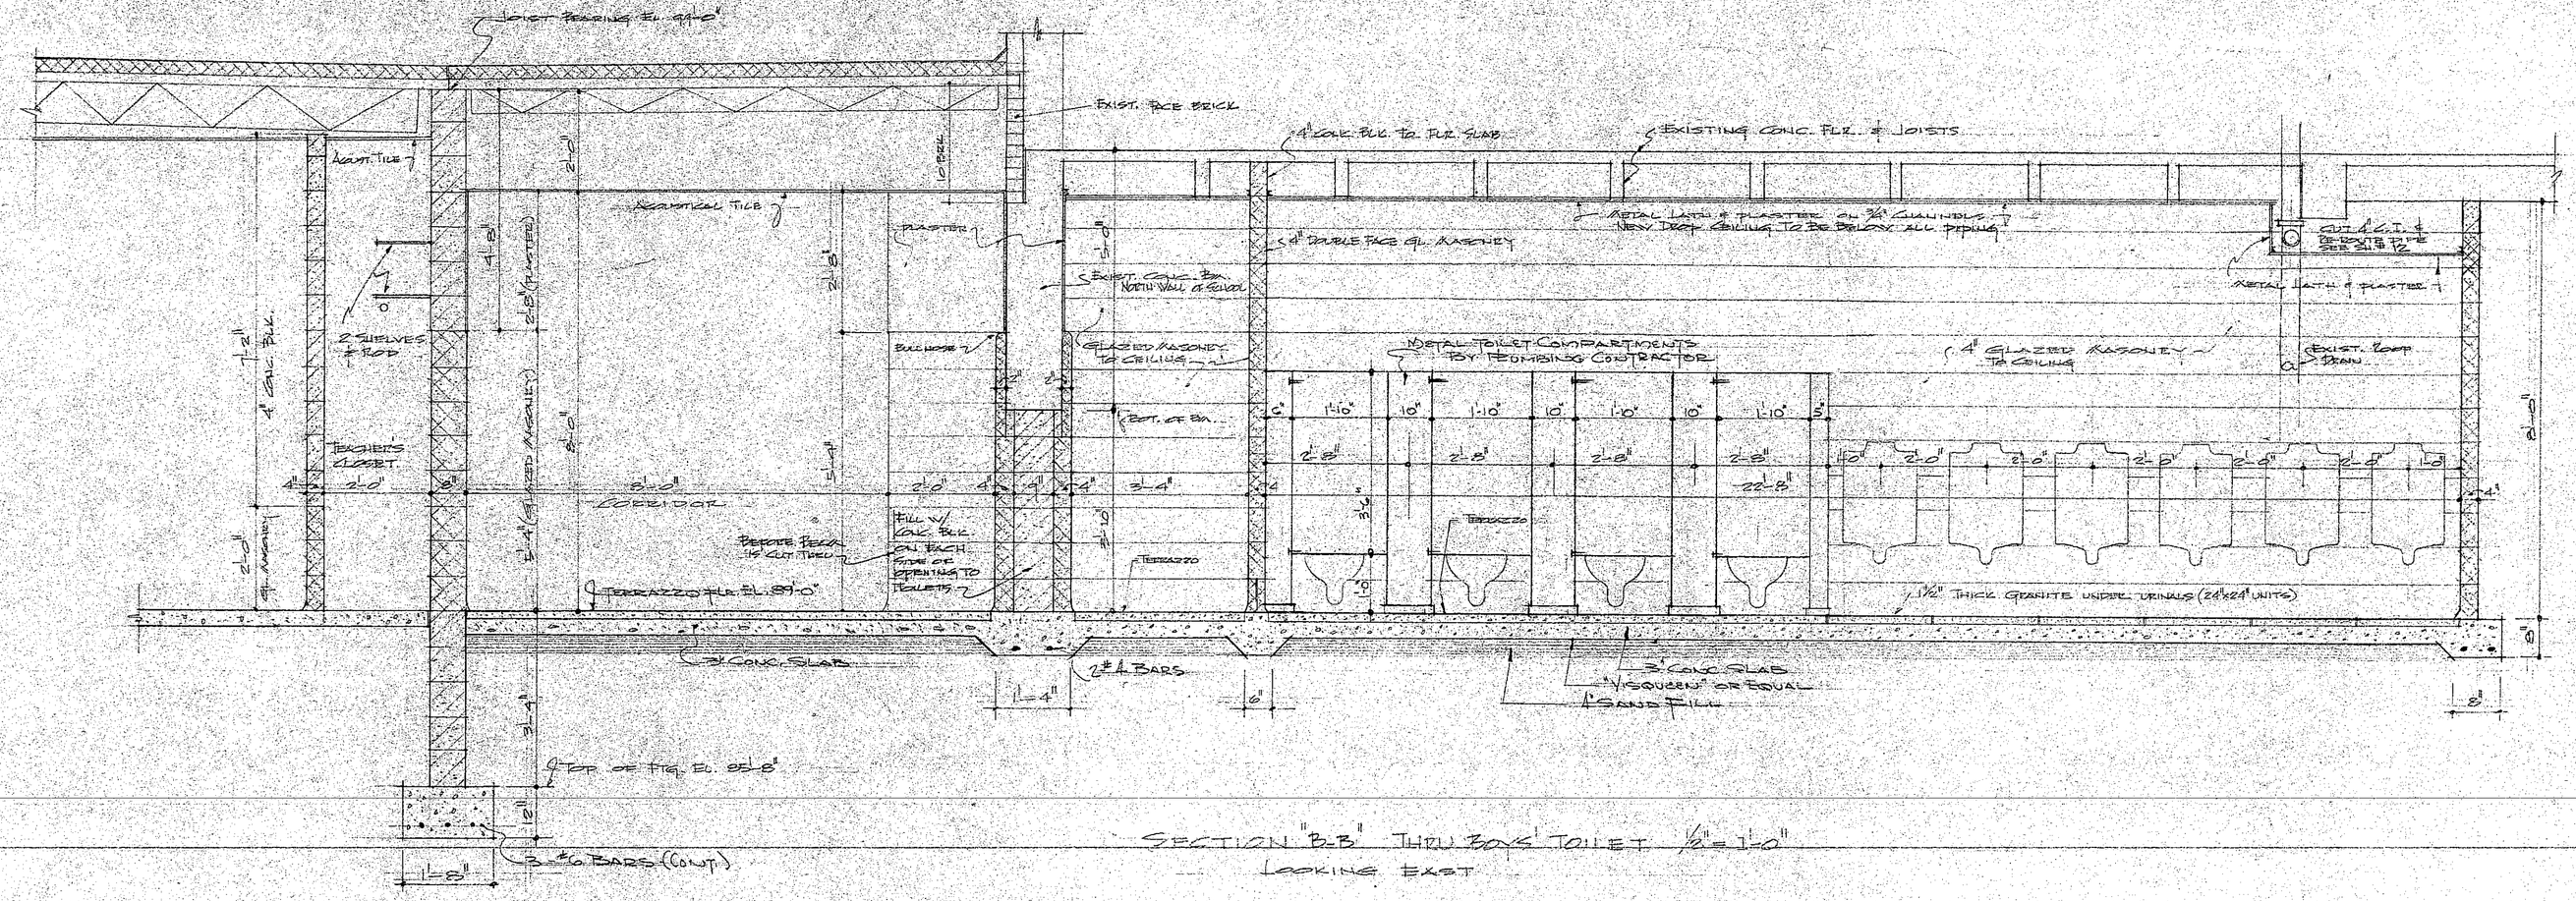

SECTION "B-B" THRU BOYS' TOILET 1/2"=1'-0"
LOOKING EAST

CHESTER L. STEMP REGISTERED No. 4007 STATE OF INDIANA PROFESSIONAL ENGINEER

Certified 4-2-59
Chester L. Stemp

SECTIONS THRU TOILETS

ADDITION TO YOST SCHOOL
PORTER, INDIANA
WESTCHESTER TOWNSHIP SCHOOL

CHESTER L. STEMP
AND ASSOCIATES
ENGINEERS CHESTERTON, IND.

SHEET 10 OF 17
4-2-59