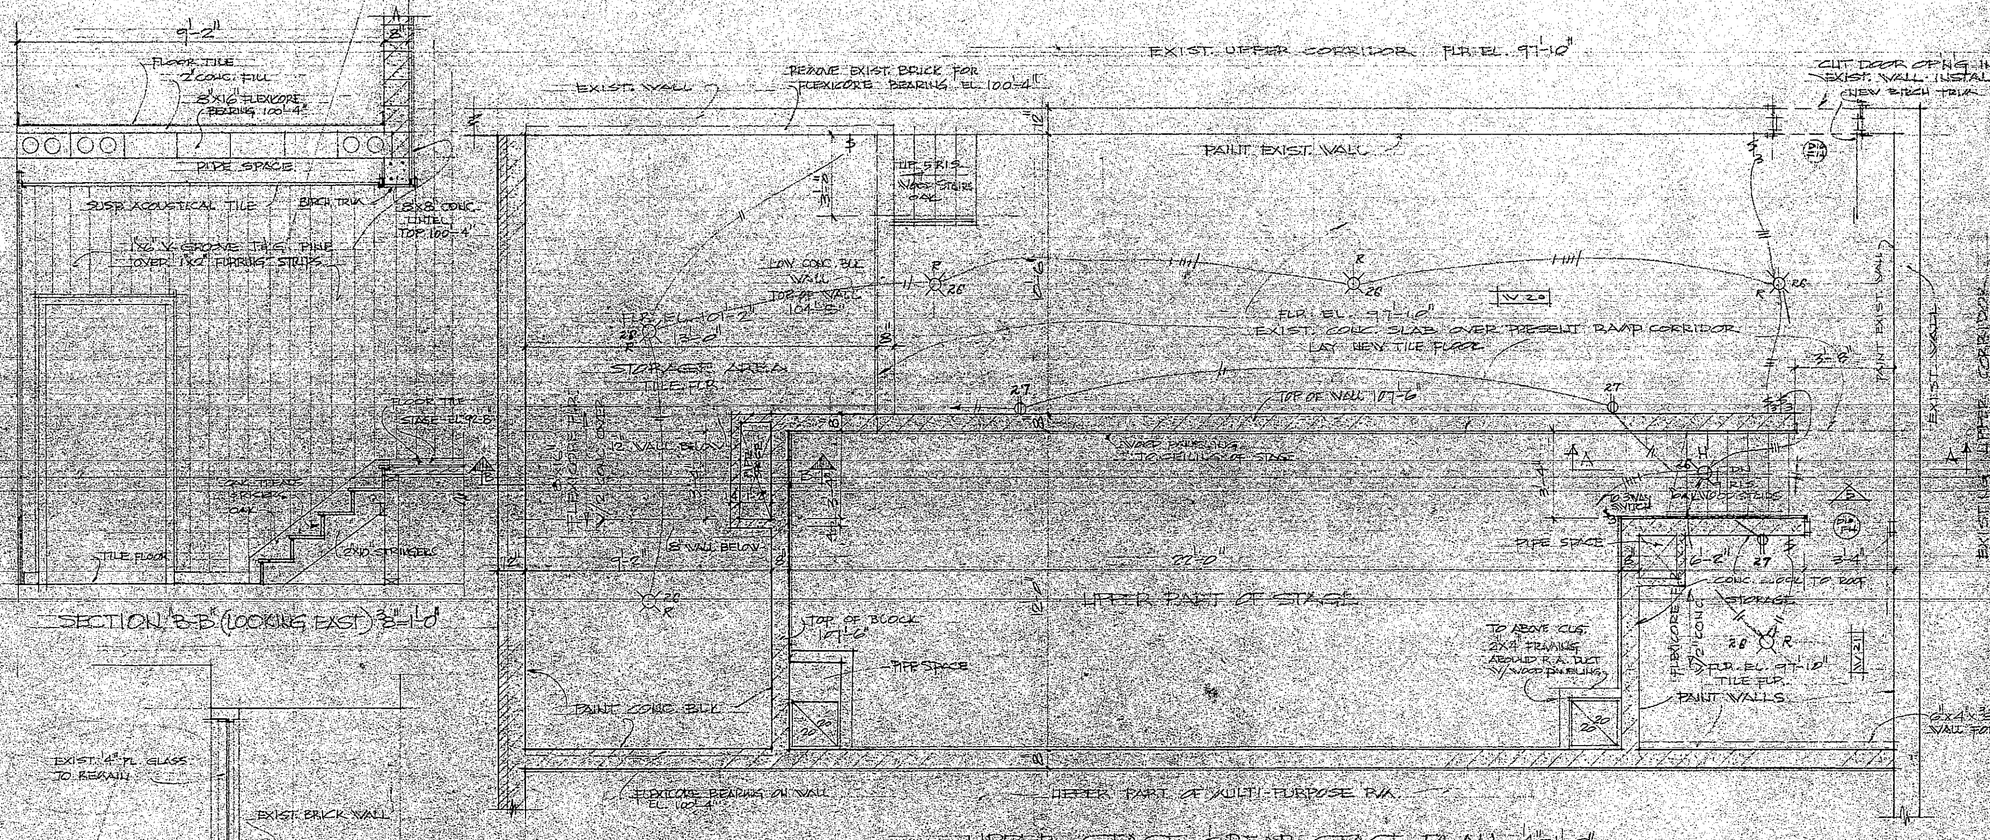

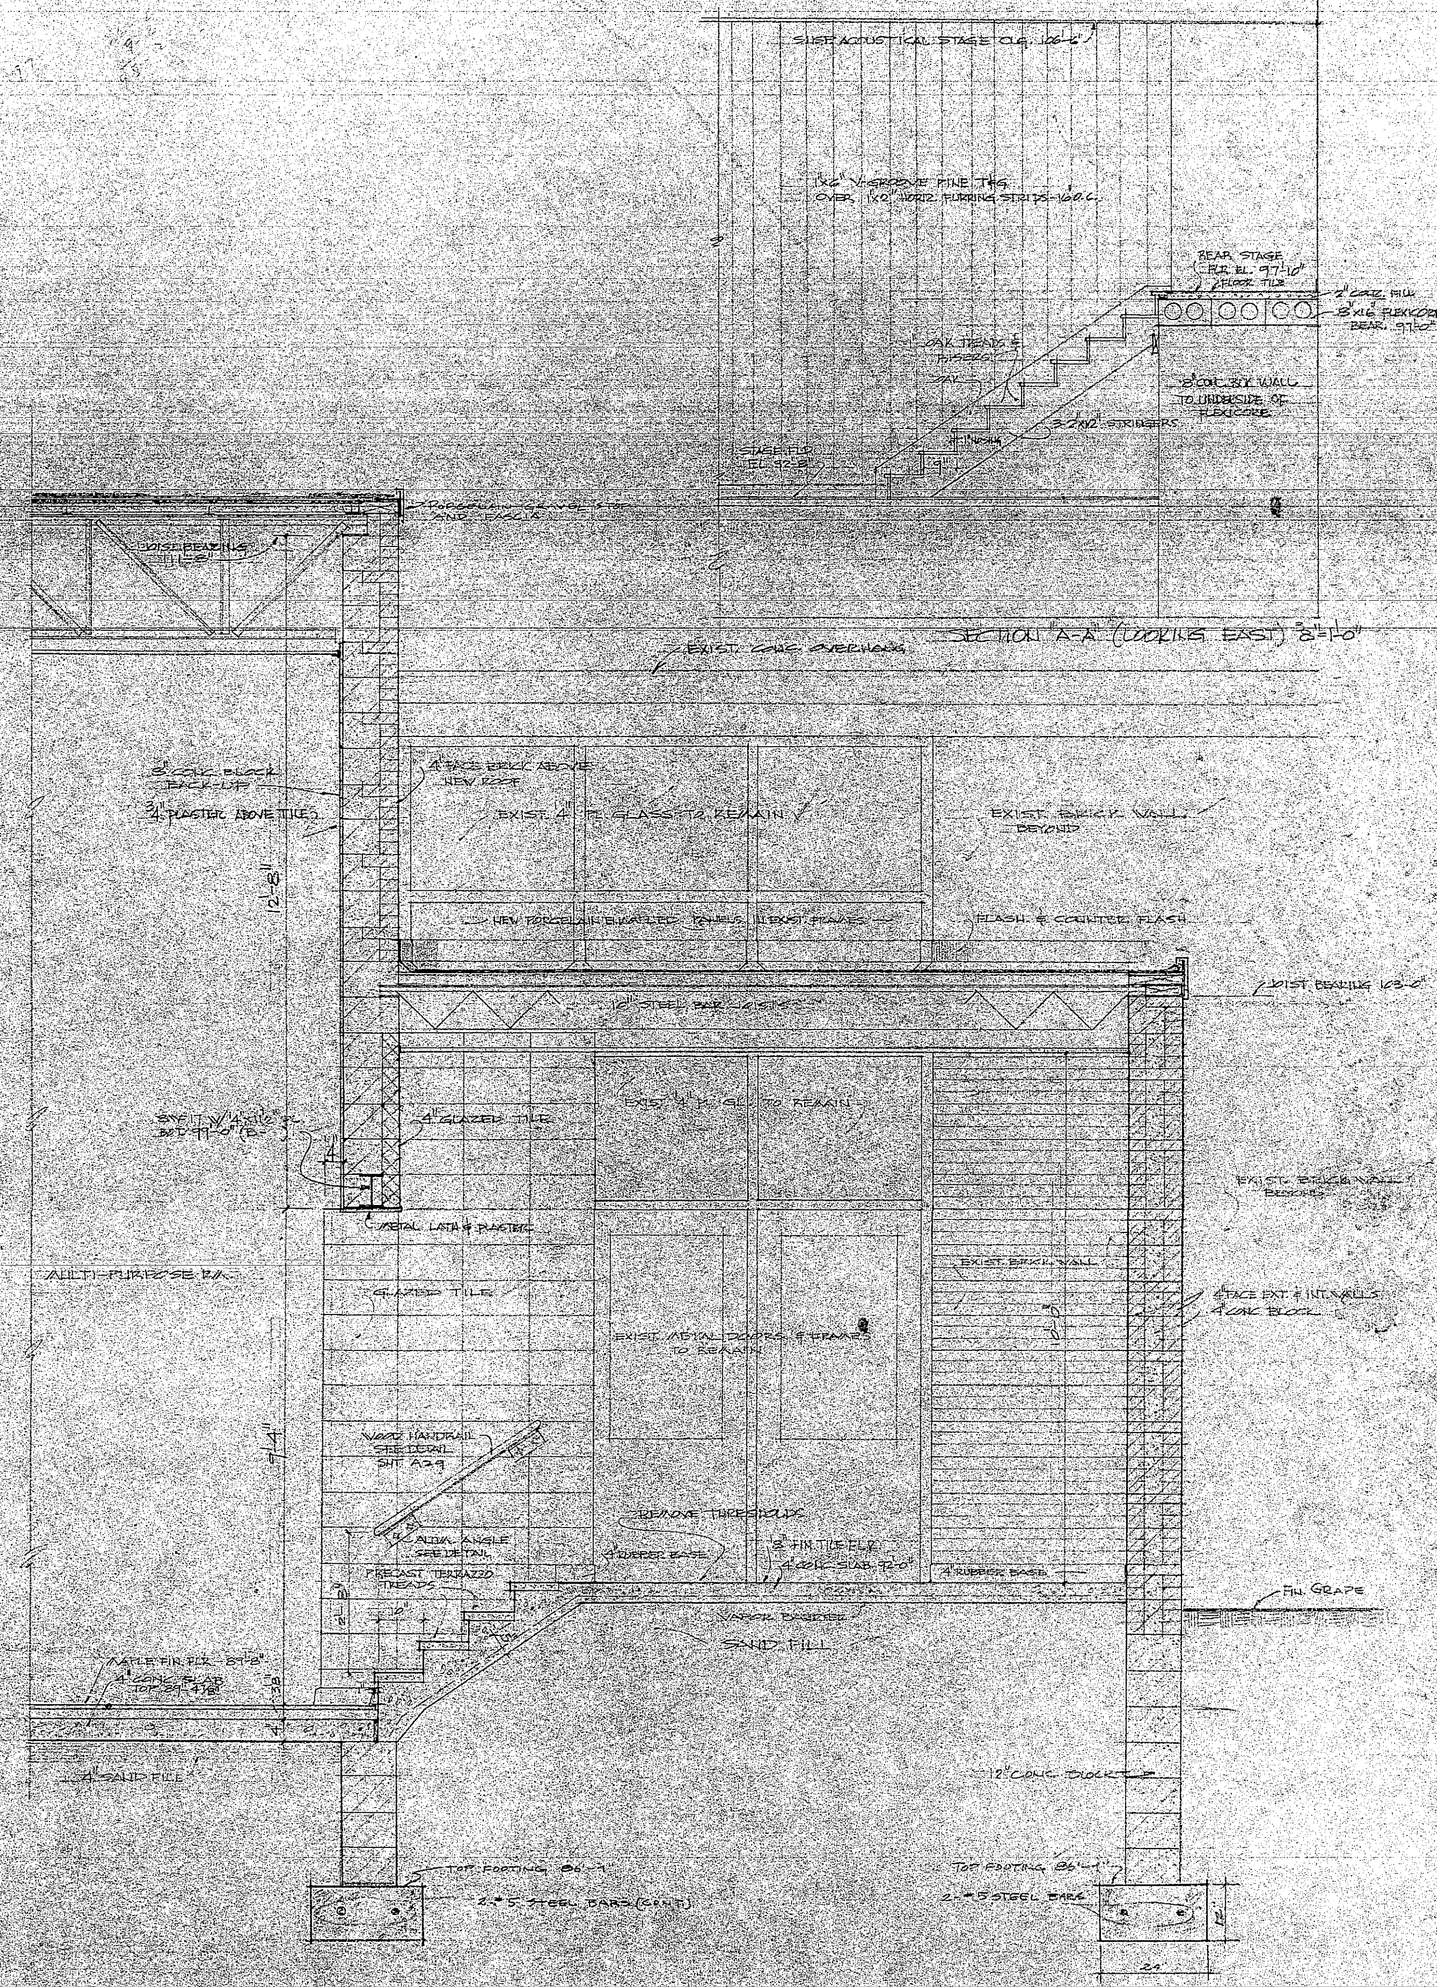

SECTION THRU SOUTH LOBBY ENTRANCE
SCALE: 2"=1'-0"

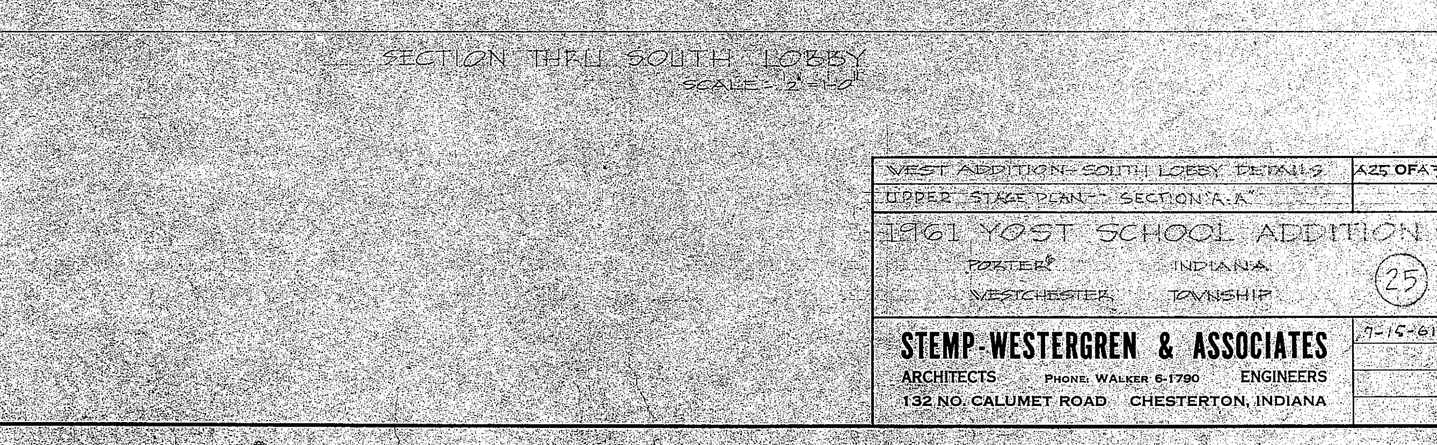

SECTION THRU SOUTH LOBBY
SCALE: 2"=1'-0"

WEST ADDITION - SOUTH LOBBY DETAILS	A25 OF A31
UPPER STAGE PLAN - SECTION A-A	

1961 YOST SCHOOL ADDITION
PORTER INDIANA
WESTCHESTER TOWNSHIP (25)

STEMP-WESTERGREN & ASSOCIATES
ARCHITECTS PHONE: WALKER 6-1790 ENGINEERS
132 NO. CALUMET ROAD CHESTERTON, INDIANA

7-19-61