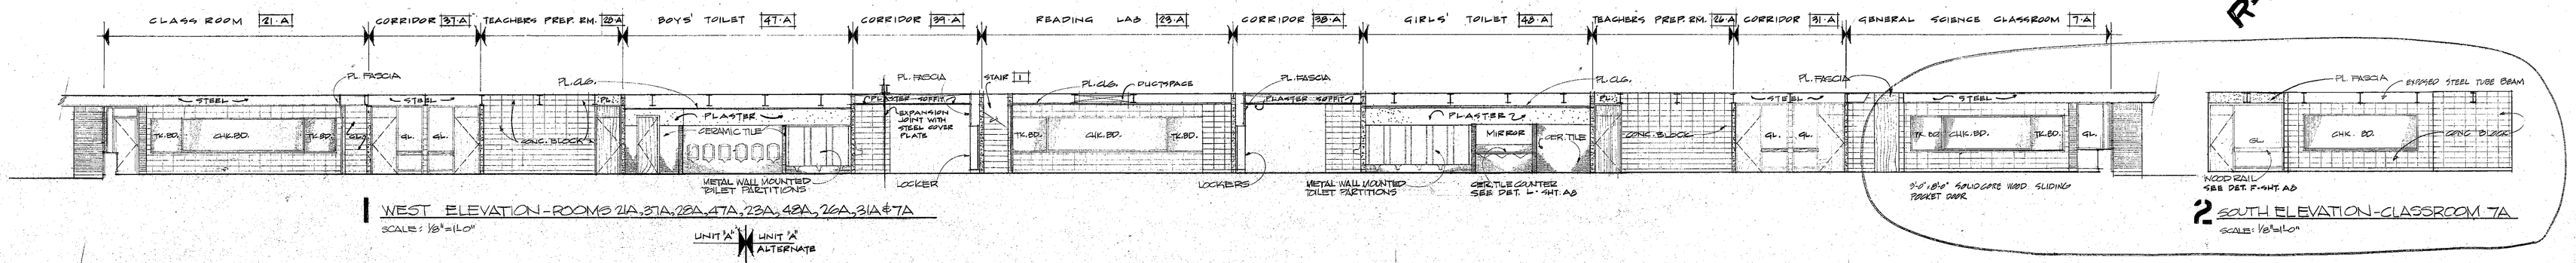

1 WEST ELEVATION - ROOMS 21A, 31A, 28A, 47A, 23A, 48A, 26A, 31A & 7A
SCALE: 1/8"=1'-0"

2 SOUTH ELEVATION - CLASSROOM 7A
SCALE: 1/8"=1'-0"

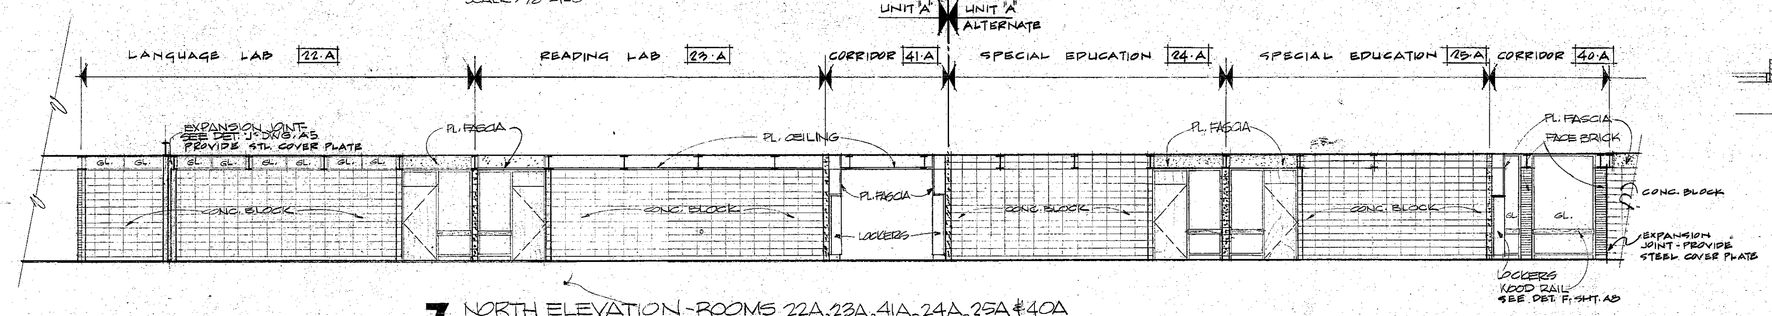

3 NORTH ELEVATION - ROOMS 22A, 23A, 41A, 24A, 25A & 40A
SCALE: 1/8"=1'-0"

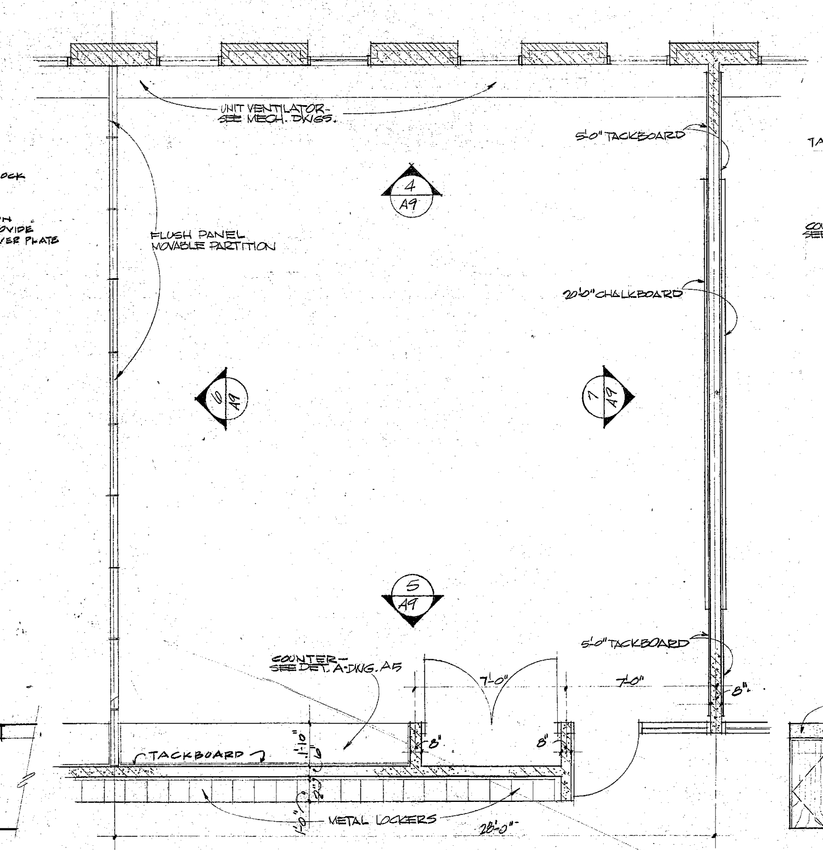

PLAN - TYPICAL CLASSROOM 2A, 3A, 8A, 11A, 6A & 7A SIMILAR
SCALE: 1/8"=1'-0"
4A, 4A, 9A, 10A, 18A & 18A SIMILAR BUT OPPOSITE HAND

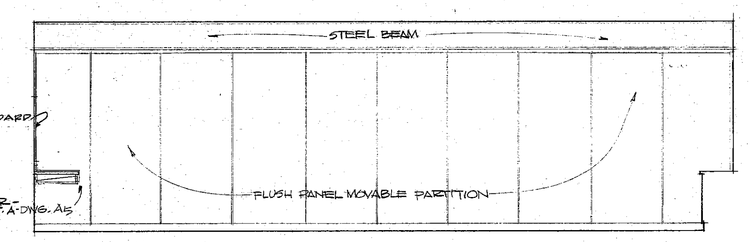

6 REAR WALL ELEVATION - TYPICAL CLASSROOM
SCALE: 1/4"=1'-0"

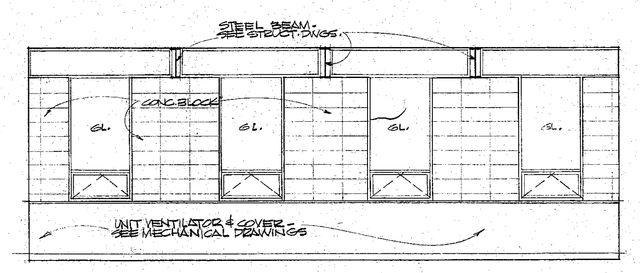

4 EXTERIOR WALL ELEVATION - TYPICAL CLASSROOM
SCALE: 1/4"=1'-0"

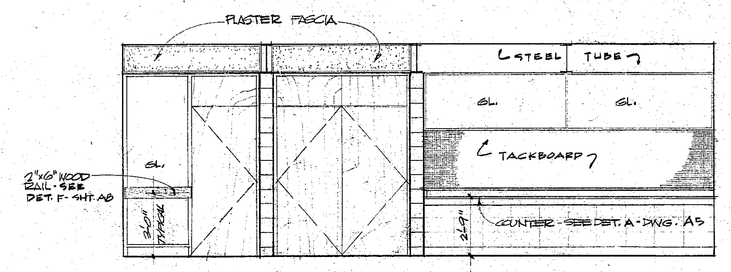

5 CORRIDOR WALL ELEVATION - TYPICAL CLASSROOM
SCALE: 1/4"=1'-0"

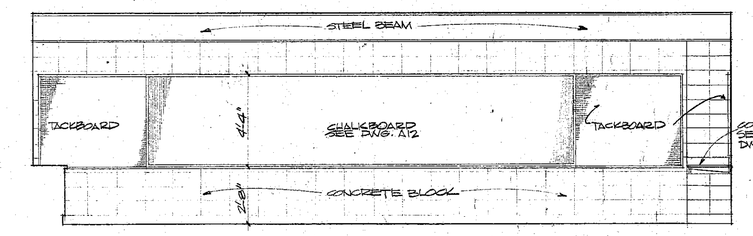

7 FRONT WALL ELEVATION - TYPICAL CLASSROOM
SCALE: 1/4"=1'-0"

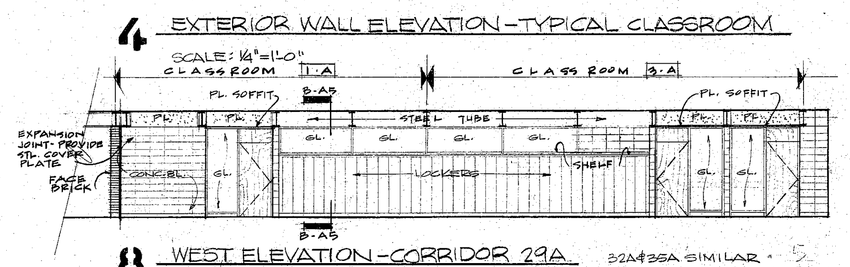

8 WEST ELEVATION - CORRIDOR 29A
SCALE: 1/8"=1'-0"
32A & 35A SIMILAR
30A, 33A & 36A SIMILAR BUT OPPOSITE HAND

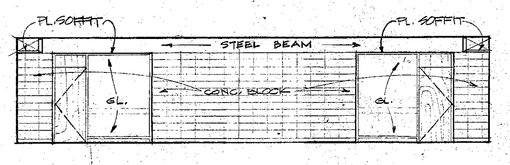

9 EAST ELEVATION - CORRIDOR 34A
SCALE: 1/8"=1'-0"
37A SIMILAR

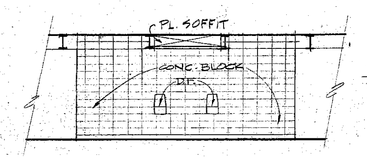

10 NORTH ELEVATION - CORR. 38A
SCALE: 1/8"=1'-0"
39A & 40A SIMILAR

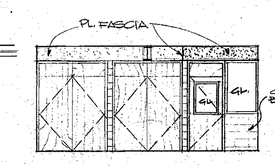

11 N. ELEV. - DRAFTING 5C
SCALE: 1/8"=1'-0"

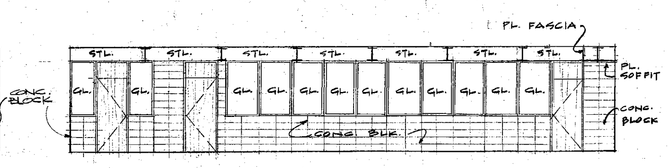

12 WEST ELEVATION - METAL SHOP 6C
SCALE: 1/8"=1'-0"
4C SIMILAR BUT OPPOSITE HAND

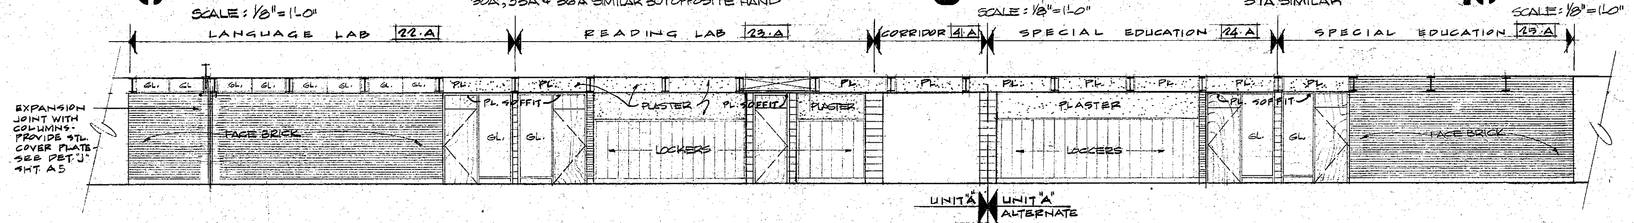

13 NORTH ELEVATION - CORRIDOR 39A
SCALE: 1/8"=1'-0"
38A SIMILAR BUT OPPOSITE HAND

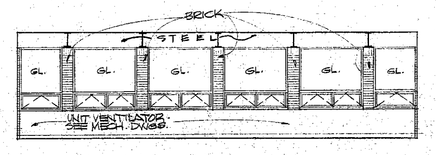

14 NORTH ELEV. - CLASSROOM 7A
SCALE: 1/8"=1'-0"
12A & 21A SIMILAR

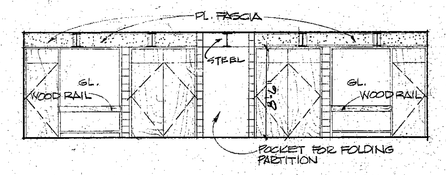

15 NORTH ELEV. - CLASSROOM 21A
SCALE: 1/8"=1'-0"
14A SIMILAR

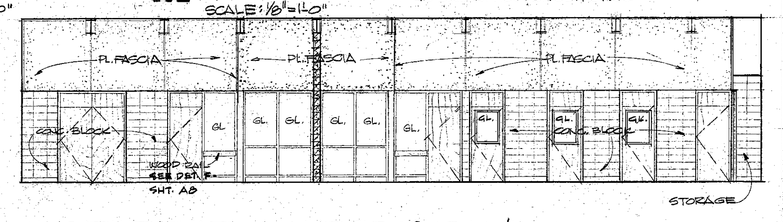

16 SOUTH ELEVATION - MUSIC ROOMS 1C & 2C
SCALE: 1/8"=1'-0"

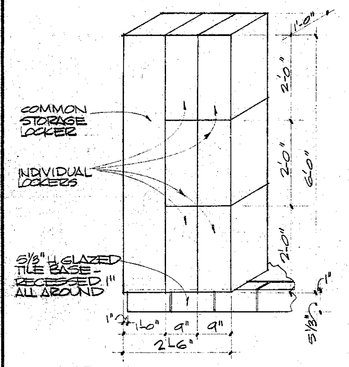

1 TYPICAL 6MAN GYM LOCKER
SCALE: 1/2"=1'-0"

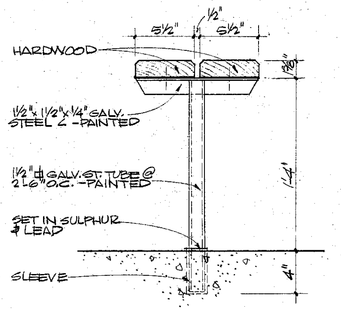

2 BENCH DETAIL
SCALE: 1/2"=1'-0"

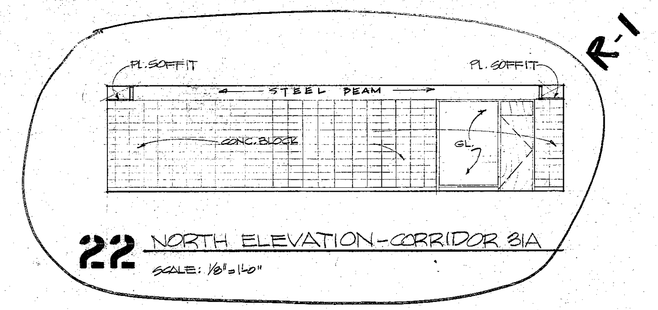

22 NORTH ELEVATION - CORRIDOR 31A
SCALE: 1/8"=1'-0"

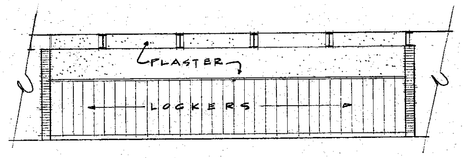

23 SOUTH ELEVATION - CORRIDOR 39-A
SCALE: 1/8"=1'-0"
38A SIMILAR BUT OPPOSITE HAND

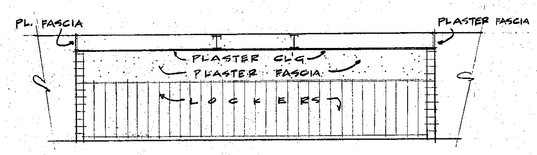

24 WEST ELEVATION - CORRIDOR 41-A
SCALE: 1/8"=1'-0"
EAST ELEVATION IDENTICAL BUT OPPOSITE

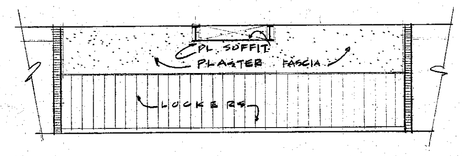

25 WEST ELEVATION - CORRIDOR 40-A
SCALE: 1/8"=1'-0"

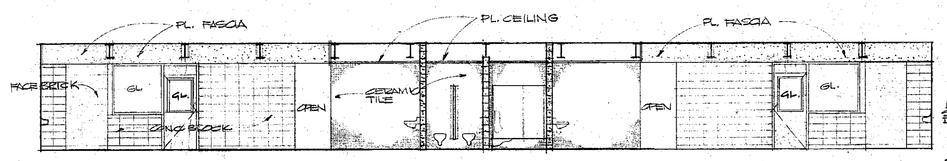

17 EAST ELEVATION - LOCKER ROOMS 12C & 13C
SCALE: 1/8"=1'-0"

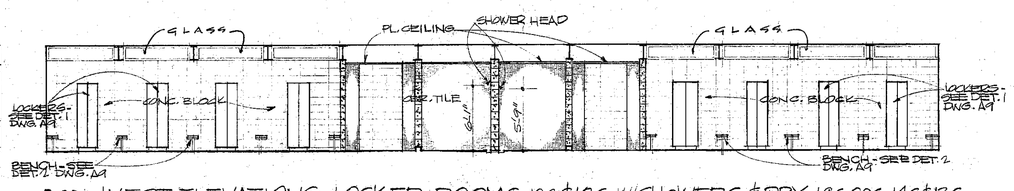

18 WEST ELEVATIONS - LOCKER ROOMS 13C & 12C W/SHOWERS & DRY 11C, 20C, 14C & 19C
SCALE: 1/8"=1'-0"

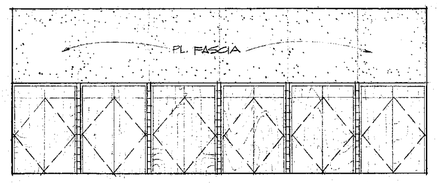

19 WEST ELEVATION - MUSIC 1C
SCALE: 1/8"=1'-0"

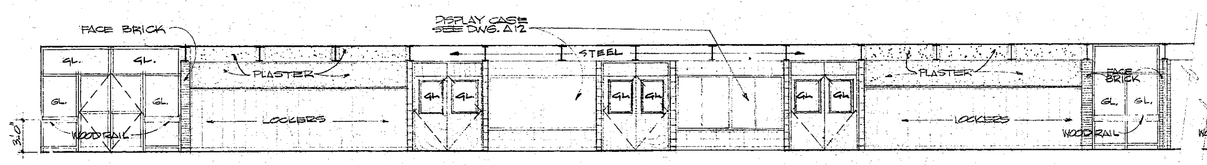

20 SOUTH ELEVATION - CORRIDOR 10C
SCALE: 1/8"=1'-0"

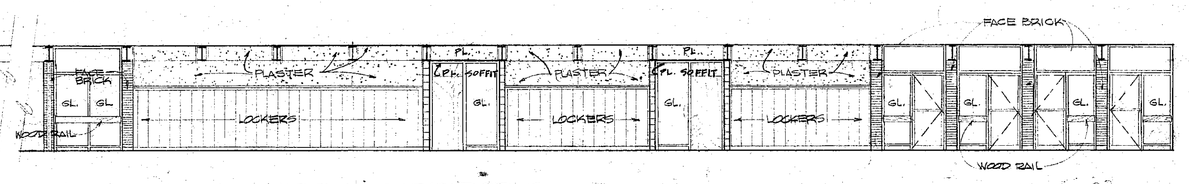

21 NORTH ELEVATION - CORRIDOR 9C
SCALE: 1/8"=1'-0"

NO.	PRINTS & DISTRIBUTION	BY	DATE
6	PERKINS & WILL	EG	6-21-69
4	DODGE OFFICE	EG	6-21-69
30	FOR BIDS	EG	6-21-69
1	BLDG. COMM. APPROVAL	JJC	10-10-69
7	MR. NELSON'S REVIEW	JJC	11-4-5
11	8-6C, 2-STEAM, 1-DRW	JJC	11-14-6

NO.	REVISIONS - THUS △	BY	DATE
1	CHANGE ORDER # 1	JJC	

WESTCHESTER TOWNSHIP JUNIOR HIGH SCHOOL
FIFTH STREET
CHESTERTON INDIANA
FOR THE
WESTCHESTER TOWNSHIP SCHOOL BUILDING CORP.

INTERIOR ELEVATIONS

THE Perkins & Will PARTNERSHIP
ARCHITECTS
309 West Jackson Blvd
Chicago Illinois 60606
Phone 312-427-9300

ARCHITECTURAL

DATE	6-21-69
PROJECT NO.	2690
DRAWN BY	GORELO
CHECKED BY	R. GRABOW
DEPT. HEAD	S. TURNAN
PROJ. ARCH.	R. BENDLER

A9

16-A-09

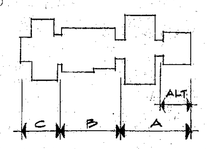

KEY PLAN