


NORTH WALL - CLASSROOM 1

NORTH WALL - CLASSROOM 2

NORTH WALL - CLASSROOM 3

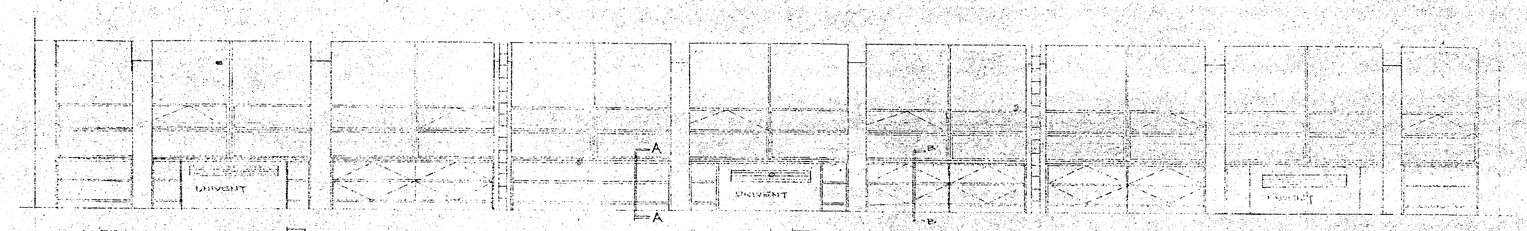


NORTH ELEVATION - CLASSROOMS 4







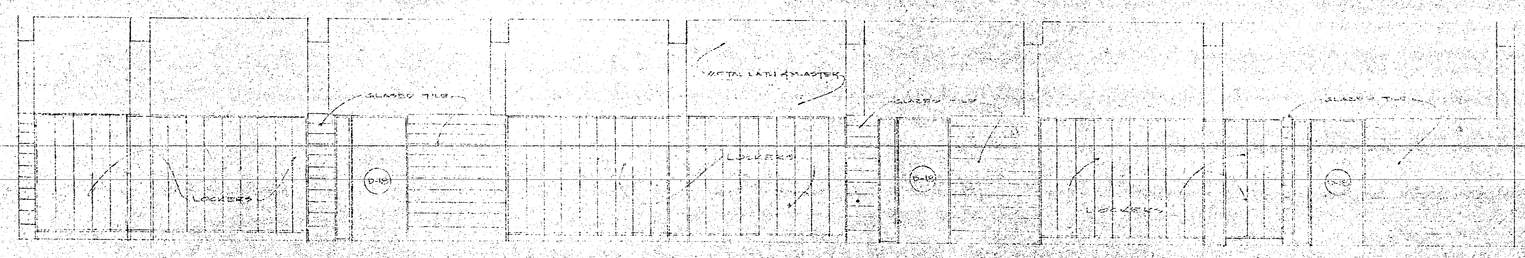


RECESSED MAT FRAME "A"

CABINET DETAILS

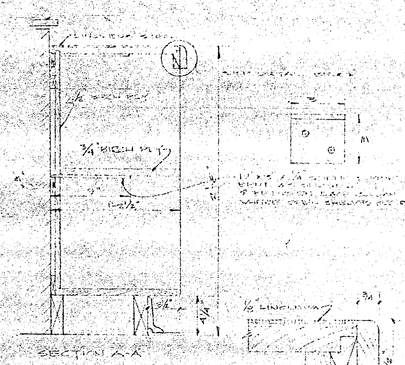


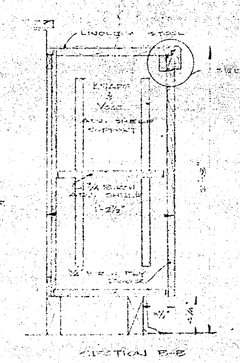TYPICAL REAR WALL - CLASSROOMS 1 & 2

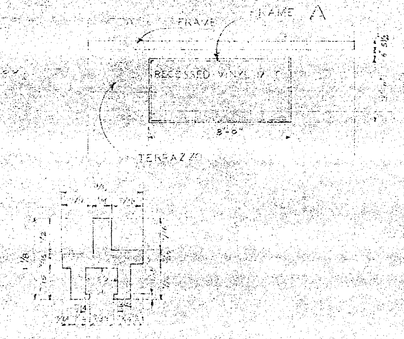





CHALK & CORK BOARD DETAILS

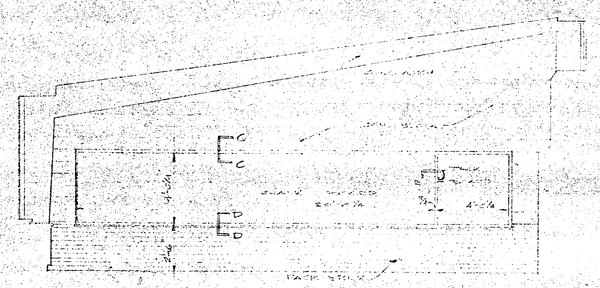


SOUTH WALL - BIOLOGY, ZOOLOGY, BOTANY 25

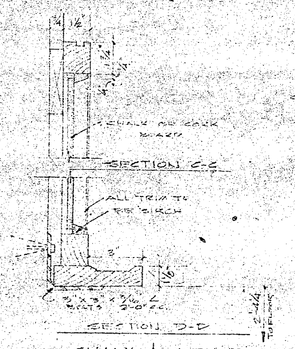


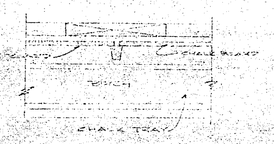TYPICAL WEST WALL - CLASSROOMS 1 & 2

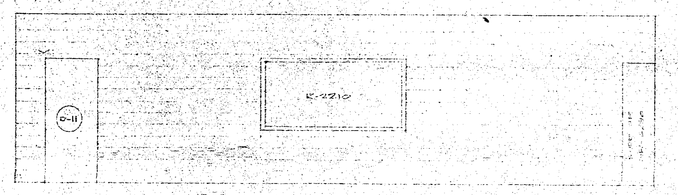


NORTH WALL - BIOLOGY, ZOOLOGY, BOTANY 25

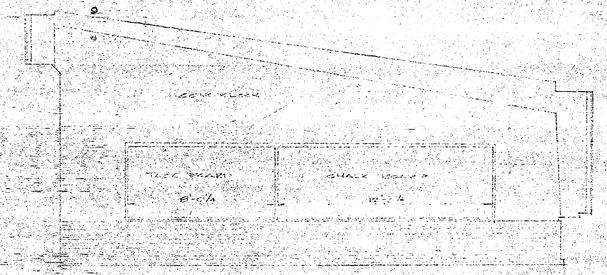


EAST WALL - BIOLOGY, ZOOLOGY, BOTANY 25

NORTH WALL - WEST WING - CLASSROOMS

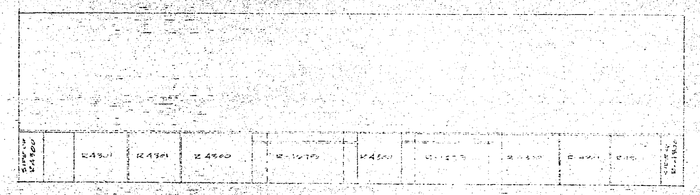


WEST WALL - BIOLOGY, ZOOLOGY, BOTANY 25
SCALE: 1/4" = 1'-0"

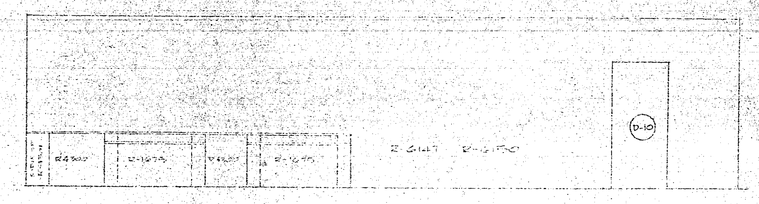


SOUTH WALL - WEST WING - CLASSROOMS

| NO | PRINTS & DISTRIBUTION | BY | DATE |
|---|---|---|---|
| 5 | Judge | | 6/1/61 |
| 6 | Office | | 6/1/61 |
| 7 | Bids | | 6/1/61 |
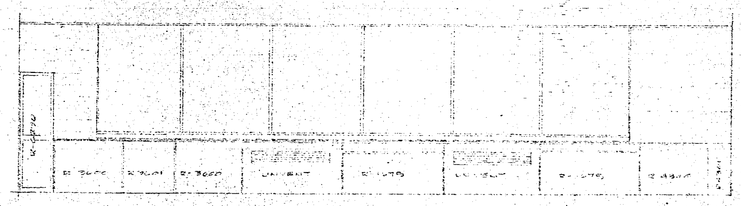
| NO | REVISIONS - THUS ▲ | BY | DATE |
|---|---|---|---|
| | | | |

# ADDITIONS TO WESTCHESTER TOWNSHIP HIGH SCHOOL

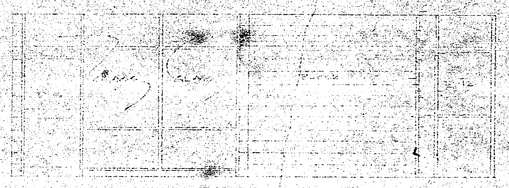MORGAN AVE. & 8TH ST.
CHESTERTON INDIANA

FOR THE

WESTCHESTER TOWNSHIP SCHOOL CORPORATION

INTERIOR ELEVATIONS & DETAILS

ARCHITECTURAL

THE Perkins & Will Partnership

ARCHITECTS
109 North Jackson Blvd
Chicago Illinois 60606
Phone 312-427-9300

CHESTER L. STEMP & ASSOCIATES

ASSOCIATE ENGINEERS
132 North Calumet Blvd
Chesterton, Indiana 46304
Phone 219-926-2798

DATE 6-2-61
PROJECT NO. 61-1370-0
DRAWN BY
CHECKED BY
DATE REV.
PROJECT ARCH. R. BRANDT

A16

KEY PLAN

65-A16