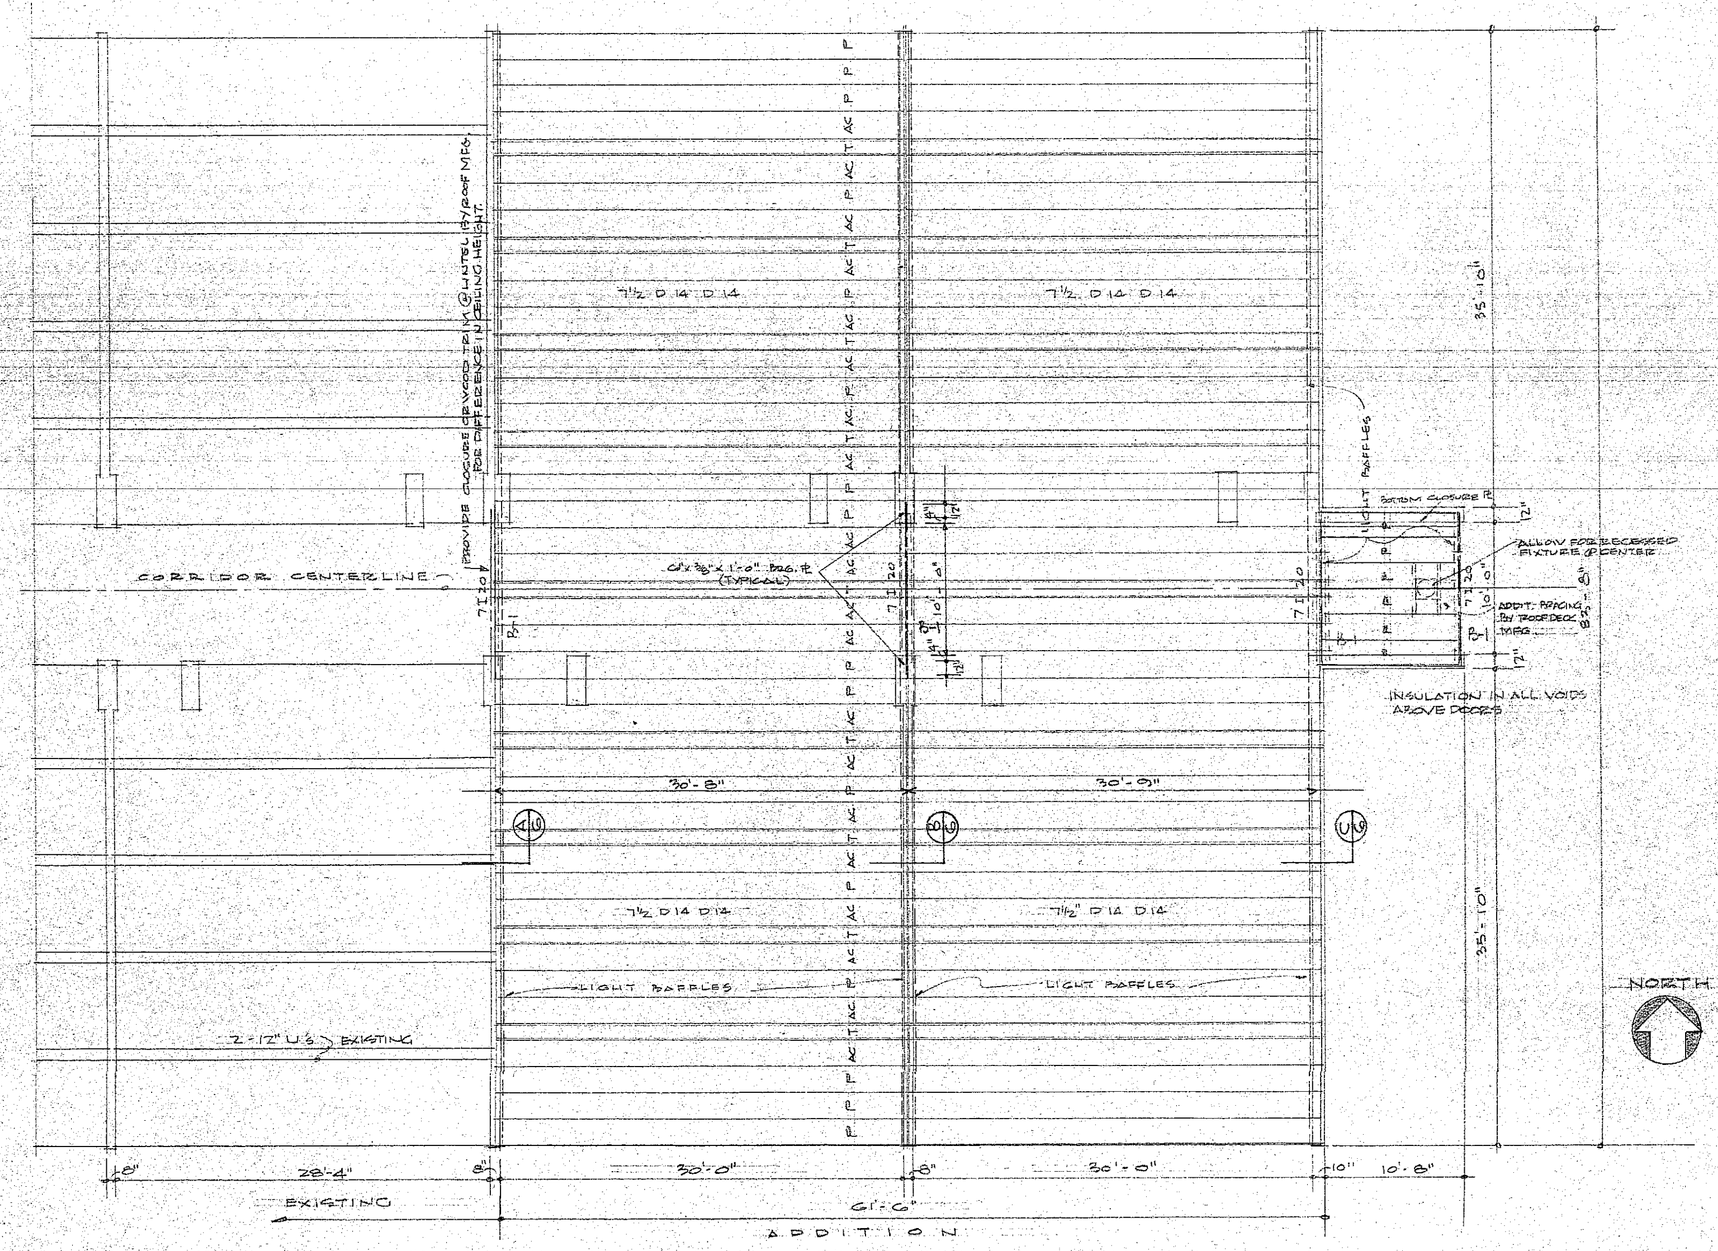

ROOF FRAMING PLAN

1/8" = 1'-0"

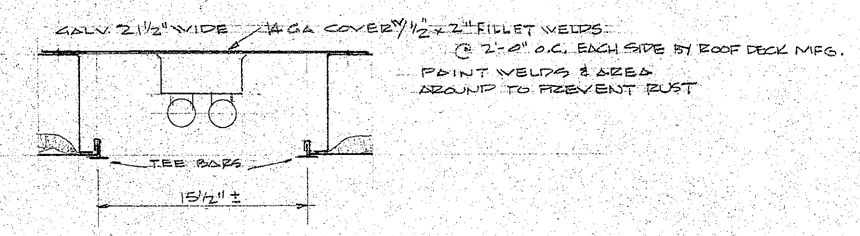

SECTION THRU LIGHT TROFFER

SCALE: 1 1/2" = 1'-0"

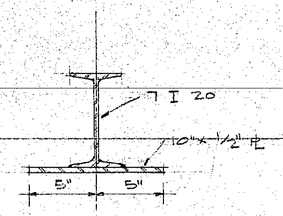

TYPICAL BEAM (B-1)

1 1/2" = 1'-0"

PANEL SCHEDULE

AC = ACOUSTICAL "D" PANEL
P = PLAIN METAL "D" PANEL
T = RECESSED LIGHTING TROFFER - WIDTH 15 1/2" ±

GENERAL NOTES:

DESIGN LIVE LOADS

ROOF	30 LBS/SQ.FT
CLASSROOMS	40 " " " "
CORRIDOR	100 " " " "
SOIL BEARING PRESS.	3000 # " " "

ALL BEAMS & LINTELS TO HAVE MINIMUM BEARING OF 8" ON MASONRY
PROVIDE ANCHORS FOR BEAMS WITH 2 - 1/2" ϕ ANCHOR BOLTS 12" LONG.

ROOM FINISH SCHEDULE

ROOM TITLE	FLOOR	WALLS NORTH M	F	B	EAST M	F	B	SOUTH M	F	B	WEST M	F	B	CEILING HGT.	M	F	WAINSCOTE HGT.	M.	F.	REMARKS
CLASSROOM 108	VAT.	W.	C.B.	P.	GT.B.	C.B.	P.	GT.B.	ALUM. C.B.	–	–	C.B.	P.	GT.B.	8'-0"	STL.	P	–	–	–	SEE ELEVS. FOR CHALK & TACK ADS
" 109	"	W.	"	"	"	"	"	"	"	–	–	"	"	"	"	"	"	–	–	–	"
" 110	"	W.	ALUM. C.B.	–	–	C.B.	P	GTB	C.B.	P.	GTB	C.B.	P.	GTB	8'-0"	STL	P	–	–	–	"
CLASSROOM 111	"	W.	"	–	–	"	"	"	"	"	"	"	"	"	"	"	"	–	–	–	"
CORRIDOR	"	W.	C.B.	P	GT.B	–	–	–	C.B.	P.	GTB	–	–	–	8'-0"	STL	P	–	–	–	CLASS AROUND DOOR HEIGHT
ENTRY	VAT.	W.	F.B.	–	–	–	–	–	F.B.	–	–	–	–	–	8'-0"	STL	P	–	–	–	RECESSED RUBBER MAT.

ALL DOORS, TRIM, ETC., STAIN AND VARNISH, EXCEPT EXTERIOR DOORS + FRAME - COLOR AS SELECTED

ABBREVIATIONS:

VAT -	VINYL ASBESTOS TILE	P -	PAINT	F.R -	FACTORY FINISH
R.T.B. -	RUBBER TILE BASE	M -	MATERIAL	W. -	WAX
G.T.B. -	GLAZED TILE BASE	F -	FINISH	GL. -	GLASS
PLAS -	PLASTER	B -	BASE	F.B. -	FACE BRICK
STL.D. -	STEEL DECK	HGT -	HEIGHT	C.B. -	CONCRETE BLOCK
ALUM. WIND	ALUMINUM WINDOWS	CONC. -	CONCRETE		

SYMBOLS:

WOOD — INSULATION — CONCRETE BLOCK — CONCRETE

FINISH BOARD

DATE JUNE 15, 1965	ROOF FRAMING -	SH. 5 OF 6
CERTIFIED BY KEITH LEE REINERT REGISTERED No. 1303 STATE OF INDIANA ARCHITECT	ADDITION TO JACKSON TOWNSHIP SCHOOL PORTER COUNTY INDIANA	
	KEITH L. REINERT, A.I.A. FRANK SCHUTT ASSOCIATES ARCHITECTS & PLANNERS THIRD & WISCONSIN ST. HOBART, IND.	