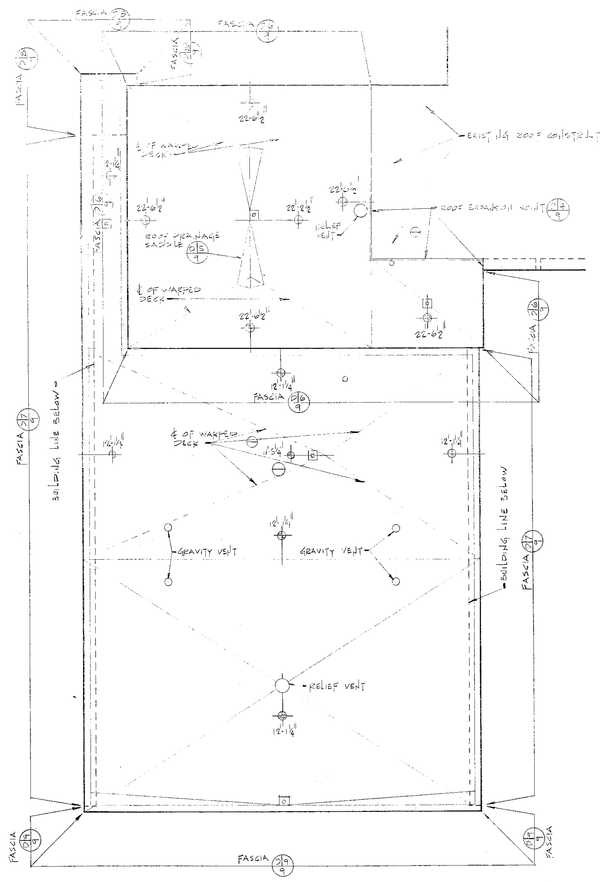

ROOF PLAN SYMBOLS

- ROOF DRAINS
- ELEVATION OF SLOPING METAL DECK
- ELEVATION OF FLAT METAL DECK
- EXHAUST FAN - SEE SHEET M-15 FOR ADDITIONAL EXHAUST FAN ON EXISTING ROOF
- VENT

ROOF PLAN

SCALE 1/16" = 1'-0"

NORTH

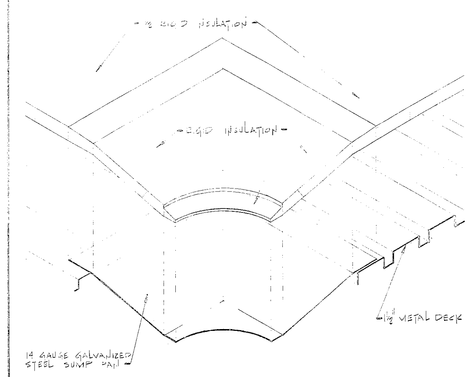

QUARTER ISOMETRIC OF ROOF DRAIN SUMP PAN AND INSULATION

SCALE 1½" = 1'-0"

D13/9

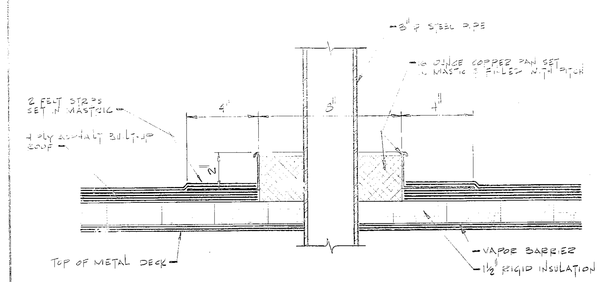

PITCH POCKET DETAIL

SCALE 3" = 1'-0"

D10/9

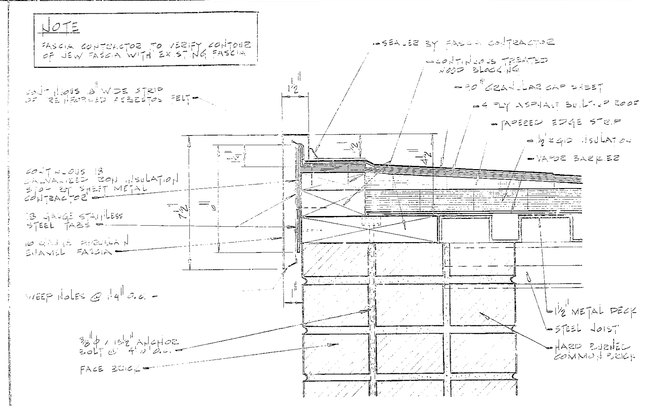

NOTE
FASCIA CONTRACTOR TO VERIFY CONTOUR OF NEW FASCIA WITH EX. STYLE FASCIA

PORCELAIN ENAMEL FASCIA DETAIL

SCALE 3" = 1'-0"

D16/9

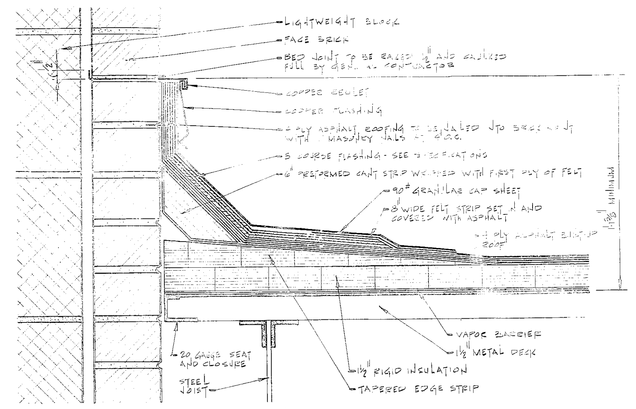

FLASHING DETAIL

SCALE 3" = 1'-0"

D11/9

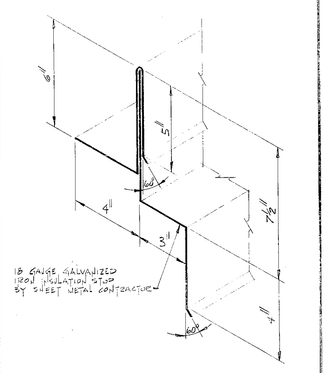

INSULATION STOP

SCALE 3" = 1'-0"

D11/9

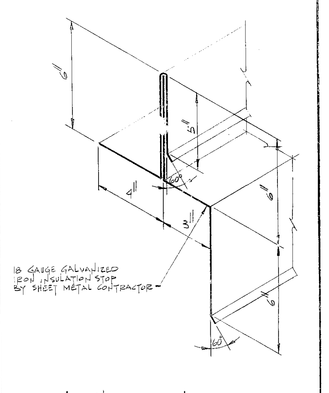

INSULATION STOP

SCALE 3" = 1'-0"

D12/9

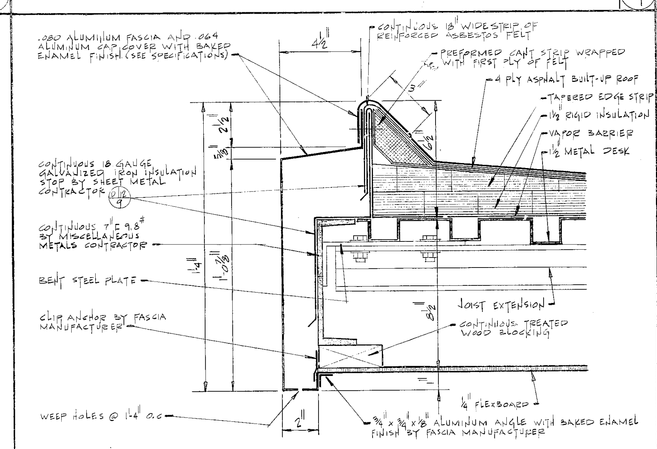

ALUMINUM FASCIA DETAIL

SCALE 3" = 1'-0"

D7/9

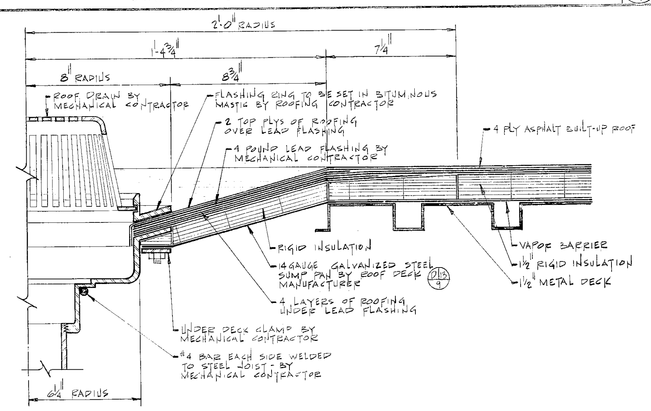

ROOF DRAIN AND SUMP PAN DETAIL

SCALE 3" = 1'-0"

D12/9

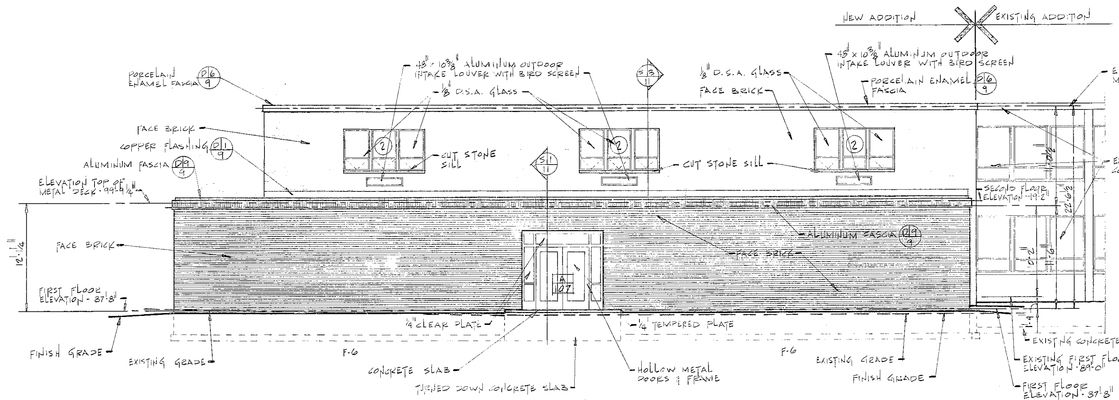

ELEVATION № 3

SCALE 1/8" = 1'-0"

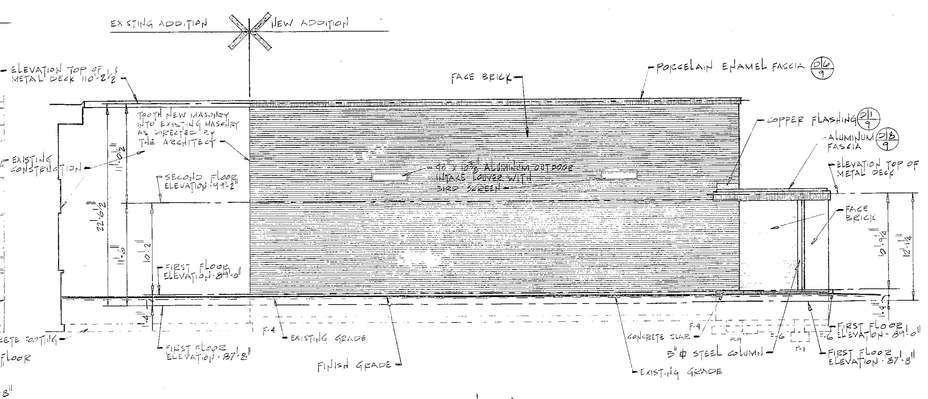

ELEVATION № 4

SCALE 1/8" = 1'-0"

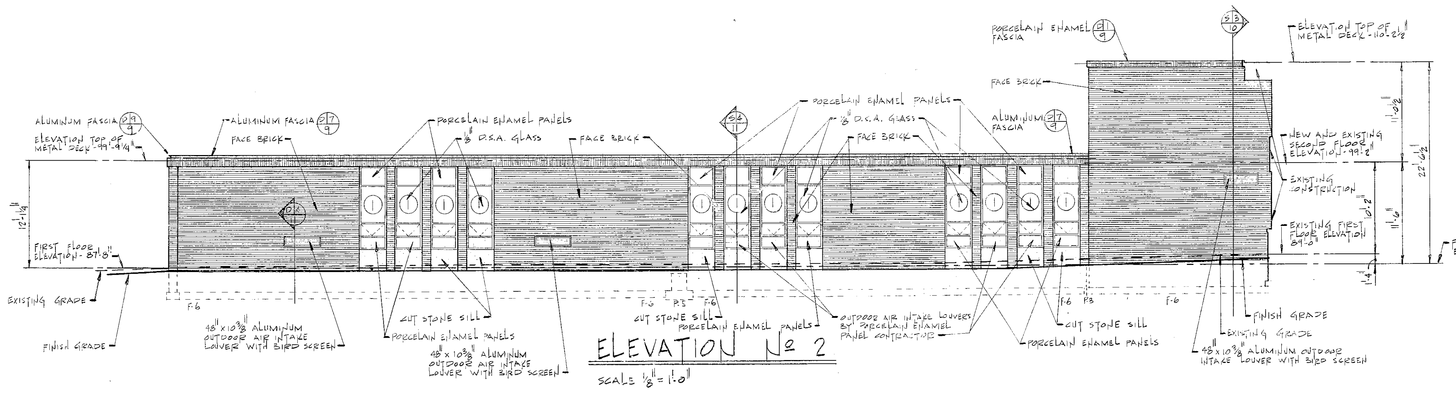

ELEVATION № 2

SCALES 1/8" = 1'-0"

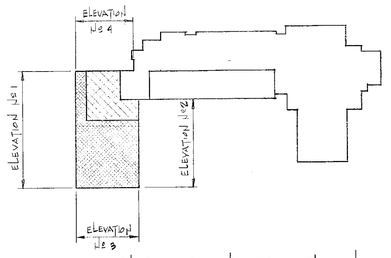

ELEVATION KEY PLAN

NO SCALE

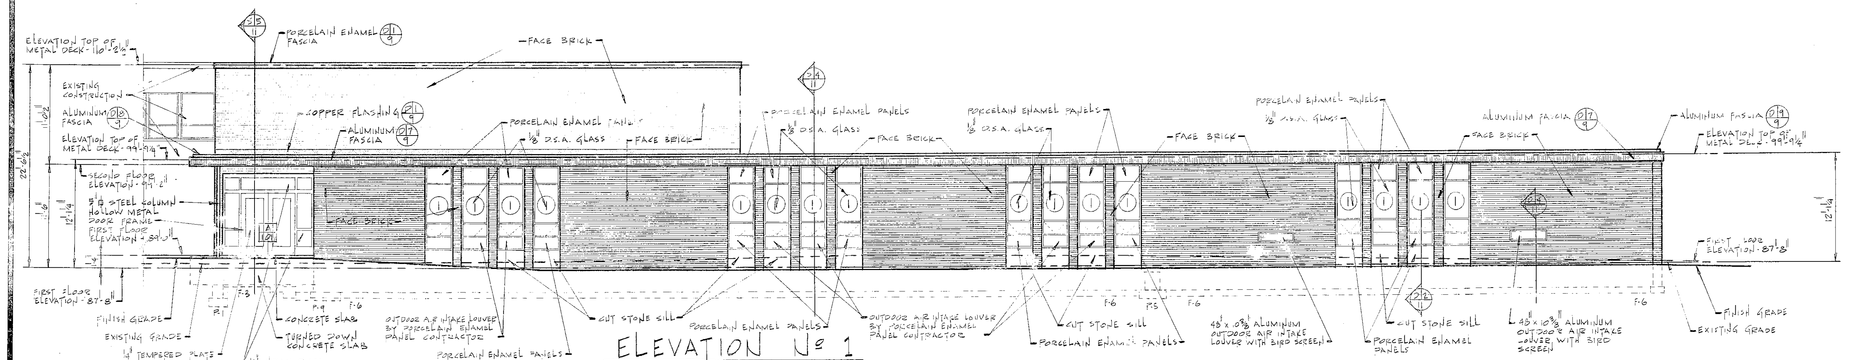

ELEVATION № 1

SCALE 1/8" = 1'-0"

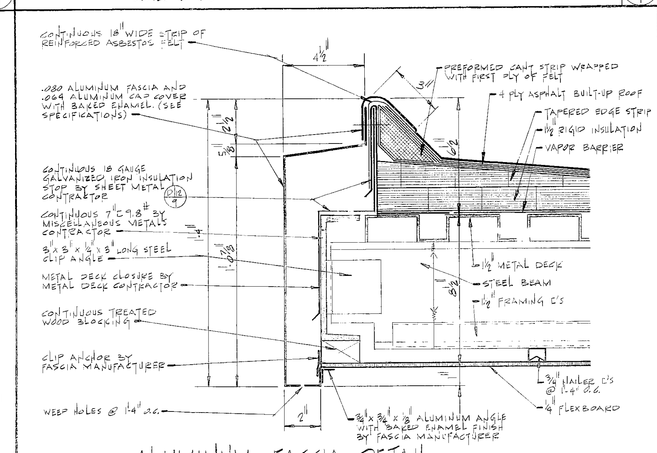

ALUMINUM FASCIA DETAIL

SCALE 3" = 1'-0"

D8/9

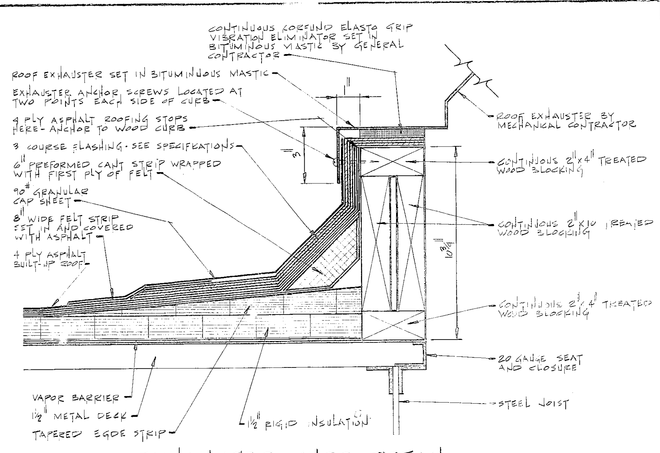

EXHAUSTER CURB DETAIL

SCALE 3" = 1'-0"

D15/9

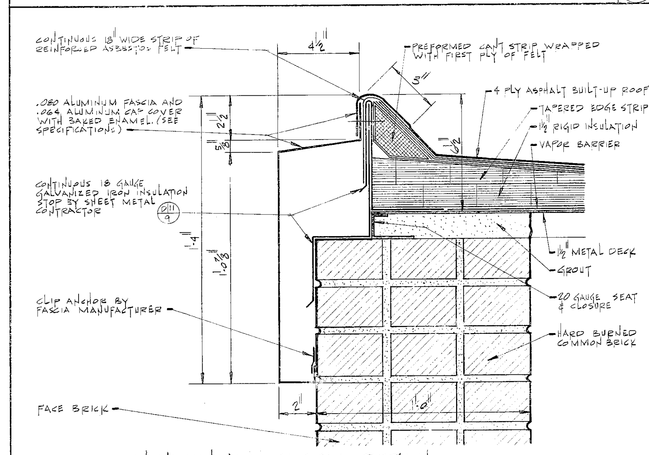

ALUMINUM FASCIA DETAIL

SCALE 3" = 1'-0"

D9/9

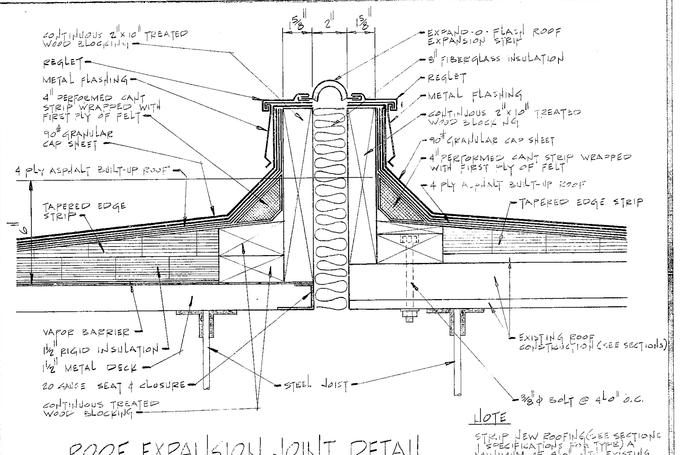

NOTE
STRIP NEW ROOFING (SEE SECTIONS 1 THROUGH 4 FOR TYPICAL) A MINIMUM OF 48" INTO EXISTING ROOFING.

ROOF EXPANSION JOINT DETAIL

SCALE 3" = 1'-0"

D14/9

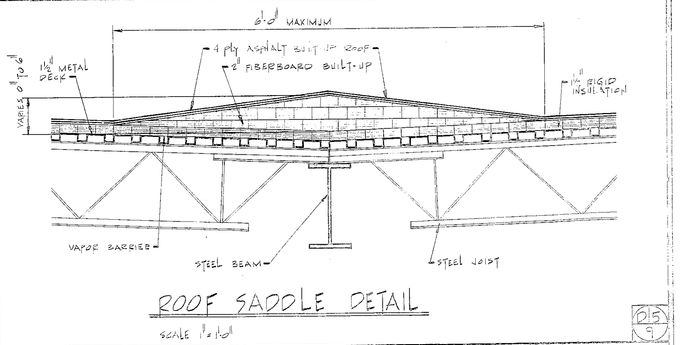

ROOF SADDLE DETAIL

SCALE 1" = 1'-0"

D15/9

EVERETT I. BROWN COMPANY -- ARCHITECTS & ENGINEERS
5500 BRADBURY AVENUE — PARK FLETCHER
INDIANAPOLIS INDIANA

SHEET G-9 OF 15

CENTRAL & YOST ADDITIONS