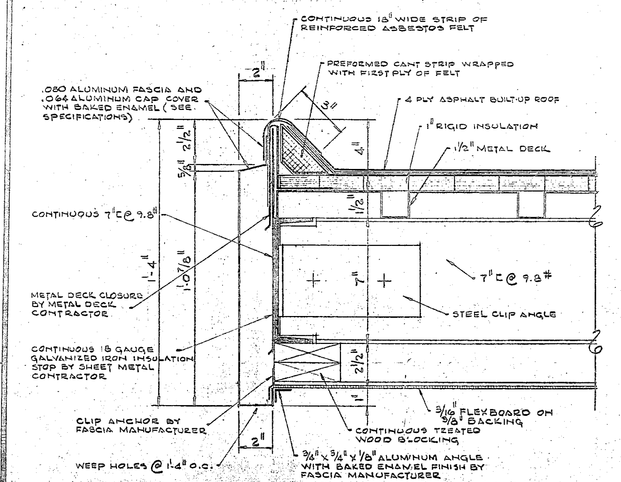

ALUMINUM FASCIA DETAIL (5/A-9)
SCALE: 3" = 1'-0"

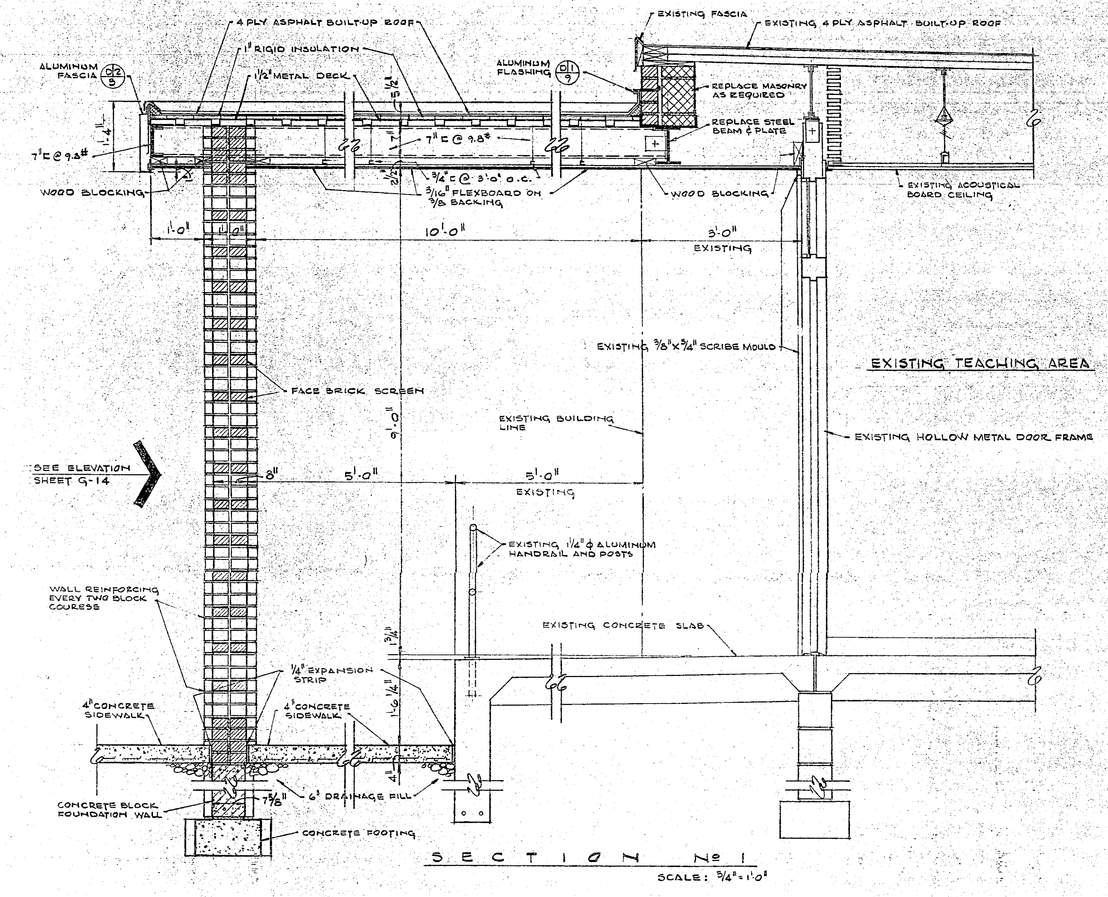

SECTION Nº 1
SCALE: 3/4" = 1'-0"

UNIT "A" FIRST FLOOR PLAN ROOM FINISH SCHEDULE

NO.	NAME	FINISH FLOOR	BASE	HGT.	WAINSCOT	HGT.	WALL FINISH	CEILING MATERIAL	HGT.	WINDOW STOOL	REMARKS	FABRIC WALL COVERING N	S	E	W	NO.
A-101	CORRIDOR	VINYL ASBESTOS	VINYL	4"	—	—	PLASTER	ACOUSTICAL BOARD	9'-0"	—		YES	YES	YES	YES	A-101
A-102	CLASSROOM	VINYL ASBESTOS	VINYL	4"	—	—	PLASTER	ACOUSTICAL BOARD	9'-6"	MARBLE		YES	YES	YES	YES	A-102
A-103	CLASSROOM	VINYL ASBESTOS	VINYL	4"	—	—	PLASTER	ACOUSTICAL BOARD	9'-6"	MARBLE		YES	YES	YES	YES	A-103
A-104	WORK ROOM	CARPET ※	WOOD	4"	—	—	PLASTER	ACOUSTICAL BOARD	9'-6"	MARBLE	※ DEPRESS SLAB 1/2" FOR CARPET	YES	YES	YES	YES	A-104
A-105	TOILET	VINYL ASBESTOS	VINYL	4"	—	—	PLASTER	PLASTER	8'-4"	—		YES	YES	YES	YES	A-105
A-106	CLASSROOM	VINYL ASBESTOS & CARPET ※ ※	VINYL	4"	—	—	PLASTER	ACOUSTICAL BOARD	9'-6"	MARBLE		YES	YES	YES	YES	A-106
A-107	CUSTODIAN	CONCRETE	VINYL	4"	—	—	PLASTER	ACOUSTICAL BOARD	8'-6"	—		—	—	—	—	A-107
A-108	CONFERENCE	CARPET ※	WOOD	4"	—	—	PLASTER	ACOUSTICAL BOARD	8'-6"	—	※ DEPRESS SLAB 1/2" FOR CARPET	YES	YES	YES	YES	A-108
A-109	CONFERENCE	CARPET ※	WOOD	4"	—	—	PLASTER	ACOUSTICAL BOARD	8'-6"	—	※ DEPRESS SLAB 1/2" FOR CARPET	YES	YES	YES	YES	A-109
A-110	READING ROOM	CARPET ※	WOOD	4"	—	—	PLASTER	ACOUSTICAL BOARD	9'-0"	—	※ DEPRESS SLAB 1/2" FOR CARPET	YES	YES	YES	YES	A-110
A-111	LIBRARY	CARPET ※	WOOD	4"	—	—	PLASTER	ACOUSTICAL BOARD	9'-0"	MARBLE	※ DEPRESS SLAB 1/2" FOR CARPET	YES	YES	YES	YES	A-111
A-112	KINDERGARTEN	VINYL ASBESTOS & CARPET ※ ※	VINYL	4"	—	—	PLASTER	ACOUSTICAL BOARD	9'-0"	MARBLE		YES	YES	YES	YES	A-112
A-113	GIRLS	CERAMIC TILE	CERAMIC TILE COVE	5'-0"	CERAMIC TILE	5'-4½"	PLASTER	PLASTER	8'-4"	—		—	—	—	—	A-113
A-114	BOYS	CERAMIC TILE	CERAMIC TILE COVE	5'-0"	CERAMIC TILE	5'-4½"	PLASTER	PLASTER	8'-4"	—		—	—	—	—	A-114
A-115	KINDERGARTEN	VINYL ASBESTOS & CARPET ※ ※	VINYL	4"	—	—	PLASTER	ACOUSTICAL BOARD	9'-0"	MARBLE		YES	YES	YES	YES	A-115
A-116	CORRIDOR	VINYL ASBESTOS	VINYL	4"	—	—	PLASTER	ACOUSTICAL BOARD	9'-0"	—		YES	YES	YES	YES	A-116
A-117	OFFICE	CARPET ※	WOOD	4"	—	—	PLASTER	ACOUSTICAL BOARD	9'-0"	—	※ DEPRESS SLAB 1/2" FOR CARPET	YES	YES	YES	YES	A-117
A-118	WORK ROOM	VINYL ASBESTOS	VINYL	4"	—	—	PLASTER	ACOUSTICAL BOARD	9'-0"	—		YES	YES	YES	YES	A-118
A-119	TOILET	VINYL ASBESTOS	VINYL	4"	—	—	PLASTER	PLASTER	8'-4"	—		YES	YES	YES	YES	A-119
A-120	WORK ROOM	CARPET ※	WOOD	4"	—	—	PLASTER	ACOUSTICAL BOARD	9'-0"	MARBLE	※ DEPRESS SLAB 1/2" FOR CARPET	YES	YES	YES	YES	A-120
A-121	MECHANICAL EQUIPMENT ROOM	CONCRETE	—	—	—	—	LIGHTWEIGHT BLOCK	EXPOSED CONSTRUCTION	—	—		—	—	—	—	A-121

※ ※ DEPRESS CONCRETE SLAB 1/2" FOR CARPET ONLY IN AREAS WHERE VINYL ASBESTOS TILE DOES NOT OCCUR.

GENERAL NOTES: (APPLY TO ALL UNITS)

1. 3 COURSES OF BRICK PLUS 3 JOINTS EQUALS 8". 1 COURSE OF BLOCK PLUS 1 JOINT EQUALS 8". 3 COURSES OF FACING TILE PLUS 3 JOINTS EQUALS 16". 1 COURSE OF CERAMIC TILE PLUS 1 JOINT EQUALS 4 1/16".
2. PROVIDE WELDED WIRE REINFORCING EVERY 2 COURSES OF BLOCK, INCLUDING ALL FOUNDATION WALLS. REINFORCING IS ALSO REQUIRED EVERY 6 COURSES OF BRICK, AND EVERY 3 COURSES OF FACING TILE.
3. MORTAR AND MASONRY SHALL BE FREE FROM ALL COLUMNS, WEBS OF BEAMS AND LINTELS.
4. BEARING FOR ALL BEAMS, JOIST AND LINTELS SHALL BE 8 COURSES OF HARD BURNED COMMON BRICK, FULL THICKNESS OF WALL EXCEPT AS FOLLOWS: WHERE MASONRY IS EXPOSED, THE CORES OF BLOCK SHALL BE FILLED SOLID WITH MORTAR, 3 COURSES IN DEPTH.
5. FLOOR DIMENSIONS AND ELEVATIONS ARE FROM FINISHED CONCRETE AND TERRAZZO FLOORS. FINISH FLOOR TILES AND OTHER FINISH FLOOR MATERIALS SHALL FINISH FLUSH WITH EACH OTHER.
6. FIRE EXTINGUISHER CABINETS, FIRE HOSE CABINETS, AND ELECTRICAL PANELS ARE TO BE 5'-4" ABOVE FINISH FLOOR TO HEAD OF SAME.
7. SOFFITS OF WATER COOLER RECESSES ARE TO BE FINISHED SAME AS ADJACENT WALLS. THESE SOFFITS SHALL BE THE SAME HEIGHT AS THE DOOR HEADS UNLESS OTHERWISE NOTED.
8. ALL INTERIOR EXPOSED MASONRY CORNERS INCLUDING WINDOW AND DOOR JAMBS TO BE BULLNOSED TILE OR BLOCK AS REQUIRED.
9. ALL STUD PARTITIONS SHALL BE SECURELY ANCHORED TO FLOOR AND SHALL EXTEND TO FLOOR OR ROOF CONSTRUCTION ABOVE, AND SHALL BE SECURELY ANCHORED THERETO.
10. PLASTER BOTH SIDES OF ALL METAL STUD AND LATH PARTITIONS FULL HEIGHT TO FLOOR OR ROOF CONSTRUCTION ABOVE (EXCEPT FIRE SPACES AND MECHANICAL CHASES). OMIT FINISH COAT OF PLASTER ABOVE SUSPENDED CEILINGS.
11. PLAN DIMENSIONS TO MASONRY WALLS ARE ROUGH WALL DIMENSIONS ABOVE WAINSCOT HEIGHT. PLAN DIMENSIONS TO METAL STUD, LATH, AND PLASTER PARTITIONS ARE FINISH DIMENSIONS.
12. TERRAZZO FLOORS SHALL BE RETURNED INTO ALL RECESSES AND TO THE STOP SIDE OF ALL DOORS LEADING TO ROOMS NOT HAVING TERRAZZO.
13. PROVIDE FINISHED MILLWORK MOULD AROUND PERIMETER OF MECHANICAL EQUIPMENT WHERE REQUIRED.
14. ALL CONVECTOR UNIT HEATER, AND FAN COIL RECESSES TO BE INSTALLED APPROXIMATELY ONE 8" MASONRY COURSE ABOVE FLOOR.
15. GENERAL CONTRACTOR SHALL VERIFY SIZE AND LOCATION OF ALL RECESSES AND CHASES REQUIRED FOR ELECTRICAL AND MECHANICAL EQUIPMENT WITH THE APPROPRIATE CONTRACTOR AND THE ARCHITECT.
16. FABRIC WALL COVERING SHALL EXTEND FROM FLOOR TO CEILING UNLESS OTHERWISE NOTED.
17. OMIT FABRIC WALL COVERING BEHIND BUILT-IN EQUIPMENT AS APPROVED BY THE ARCHITECT.
18. OMIT FACING TILE BEHIND BUILTIN EQUIPMENT THAT IS FURNISHED IN THE GENERAL CONTRACT AND ELSEWHERE AS NOTED ON THE DRAWINGS AND IN THE SPECIFICATIONS.
19. CUT ALL BRICK TO FIT ON ALL WING WALLS.
20. ALL VINYL BASES TO BE FURNISHED AND INSTALLED BY THE GENERAL CONTRACTOR.
21. ALL EQUIPMENT BULKHEADS SHALL BE VERIFIED WITH THE EQUIPMENT CONTRACTOR AND THE ARCHITECT FOR HEIGHT, DEPTH AND LOCATION.
22. WHERE 2 1/2" AND 4" VINYL BASES ARE BOTH NOTED ON ROOM FINISH SCHEDULE, 2 1/2" BASE IS REQUIRED AT METAL ENCLOSURE SHELVING UNITS ONLY.
23. GENERAL CONTRACTOR SHALL BE RESPONSIBLE FOR ALL DIMENSIONS AT JOB SITE.

UNIT "A" PLAN NOTES:

A-1. PROVIDE PENCIL SHARPENER SUPPORT. LOCATION AND HEIGHT AS DIRECTED BY THE ARCHITECT. (5/A-13)
A-2. PROVIDE 1"x 6" WOOD BLOCKING ABOVE CEILING FOR PROJECTION SCREEN ANCHORS. LOCATION IN CEILING TO BE AS SHOWN ON DRAWINGS AND AS DIRECTED BY THE ARCHITECT. (5/A-13)
A-3. PROVIDE 1"x 6" WOOD BLOCKING ABOVE CEILING FOR DRAPERY TRACK. LOCATION IN CEILING TO BE AS SHOWN ON DRAWINGS AND AS DIRECTED BY THE ARCHITECT. (5/A-13)
A-4. PROVIDE METAL LATH AND PLASTER BULKHEAD AT 7'-0" ABOVE FINISH FLOOR LINE.
A-5. PROVIDE CEILING MOUNTED TELEVISION SUPPORT. (5/A-13)
A-6. PROVIDE 3'-0" x 1'-0" OPENING IN PLASTER WALL ABOVE CEILING, BOTH SIDES OF WALL.
A-7. GENERAL CONTRACTOR TO REMOVE EXISTING WING WALL BACK TO WINDOW SASH. TOOTH NEW FACE BRICK INTO EXISTING FACE BRICK BELOW STONE SILL. NEW STONE SILL TO MATCH EXISTING STONE SILL WITH 1/4" JOINT BETWEEN NEW AND EXISTING STONE SILL. ALUMINUM CLOSURE PLATE TO EXTEND FROM STONE SILL TO BOTTOM OF SOFFIT AT LINE OF WINDOW SASH.
A-8. EXISTING FASCIA CONSTRUCTION AND SOFFIT TO BE REMOVED COMPLETELY.
A-9. PROVIDE 12"x 12" OPENING IN PLASTER BULKHEAD FOR SUPPLY GRILLES. HEAD AT 8'-4" ABOVE FINISH FLOOR.
A-10. PROVIDE 8" x 8" PLASTER OPENING IN WALL ABOVE CEILING, BOTH SIDES OF WALL.
A-11. PROVIDE 1'-6" x 6" PLASTER OPENING IN WALL ABOVE CEILING, BOTH SIDES OF WALL.
A-12. PROVIDE 3'-0" x 6" PLASTER OPENING IN WALL ABOVE CEILING, BOTH SIDES OF WALL.
A-13. PROVIDE 1'-6" x 2'-0" PLASTER OPENING IN WALL FOR RETURN AIR GRILLE, HEAD AT 3'-7" ABOVE FINISH FLOOR.
A-14. PROVIDE 1'-0" x 6" PLASTER OPENING IN WALL FOR RETURN AIR GRILLE, HEAD AT 1'-2" ABOVE FINISH FLOOR.

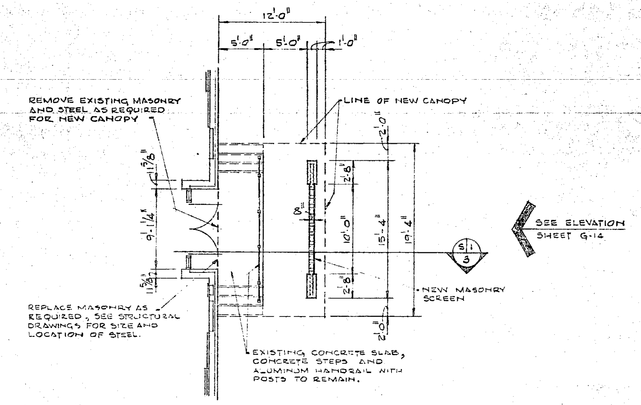

UNIT "B" FLOOR PLAN
SCALE: 1/8" = 1'-0"

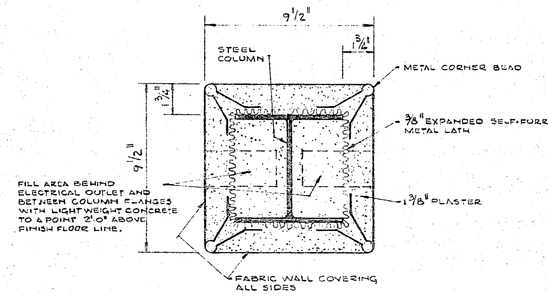

COLUMN DETAIL (4/A-9)
SCALE: 3" = 1'-0"

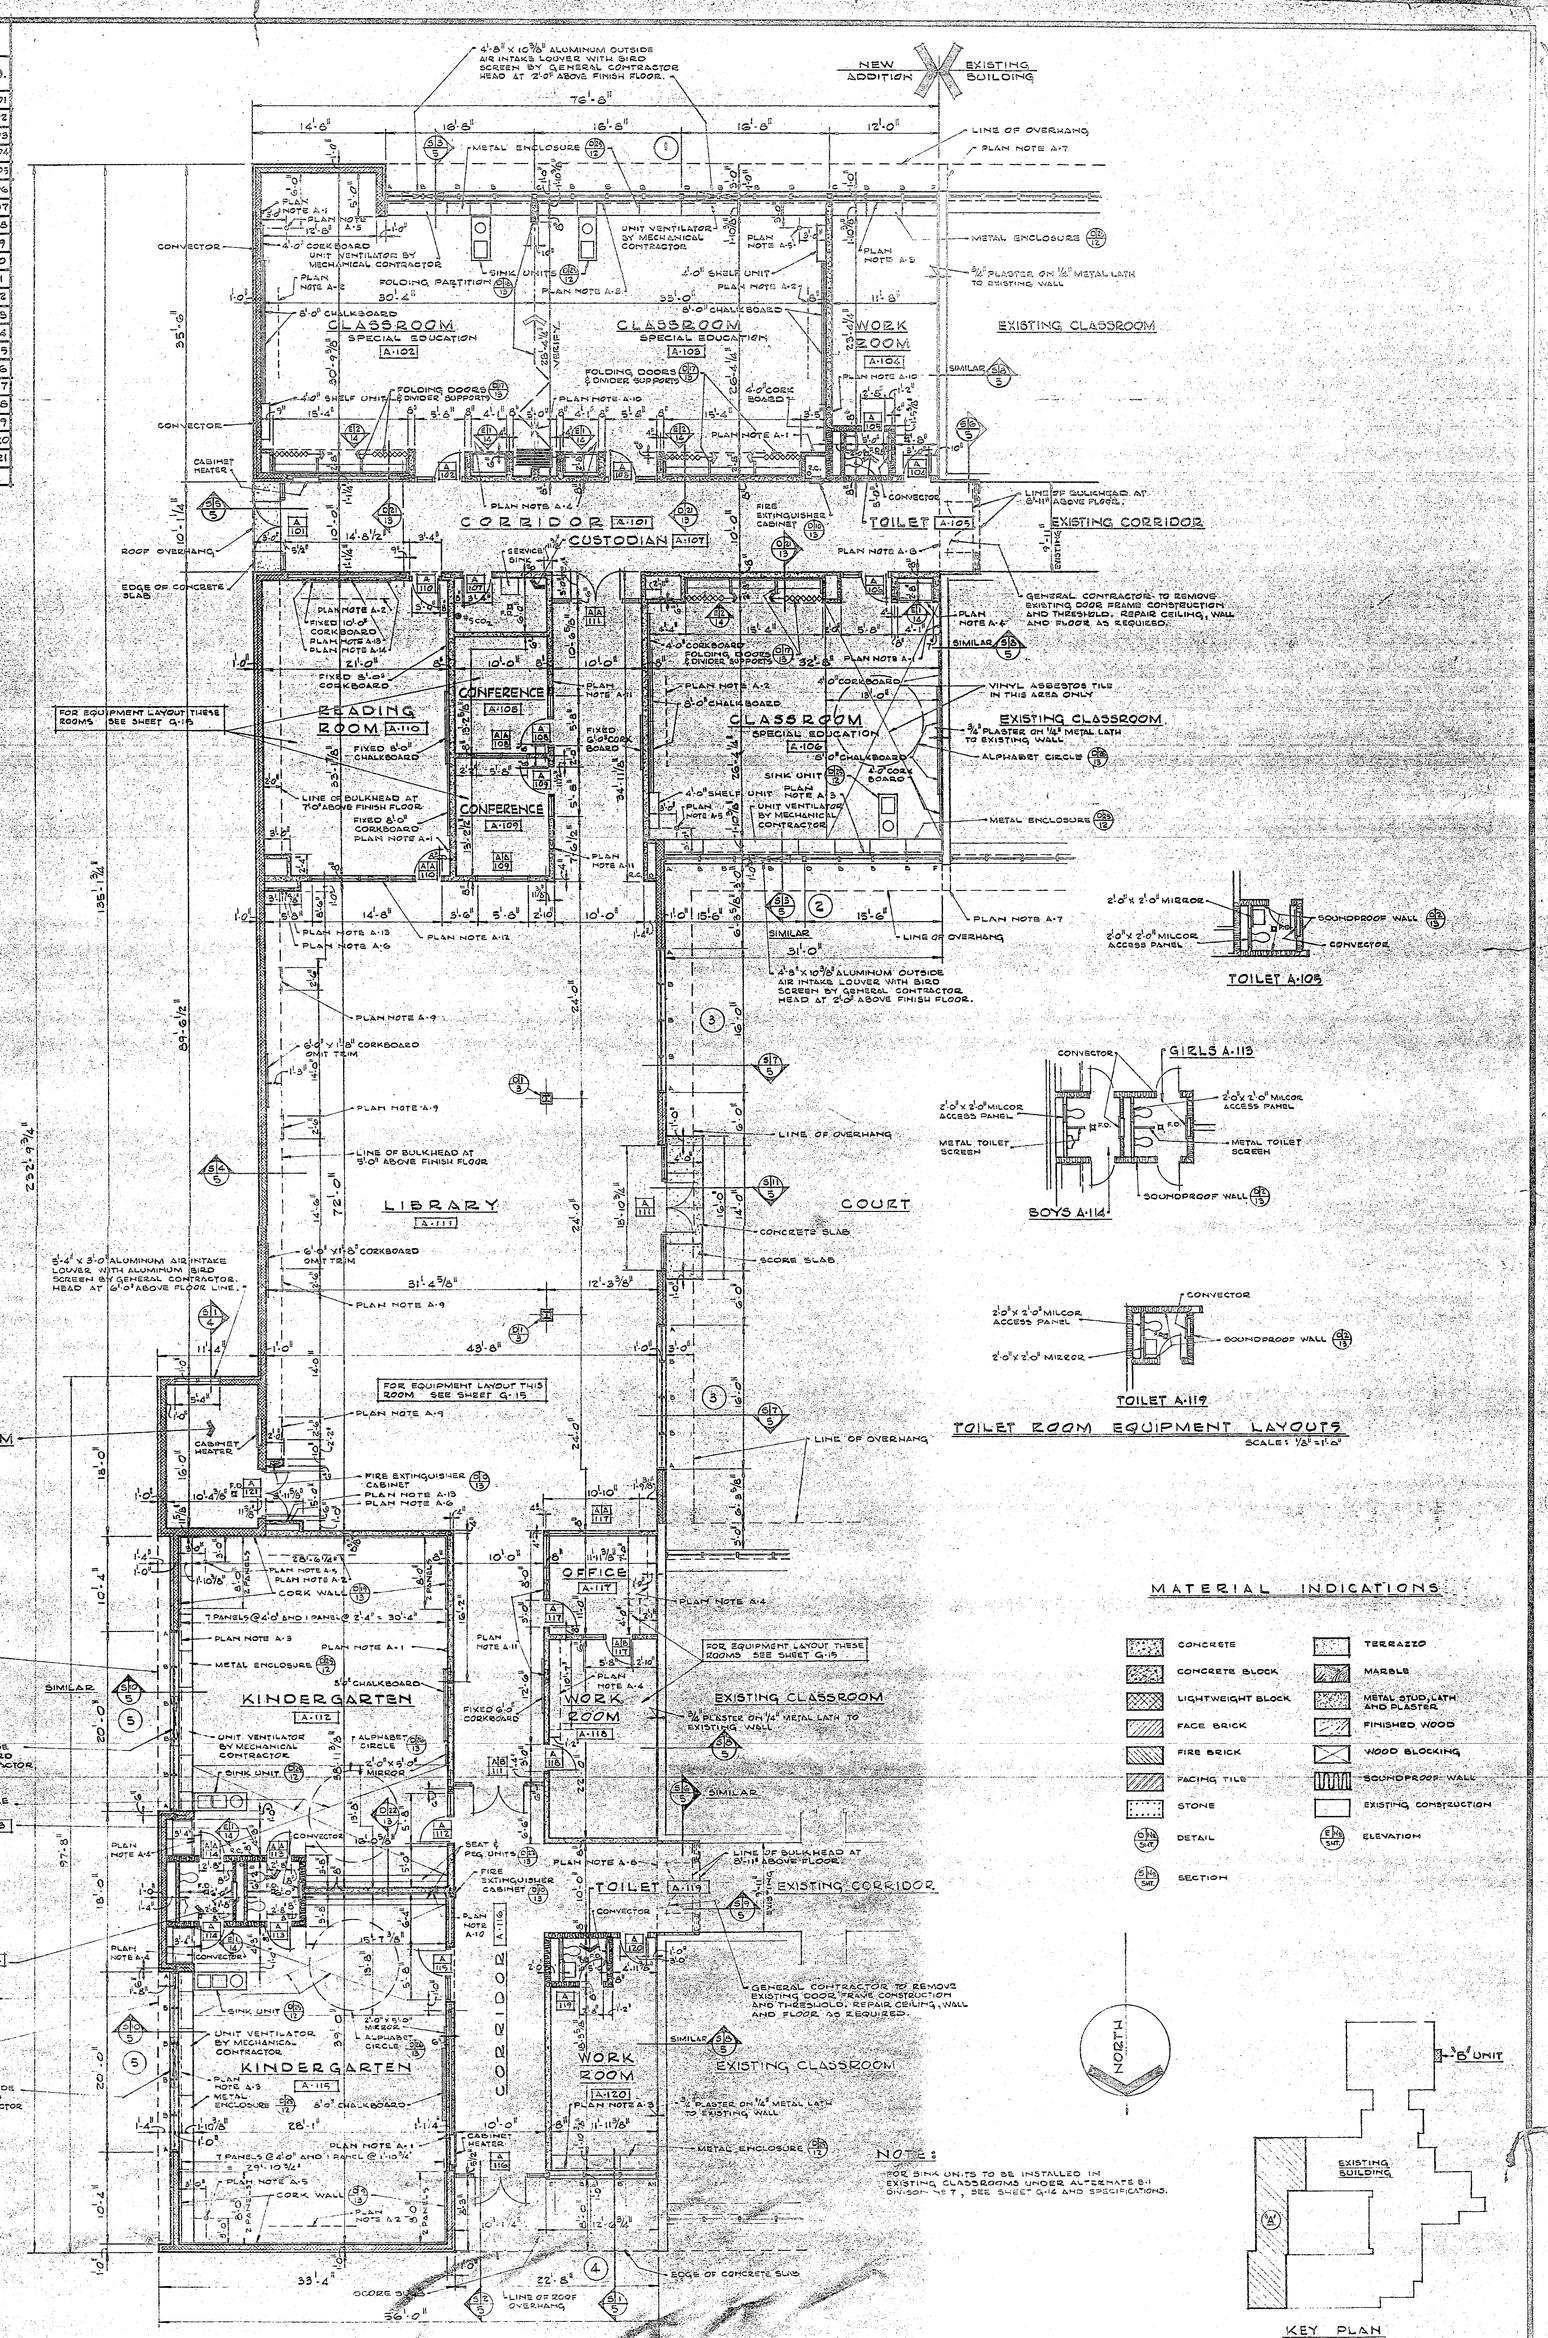

UNIT "A" FIRST FLOOR PLAN
SCALE: 1/8" = 1'-0"

EVERETT I. BROWN COMPANY -- ARCHITECTS & ENGINEERS
5500 BRADBURY AVENUE — PARK FLETCHER
INDIANAPOLIS INDIANA

SHEET G-3 OF 15

SECOND ADDITION TO CENTRAL ELEMENTARY SCHOOL