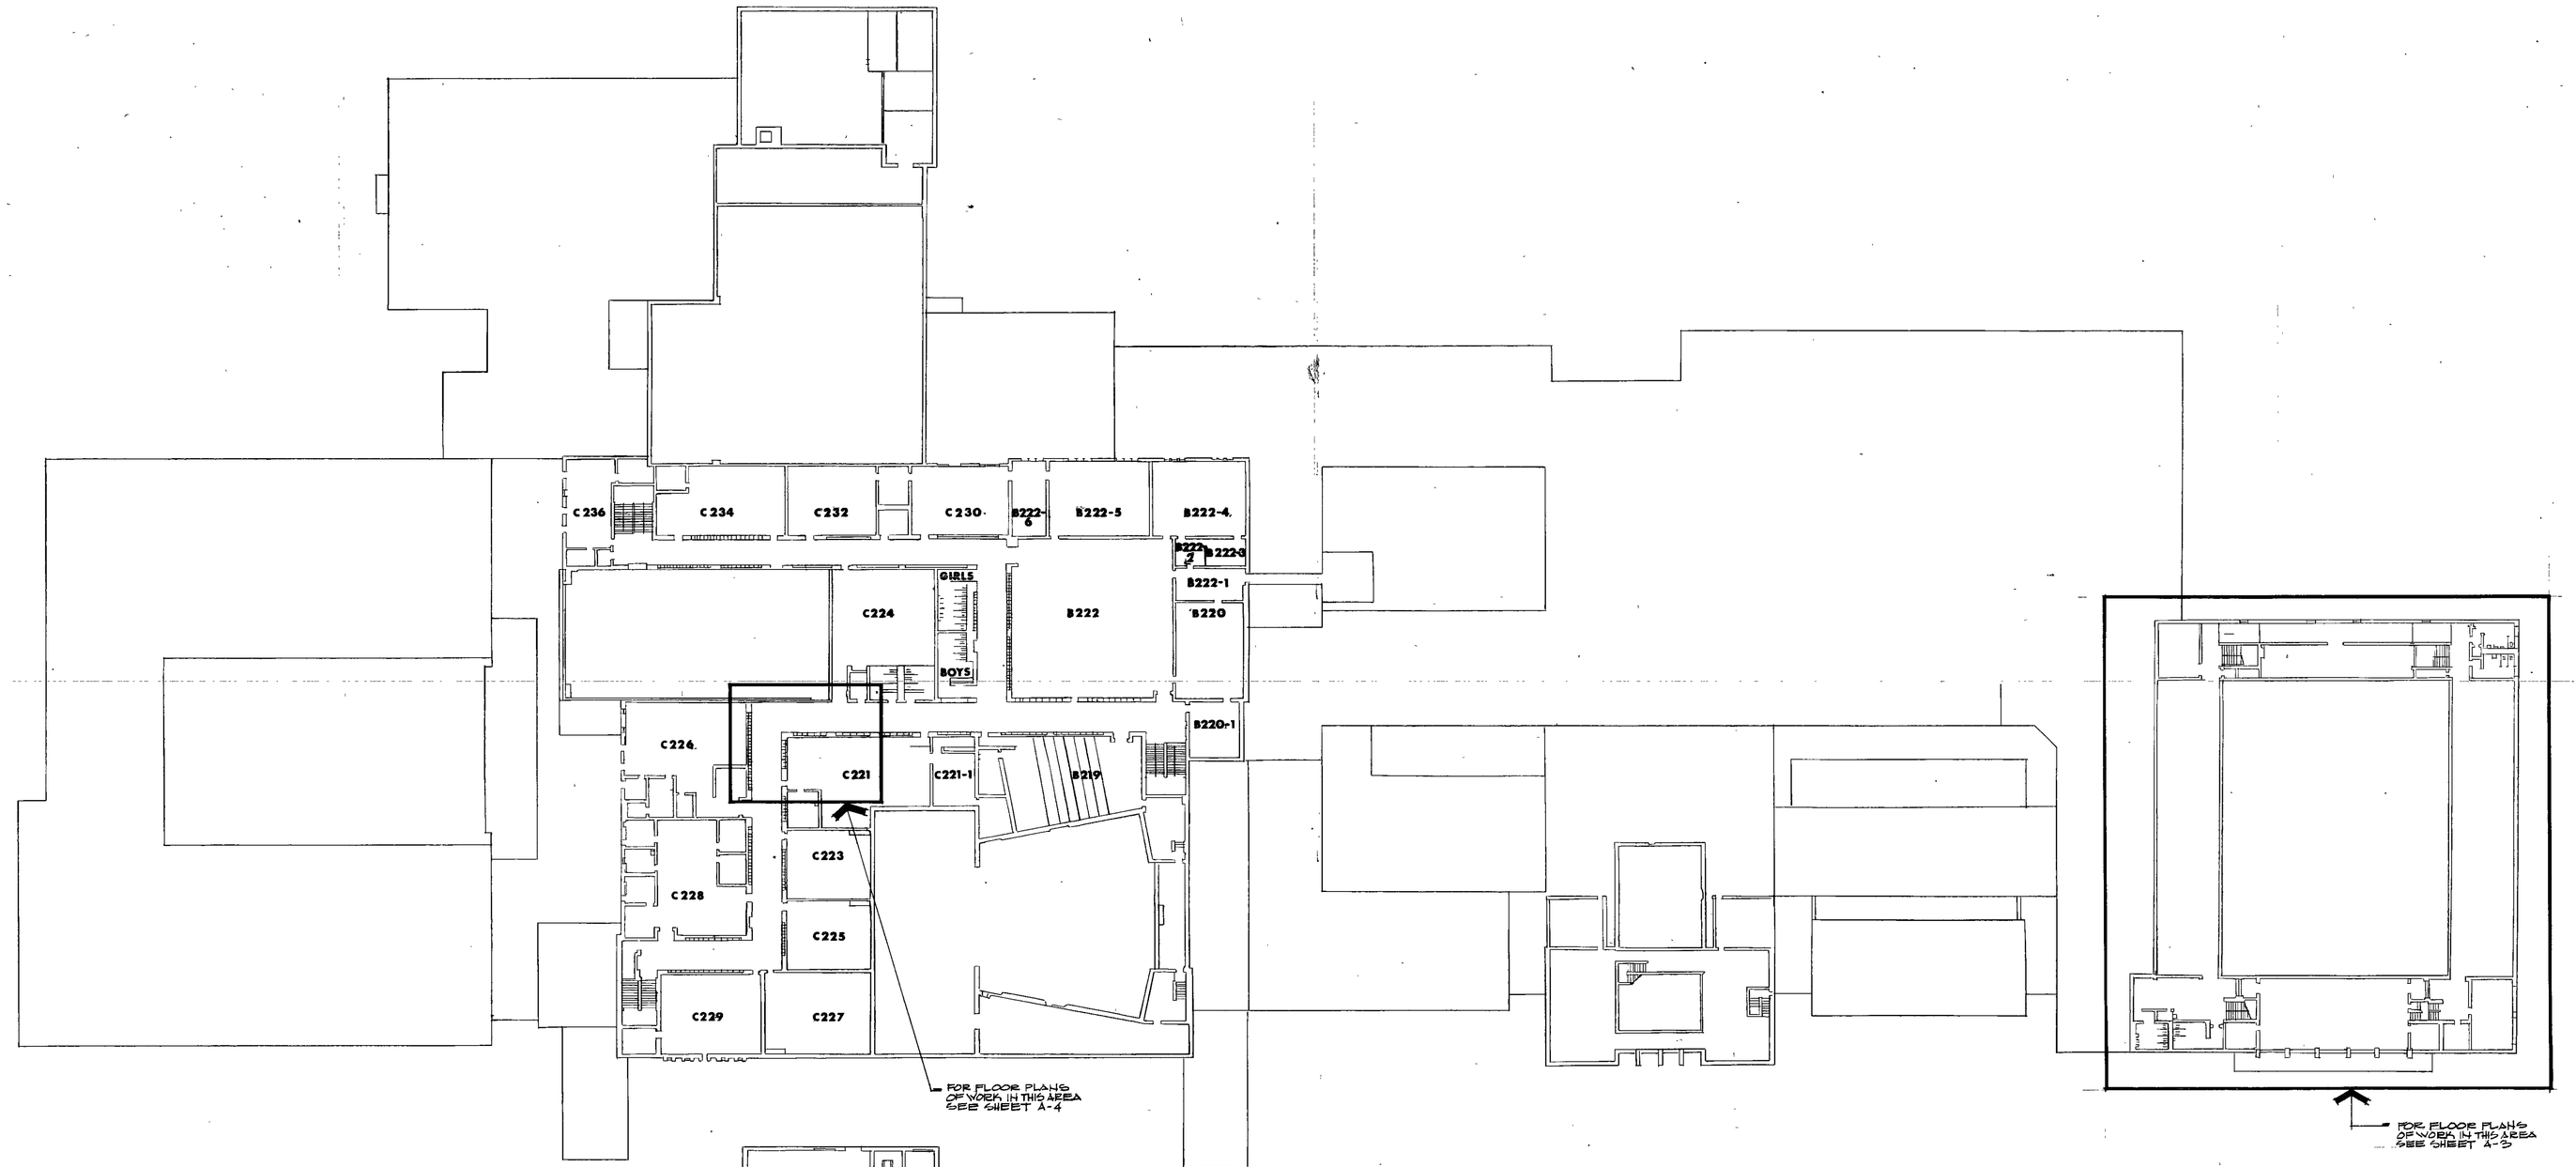

SECOND FLOOR PLAN
SCALE 1/32"=1'-0"

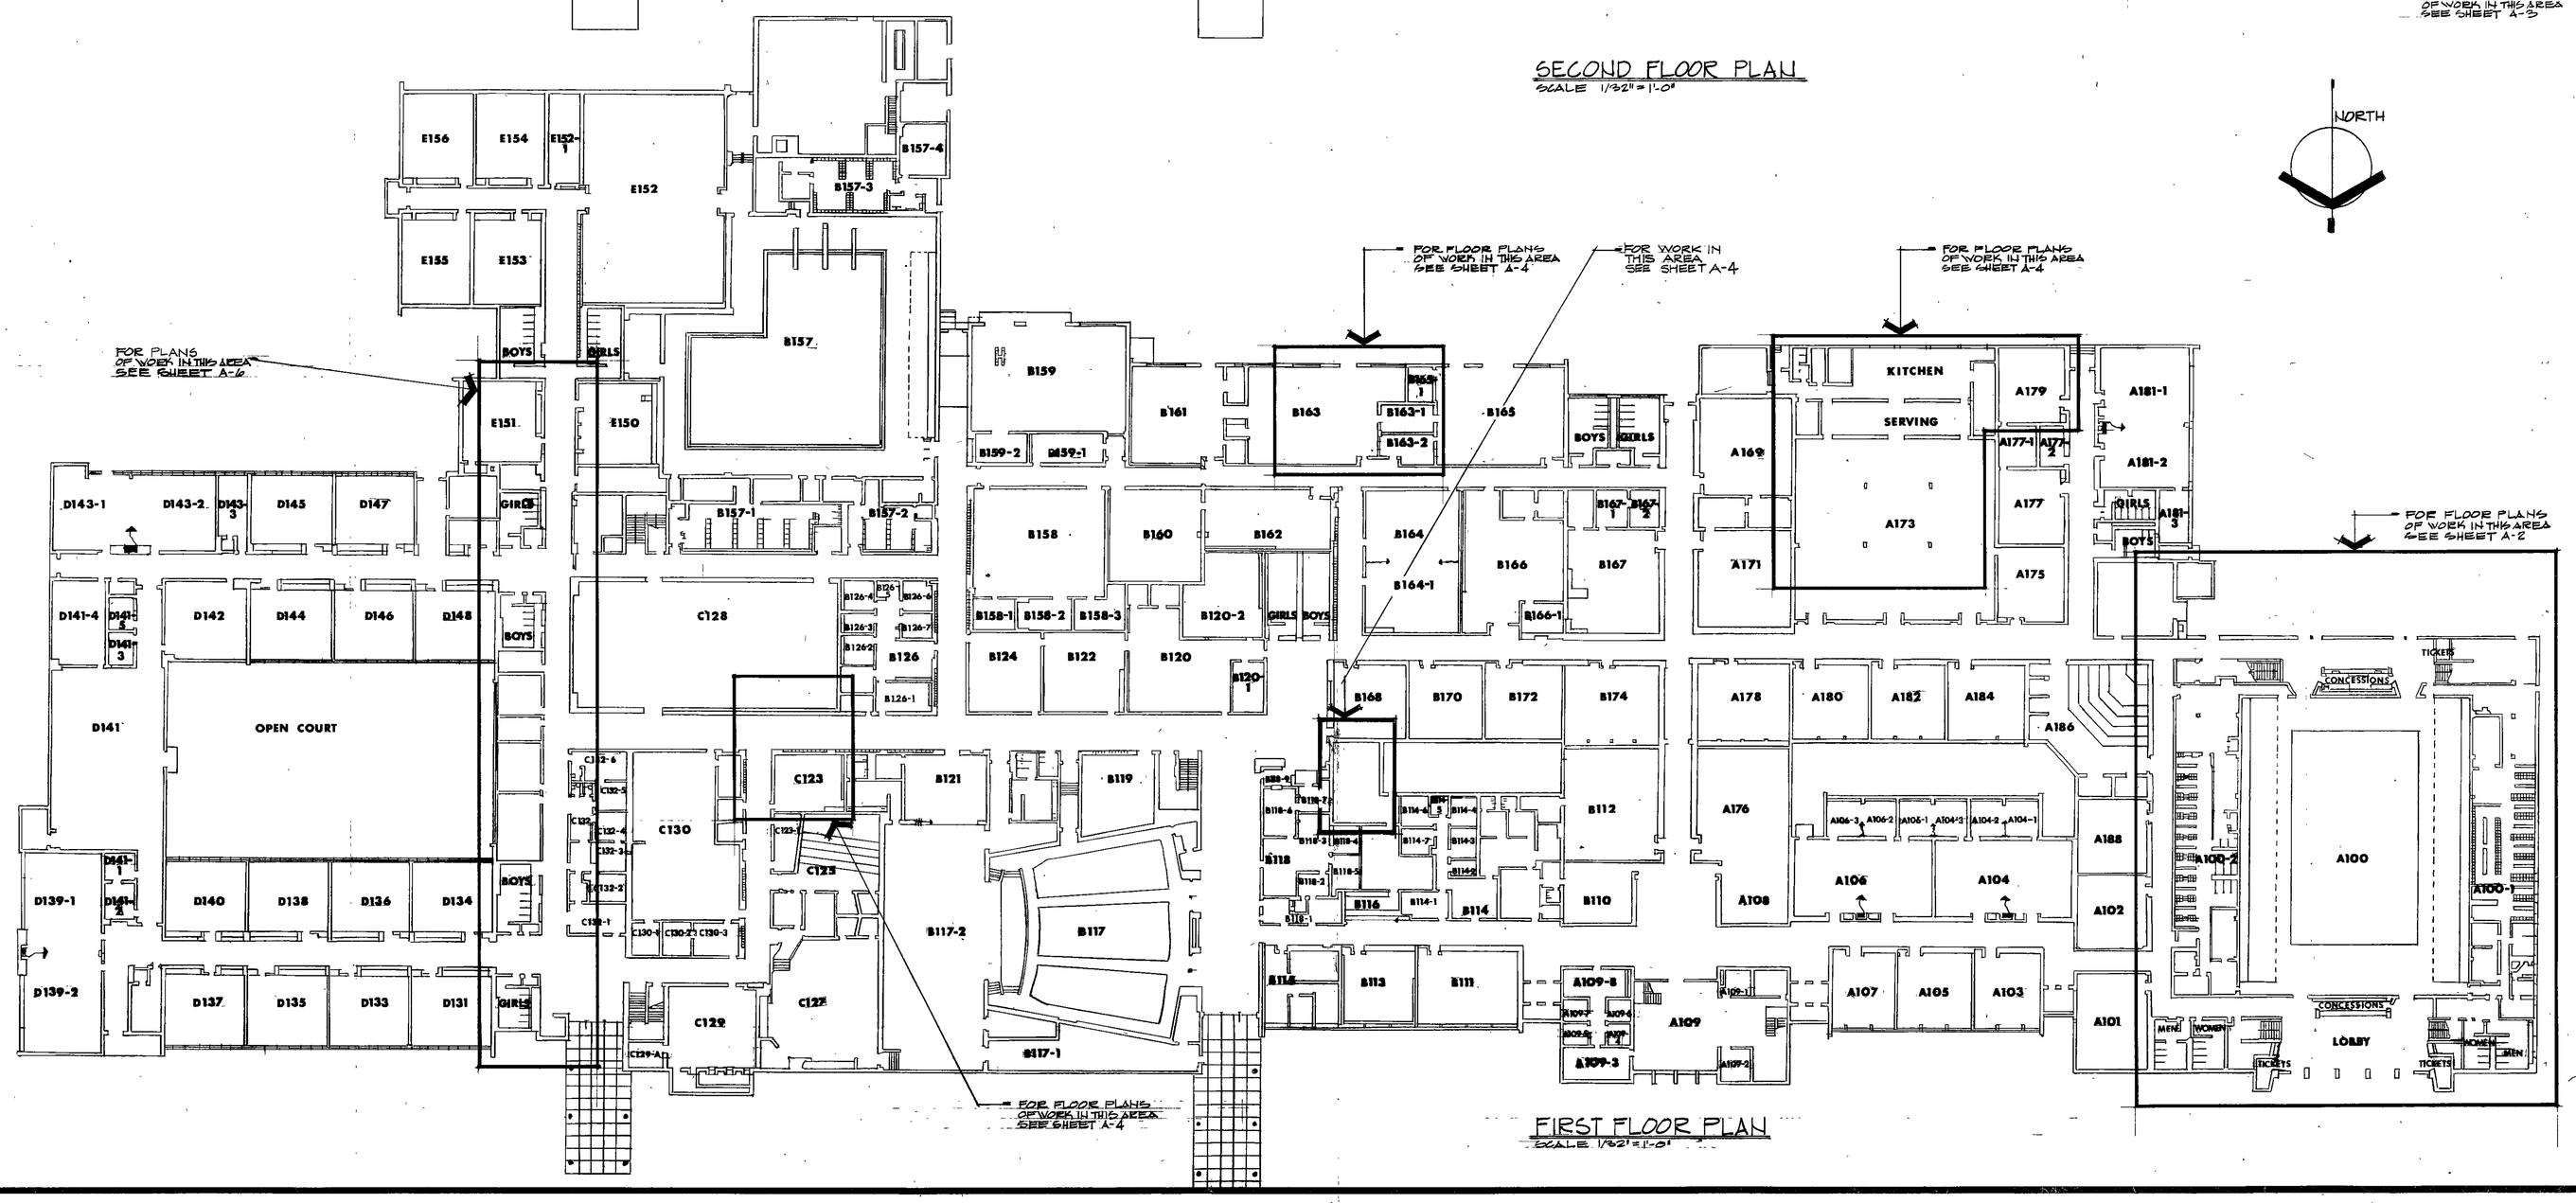

FIRST FLOOR PLAN
SCALE 1/32"=1'-0"

79-A-01

EVERETT · I · BROWN COMPANY
ARCHITECTS ENGINEERS
• INDIANAPOLIS •

• PARK FLETCHER •

5500 WEST BRADBURY AVENUE •

RENOVATION OF CHESTERTON HIGH SCHOOL

Donald D. Courteau

DONALD D. COURTEAU
No. 1699
STATE OF INDIANA
REGISTERED ARCHITECT

PROJECT	DATE	REVISED
3178	NOV. 5, 1979	

NO. A-1
OF 23