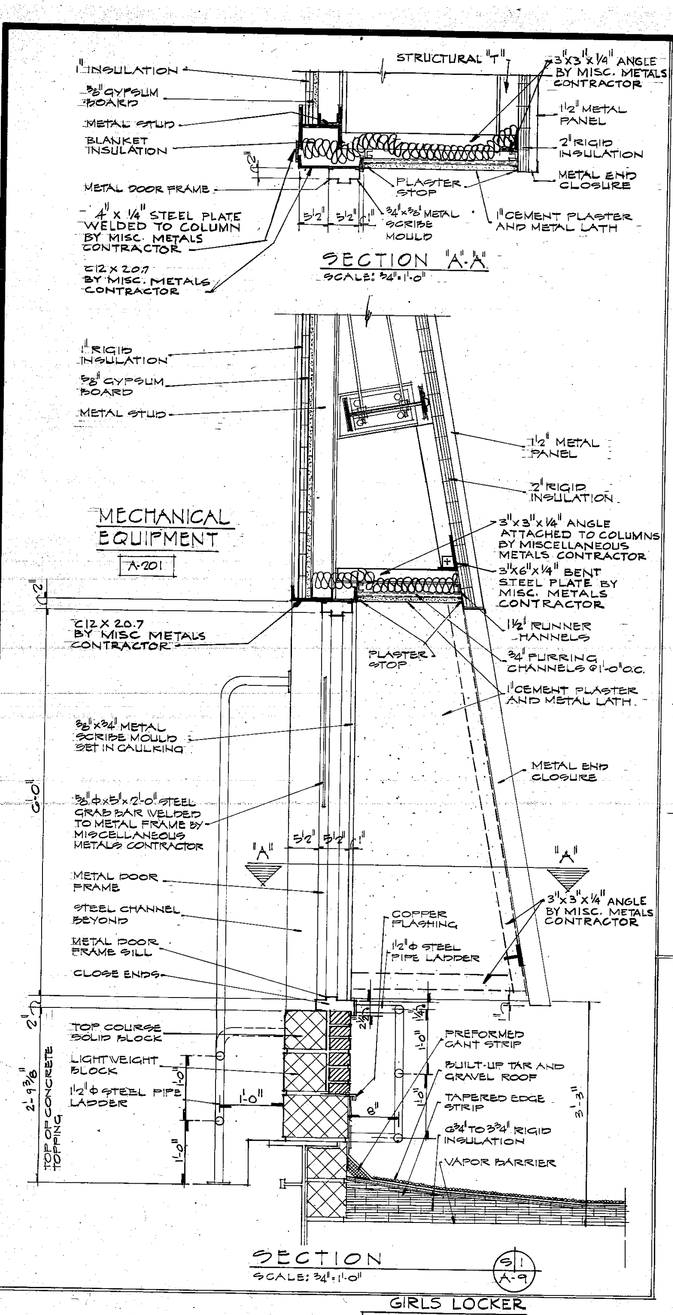

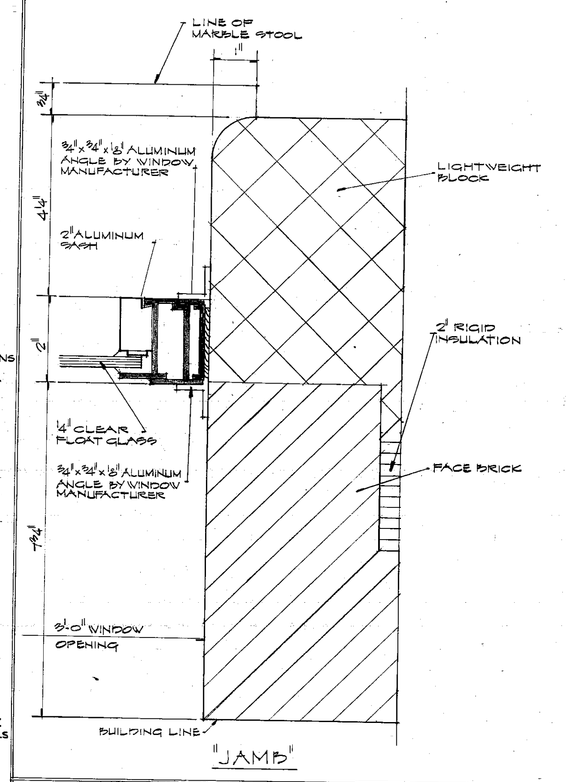

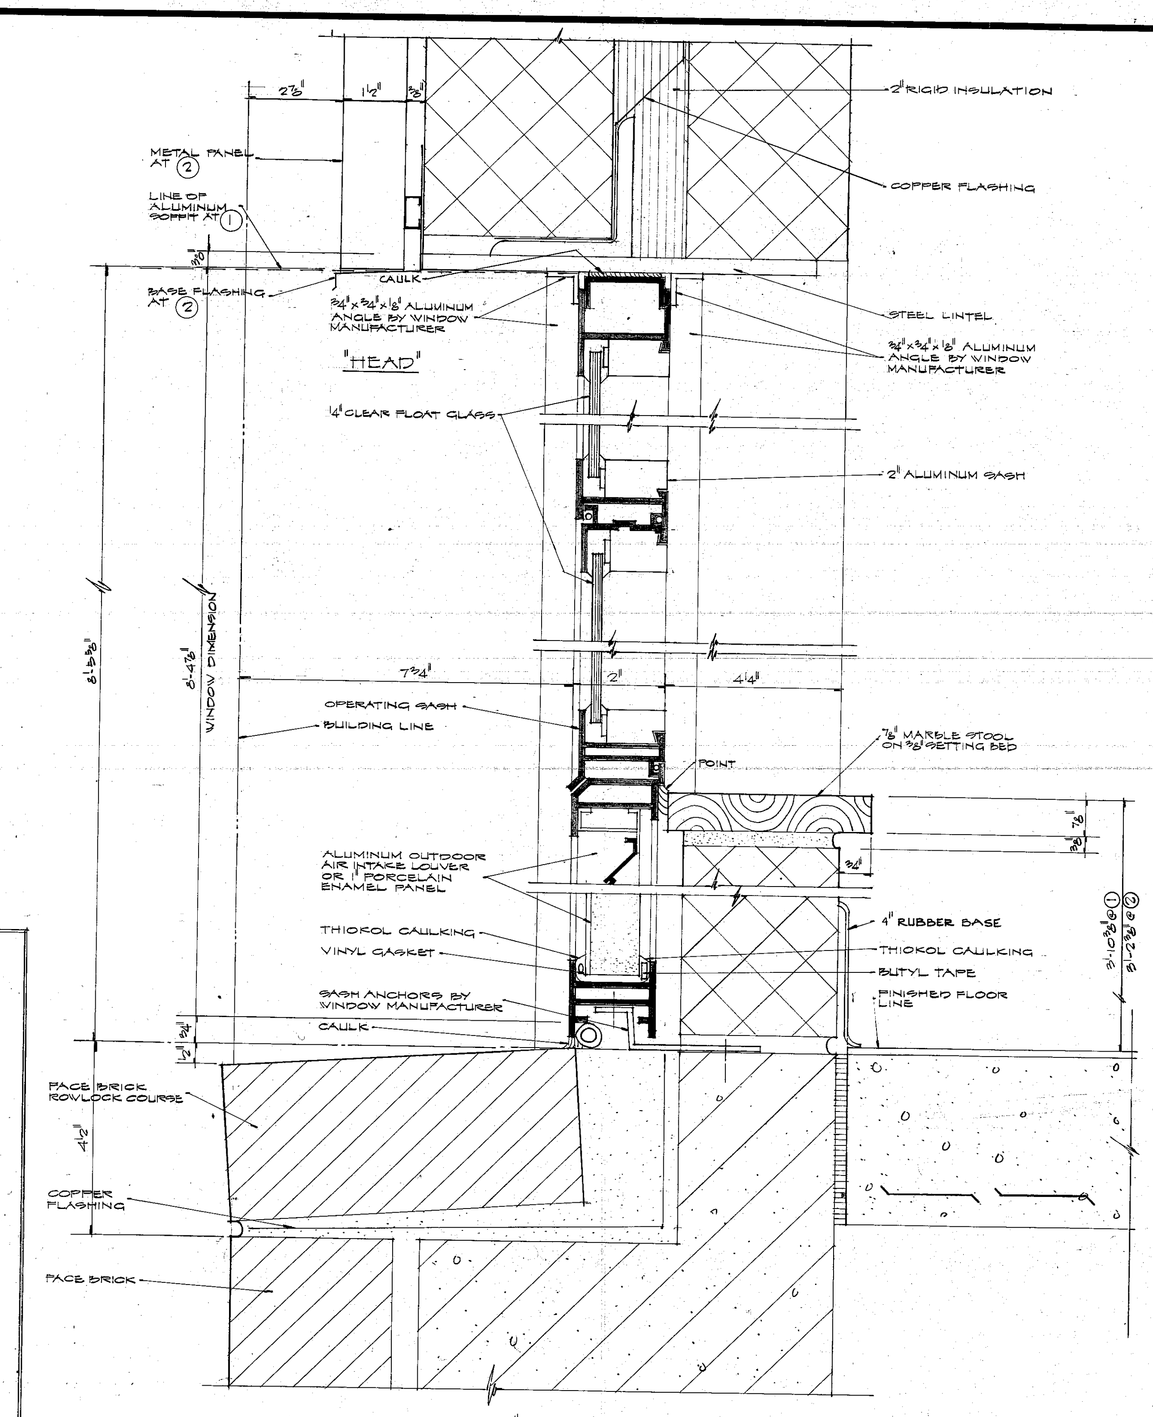

WINDOW DETAILS
SCALE: HALF FULL SIZE
D1
A-9

ROOM FINISH SCHEDULE

ROOM	FINISH FLOOR	BASE	HEIGHT	WALL FINISH	CEILING MATERIAL	HEIGHT	WINDOW STOOL	REMARKS	F-FABRIC P-PAINT W-WALL COATING N	S	E	W
A-101 ENTRY	VINYL ASBESTOS TILE	RUBBER	4"	FACE BRICK	PLASTER	8'-6"	-		-	-	-	-
A-102 BOYS	CERAMIC TILE	CERAMIC TILE	5"	CERAMIC TILE	ALUMINUM FACED ACOUSTICAL BOARD	9'-0"	-		-	-	-	-
A-103 PIPE SPACE	CONCRETE	-	-	LIGHTWEIGHT BLOCK	EXPOSED CONCRETE PLANKS	9'-10"	-		-	-	-	-
A-104 GIRLS	CERAMIC TILE	CERAMIC TILE	5"	CERAMIC TILE	ALUMINUM FACED ACOUSTICAL BOARD	9'-0"	-		-	-	-	-
A-105 WORKROOM	CONCRETE	RUBBER	4"	LIGHTWEIGHT BLOCK	EXPOSED CONCRETE PLANKS PAINTED	9'-10"	-		P	P	P	P
A-106 CUSTODIAN	CONCRETE	RUBBER	4"	LIGHTWEIGHT BLOCK	EXPOSED CONCRETE PLANKS PAINTED	9'-10"	-		P	P	P	P
A-107 CORRIDOR	VINYL ASBESTOS TILE	RUBBER	4"	FACE BRICK	PLASTER	8'-6"	-		-	-	-	-
A-108 CONCESSIONS	VINYL ASBESTOS TILE	RUBBER	4"	LIGHTWEIGHT BLOCK	EXPOSED CONCRETE PLANKS PAINTED	9'-10"	-		P	P	P	P
A-109 ART	CONCRETE	RUBBER	4"	LIGHTWEIGHT BLOCK	EXPOSED CONCRETE PLANKS PAINTED	9'-10"	MARBLE		P	P	P	P
A-110 P.E. STORAGE	CONCRETE	-	-	LIGHTWEIGHT BLOCK	EXPOSED CONCRETE PLANKS PAINTED	9'-10"	-		P	P	P	P
A-111 CORRIDOR	VINYL ASBESTOS TILE	RUBBER	4"	FACE BRICK & LIGHTWEIGHT BLOCK	EXPOSED CONCRETE PLANKS PAINTED	9'-10"	-		W	W	W	W
A-112 BOYS LOCKER	EXISTING CONCRETE & CERAMIC TILE	-	-	EXISTING & NEW LIGHTWEIGHT BLOCK	EXISTING EXPOSED CONSTRUCTION	9'-10"	-	NEW CONSTRUCTION	* P	* P	* P	* P
A-113 OFFICE	CONCRETE	RUBBER	4"	LIGHTWEIGHT BLOCK	EXPOSED CONCRETE PLANKS PAINTED	9'-10"	-		W	W	W	W
A-114 BOYS LOCKER	CONCRETE	* RUBBER	* 4"	LIGHTWEIGHT BLOCK	EXPOSED CONCRETE PLANKS PAINTED	9'-10"	-	*ALTERNATE BID SEE NOTE # 1	W	W	W	W
A-115 CUSTODIAN	CONCRETE	RUBBER	4"	LIGHTWEIGHT BLOCK	EXPOSED CONCRETE PLANKS PAINTED	9'-10"	-		P	P	P	P
A-116 SHOWER	CERAMIC TILE	CERAMIC TILE	5"	CERAMIC TILE (1"x2")	EXPOSED CONCRETE PLANKS PAINTED	9'-10"	-		-	-	-	-
A-117 BOYS	CONCRETE	* RUBBER	* 4"	LIGHTWEIGHT BLOCK	EXPOSED CONCRETE PLANKS PAINTED	9'-10"	-	*ALTERNATE BID SEE NOTE # 1	W	W	W	W
A-118 ISSUE	CONCRETE	RUBBER	4"	LIGHTWEIGHT BLOCK	EXPOSED CONCRETE PLANKS PAINTED	9'-10"	-		P	P	P	P
A-119 ISSUE	CONCRETE	RUBBER	4"	LIGHTWEIGHT BLOCK	EXPOSED CONCRETE PLANKS PAINTED	9'-10"	-		P	P	P	P
A-120 GIRLS	CONCRETE *	RUBBER *	4" *	LIGHTWEIGHT BLOCK	EXPOSED CONCRETE PLANKS PAINTED	9'-10"	-	*ALTERNATE BID SEE NOTE # 1	W	W	W	W
A-121 SHOWER	CERAMIC TILE	CERAMIC TILE	5"	CERAMIC TILE (1"x2")	EXPOSED CONCRETE PLANKS PAINTED	9'-10"	-		-	-	-	-
A-122 CUSTODIAN	CONCRETE	RUBBER	4"	LIGHTWEIGHT BLOCK	EXPOSED CONCRETE PLANKS PAINTED	9'-10"	-		P	P	P	P
A-123 GYMNASIUM	WOOD FLOOR *	WOOD *	* 3-1/2"	* VIDENE PANELS ON LIGHTWEIGHT BLOCK	IMPACT ACOUSTICAL BOARD	25'-0"	-	*ON MASONRY ALTERNATE BID SEE NOTE # 2	** W	** W	** W	** W
A-124 GIRLS LOCKER	CONCRETE *	RUBBER *	* 4"	LIGHTWEIGHT BLOCK	EXPOSED CONCRETE PLANKS PAINTED	9'-10"	-	*ALTERNATE BID SEE NOTE # 1	W	W	W	W
A-125 OFFICE	CONCRETE	RUBBER	4"	LIGHTWEIGHT BLOCK	EXPOSED CONCRETE PLANKS PAINTED	9'-10"	-		W	W	W	W
A-126 GIRLS LOCKER	EXISTING CONCRETE & CERAMIC TILE	-	-	EXISTING & NEW LIGHTWEIGHT BLOCK	EXISTING EXPOSED CONSTRUCTION	9'-10"	-	NEW CONSTRUCTION	P	P	P	P
A-127 CORRIDOR	VINYL ASBESTOS TILE	RUBBER	4"	LIGHTWEIGHT BLOCK & FACE BRICK	ACOUSTICAL BOARD	9'-0"	-		W	W	W	W
A-128 CONFERENCE	CARPET	CARPET	8"	LIGHTWEIGHT BLOCK	ACOUSTICAL BOARD	9'-0"	-		P	P	P	P
A-129 WORKROOM	VINYL ASBESTOS TILE	RUBBER	4"	LIGHTWEIGHT BLOCK	ACOUSTICAL BOARD	9'-0"	-		P	P	P	P
A-130 COUNSELOR	CARPET	CARPET	8"	LIGHTWEIGHT BLOCK	ACOUSTICAL BOARD	9'-0"	MARBLE		P	P	P	P
A-131 COUNSELOR	CARPET	CARPET	8"	LIGHTWEIGHT BLOCK	ACOUSTICAL BOARD	9'-0"	MARBLE		P	P	P	P
A-132 IN-HOUSE & TESTING	CARPET	CARPET	8"	LIGHTWEIGHT BLOCK	ACOUSTICAL BOARD	9'-0"	MARBLE		P	P	P	P
A-133 STUDENT SERVICES RECEPTION	CARPET	CARPET	8"	LIGHTWEIGHT BLOCK	ACOUSTICAL BOARD	9'-0"	-		P	P	P	P
A-134 FILE	VINYL ASBESTOS TILE	RUBBER	4"	LIGHTWEIGHT BLOCK	ACOUSTICAL BOARD	9'-0"	-		P	P	P	P
A-135 CORRIDOR	VINYL ASBESTOS TILE	RUBBER	4"	FACE BRICK	ACOUSTICAL BOARD	9'-0"	-		-	-	-	-
A-136 WOMEN	CERAMIC TILE	CERAMIC TILE	5"	LIGHTWEIGHT BLOCK	ALUMINUM FACED ACOUSTICAL BOARD	8'-0"	-		P	P	P	P
A-137 MEN	CERAMIC TILE	CERAMIC TILE	5"	LIGHTWEIGHT BLOCK	ALUMINUM FACED ACOUSTICAL BOARD	8'-0"	-		P	P	P	P
A-138 FILE	VINYL ASBESTOS TILE	RUBBER	4"	LIGHTWEIGHT BLOCK	ACOUSTICAL BOARD	9'-0"	-		P	P	P	P
A-139 ASSISTANT PRINCIPAL	CARPET	CARPET	8"	LIGHTWEIGHT BLOCK	ACOUSTICAL BOARD	9'-0"	MARBLE		P	P	P	P
A-140 ENTRY	VINYL ASBESTOS TILE	RUBBER	4"	FACE BRICK	ACOUSTICAL BOARD	9'-0"	-		-	-	-	-
A-141 P.E. STORAGE	CONCRETE	RUBBER	4"	LIGHTWEIGHT BLOCK	ACOUSTICAL BOARD	10'-0"	-		P	P	P	P
A-142 WRESTLING	VINYL ASBESTOS TILE	RUBBER	4"	LIGHTWEIGHT BLOCK	IMPACT ACOUSTICAL BOARD	11'-0"	-		W	W	W	W
B-101 RECEIVING	CONCRETE	RUBBER	4"	EXISTING FACE BRICK & LIGHTWEIGHT BLOCK	EXPOSED CONCRETE PLANKS	9'-10"	-		P	P	P	P
B-102 KITCHEN STORAGE	VINYL ASBESTOS TILE	RUBBER	4"	EXISTING FACE BRICK & LIGHTWEIGHT BLOCK	EXPOSED CONCRETE PLANKS PAINTED	9'-10"	-		P	P	P	P
A-201 MECHANICAL EQUIPMENT	CONCRETE	-	-	LIGHTWEIGHT BLOCK & INSULATION	EXPOSED CONSTRUCTION	VARIES	-		-	-	-	-

ROOM FINISH SCHEDULE NOTES:

1) PROVIDE 1"x1"x1/4" CERAMIC TILE FLOOR ON 1 1/4" SETTING BED AND 5" HIGH 1"x1"x1/4" CERAMIC TILE BASE FOR ALTERNATE BID NO. 2 IN LIEU OF CONCRETE FLOOR AND 4" RUBBER BASE.

2) PROVIDE 3/8" SYNTHETIC FLOORING AND 4" RUBBER BASE FOR ALTERNATE BID NO. 3 IN LIEU OF WOOD FLOOR AND WOOD BASE.

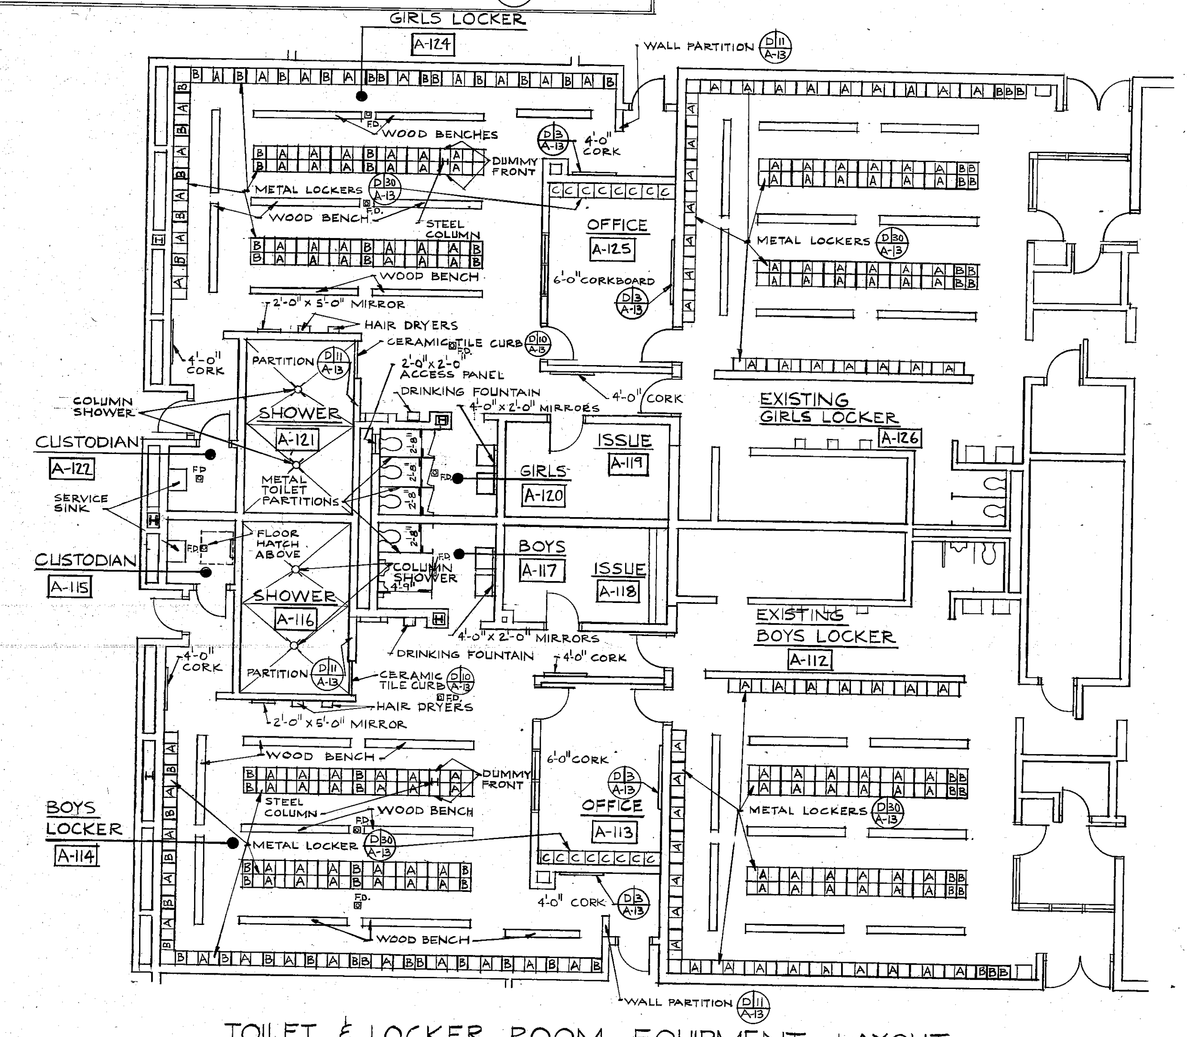

TOILET & LOCKER ROOM EQUIPMENT LAYOUT
SCALE: 1/8"=1'-0"

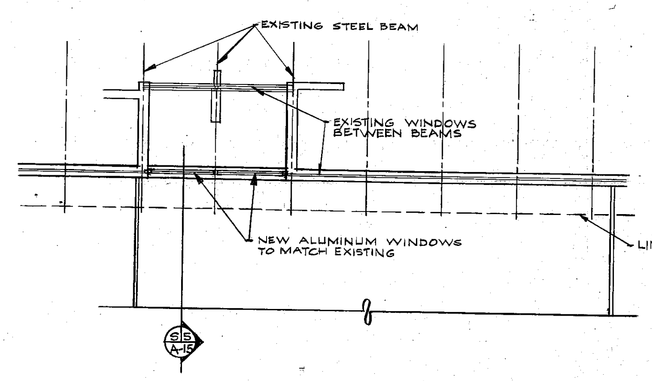

UNIT "B" SECOND FLOOR PLAN
SCALE: 1/8"=1'-0"

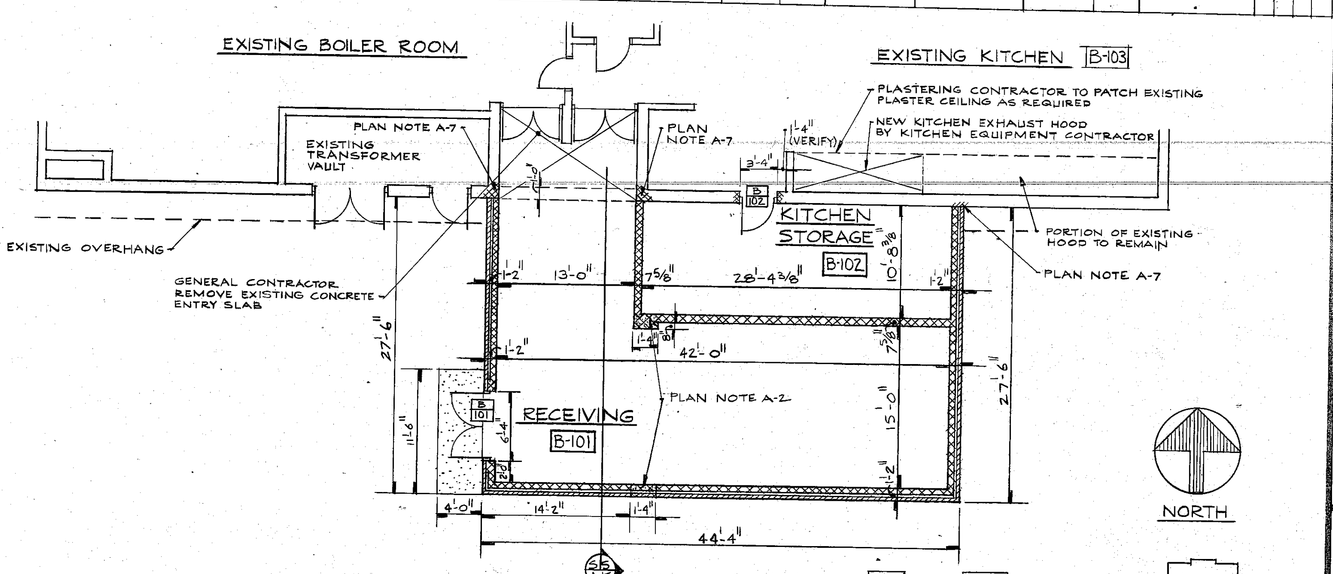

UNIT "B" FIRST FLOOR PLAN
SCALE: 1/8"=1'-0"
FOR GENERAL NOTES AND PLAN NOTES SEE SHEET A-8

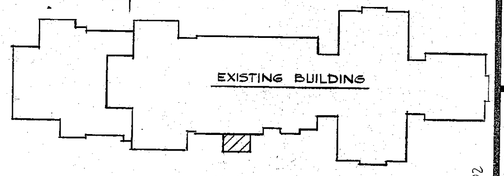

KEY PLAN
NO SCALE

EVERETT · I · BROWN COMPANY
ARCHITECTS ENGINEERS
• PARK FLETCHER •
• INDIANAPOLIS, INDIANA • 46241

5500 WEST BRADBURY AVENUE •
ADDITION TO AND RENOVATION OF WESTCHESTER MIDDLE SCHOOL

Donald S. Couteau
DONALD S. COUTEAU REGISTERED No. 1690 STATE OF INDIANA ARCHITECT

PROJECT 3178
DATE NOV 5, 1979
REVISED

NO. A-9
OF 23

79-A-02