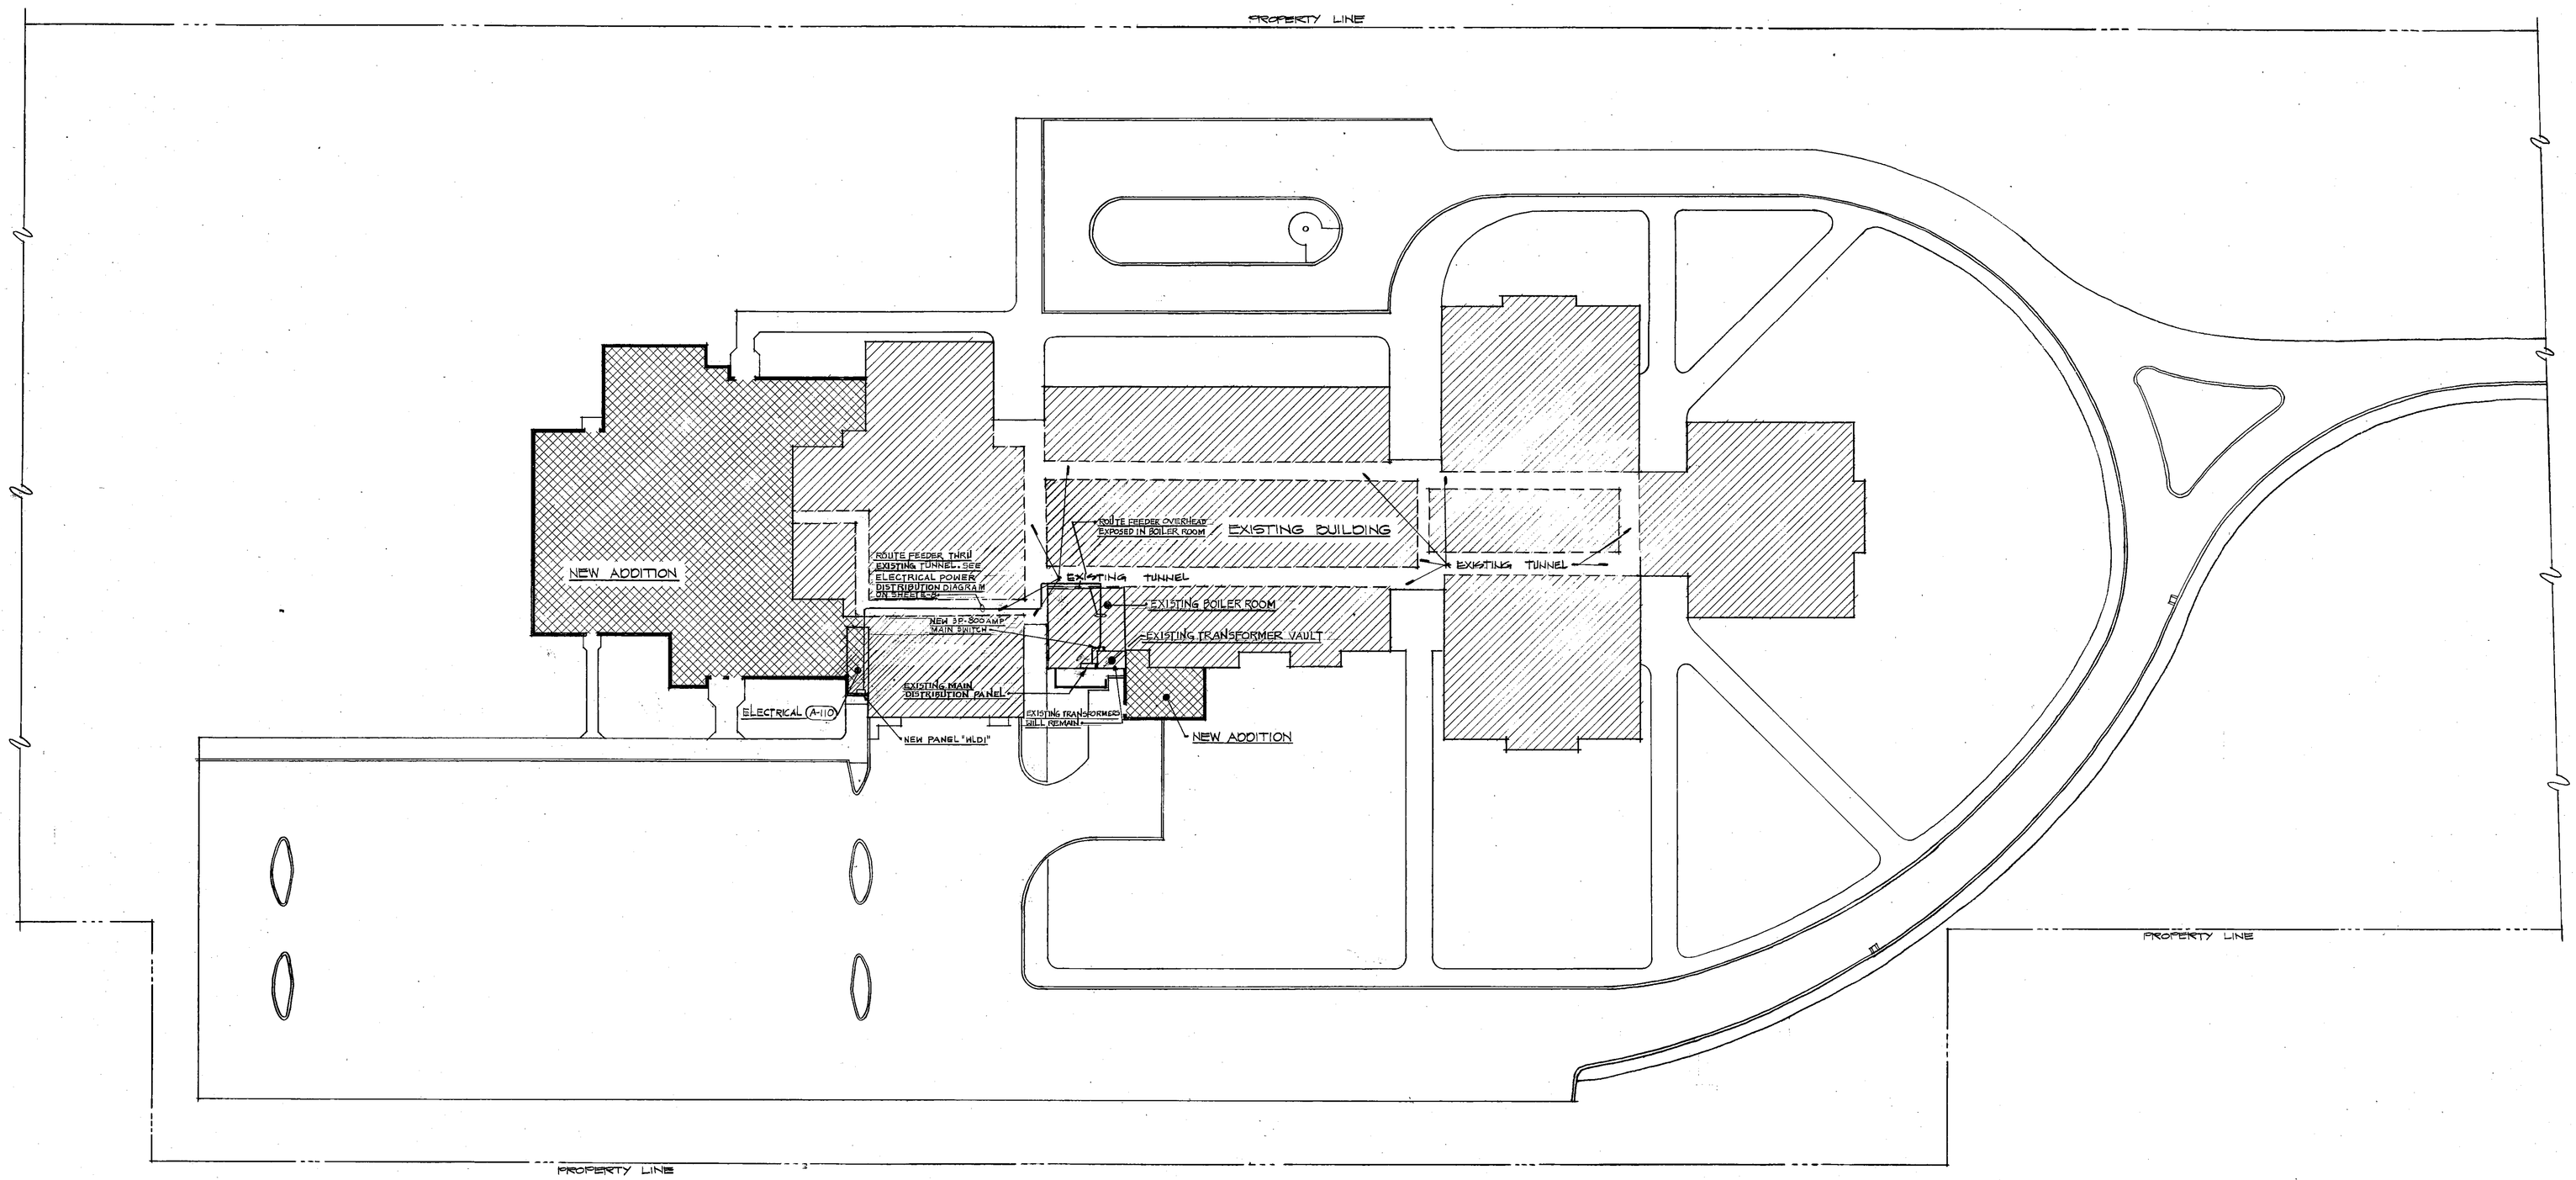

ELECTRICAL SITE PLAN

SCALE: 1" = 40'-0"

NORTH

EVERETT · I · BROWN COMPANY
ARCHITECTS ENGINEERS
• PARK FLETCHER •
• INDIANAPOLIS, INDIANA • 46241

5500 WEST BRADBURY AVENUE •

ADDITION TO AND RENOVATION OF WESTCHESTER MIDDLE SCHOOL

©EVERETT I. BROWN COMPANY

James W. Roberts

JAMES W. ROBERTS REGISTERED #8583 STATE OF INDIANA PROFESSIONAL ENGINEER

PROJECT	DATE	REVISED
3178	NOV 5, 1979	

NO. E-5
OF 13

BAUGH—19-1153