PLAN NOTES

1. See Sheet E-1 for Electrical Symbols, Schedules, Details, and Notes.
2. Connect to nearest available 120 volt non-switched 1P-20 amp emergency circuit.
3. Connect to nearest available 120 volt switched 1P-20 amp circuit.

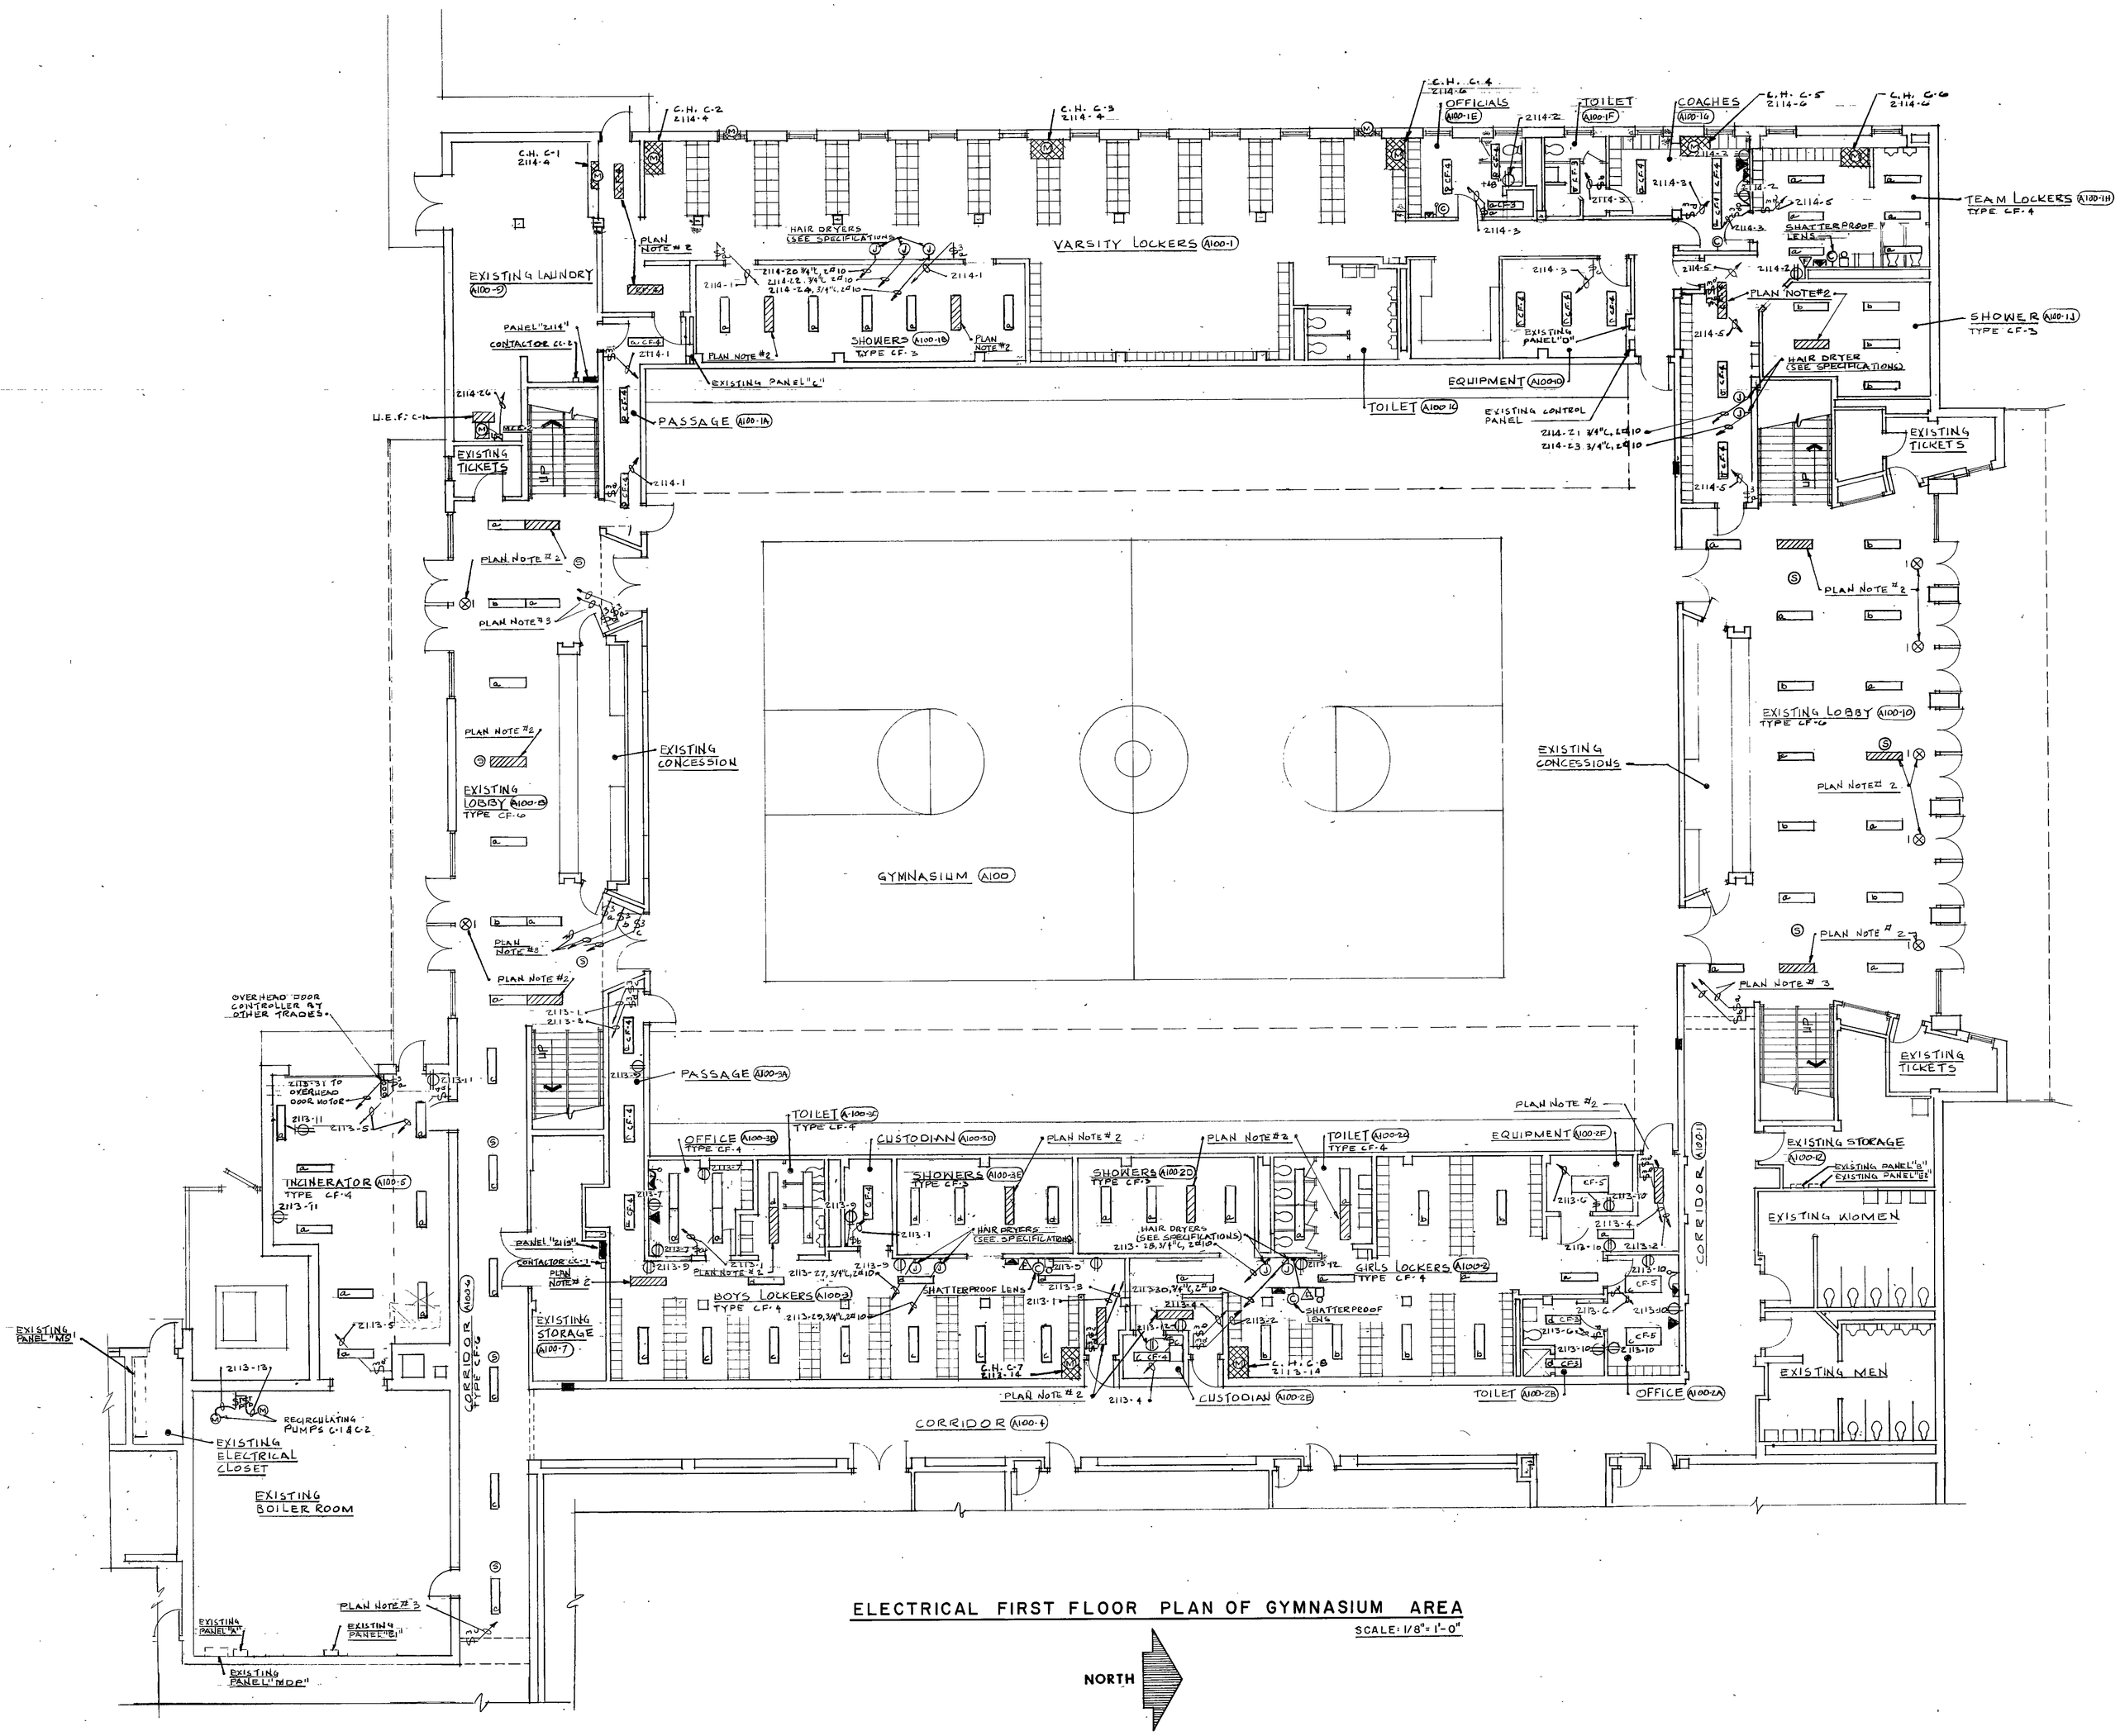

ELECTRICAL FIRST FLOOR PLAN OF GYMNASIUM AREA

SCALE: 1/8" = 1'-0"

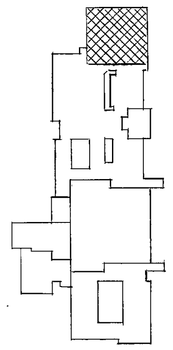

KEY PLAN

NO SCALE

EVERETT · I · BROWN COMPANY
ARCHITECTS ENGINEERS
• INDIANAPOLIS, INDIANA • 46241
5500 WEST BRADBURY AVENUE • • PARK FLETCHER •
MISCELLANEOUS RENOVATION OF CHESTERTON HIGH SCHOOL

© EVERETT I. BROWN COMPANY

JAMES W. ROBERTS REGISTERED #8583 STATE OF INDIANA PROFESSIONAL ENGINEER

PROJECT 3178 | DATE NOV. 5, 1979 | REVISED

NO. E-2 OF 13

79-E-02

MARBAUGH—10-1153