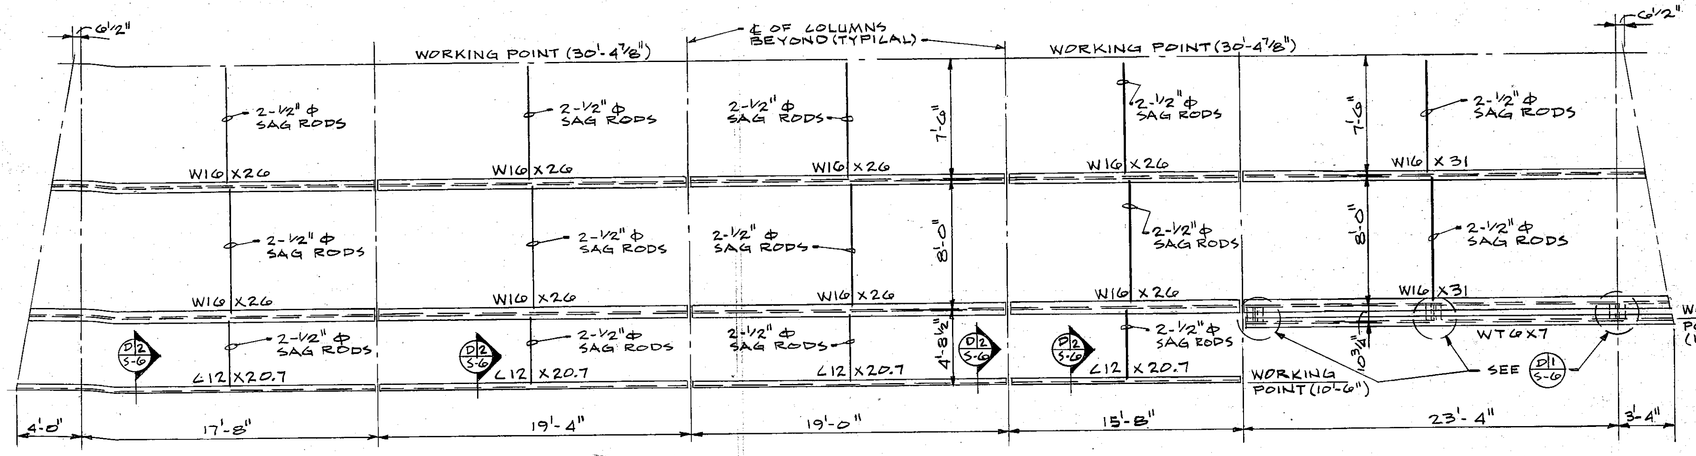

ELEVATION E1 S-6
SCALE ~ 3/16" = 1'-0"

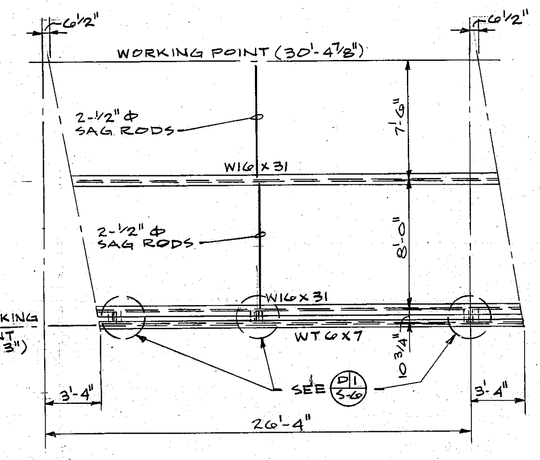

ELEVATION E2 S-6
SCALE ~ 3/16" = 1'-0"

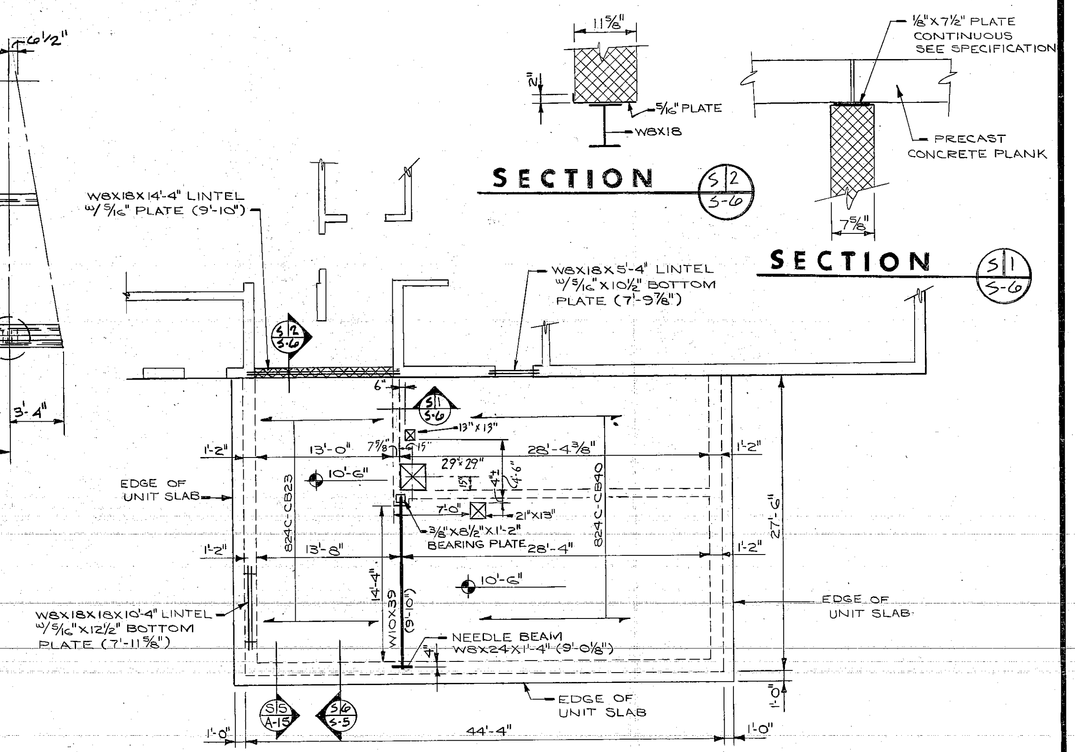

UNIT "B" ROOF FRAMING PLAN
SCALE 1/8" = 1'-0"

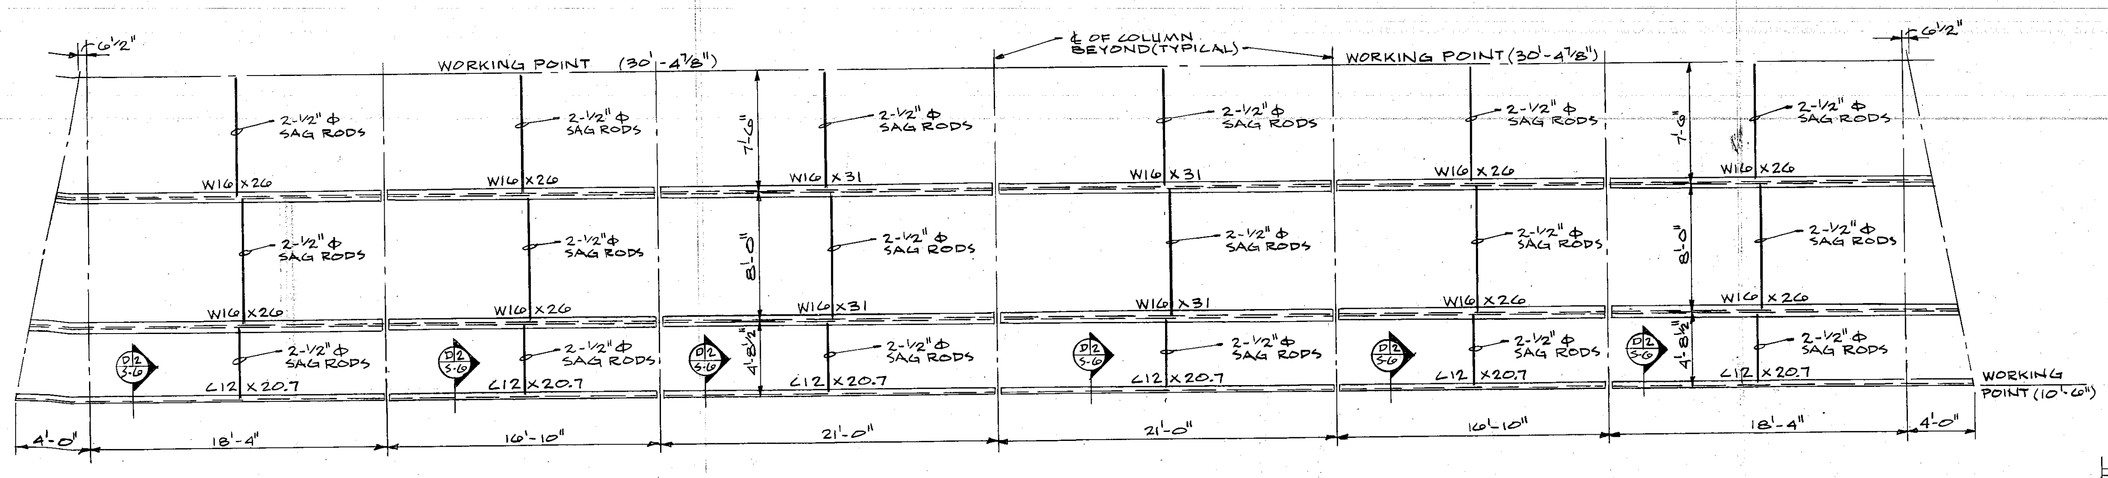

ELEVATION E3 S-6
SCALE ~ 3/16" = 1'-0"

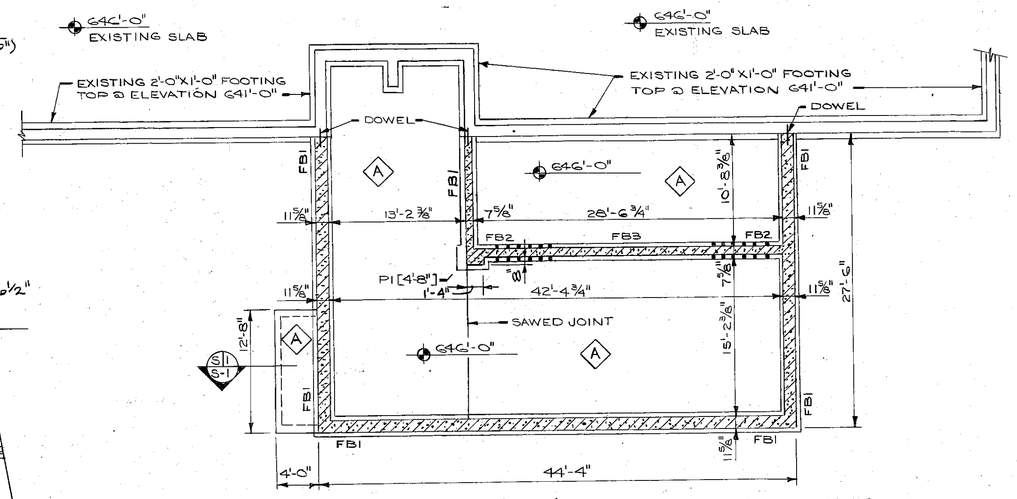

UNIT "B" FOUNDATION & FIRST FLOOR FRAMING PLAN
SCALE ~ 1/8" = 1'-0"

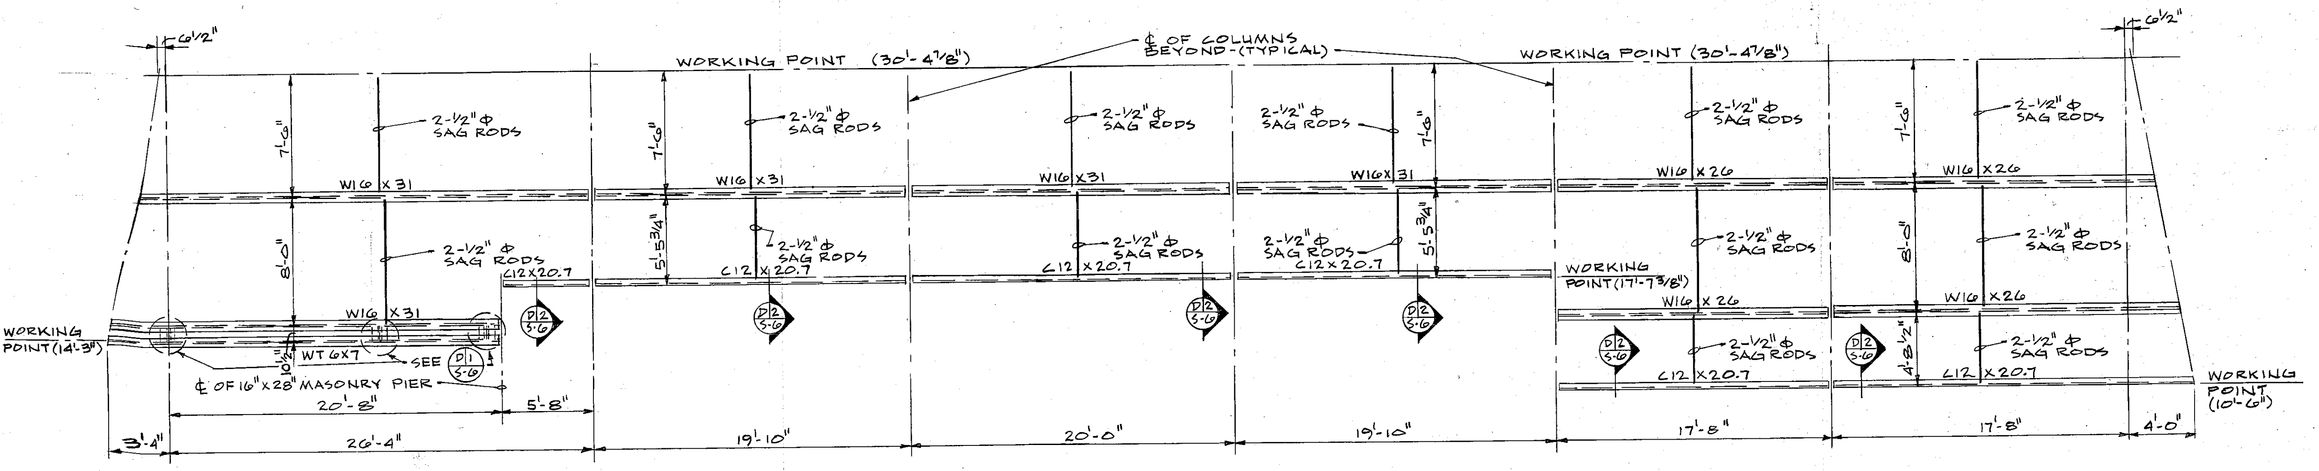

ELEVATION E4 S-6
SCALE ~ 3/16" = 1'-0"

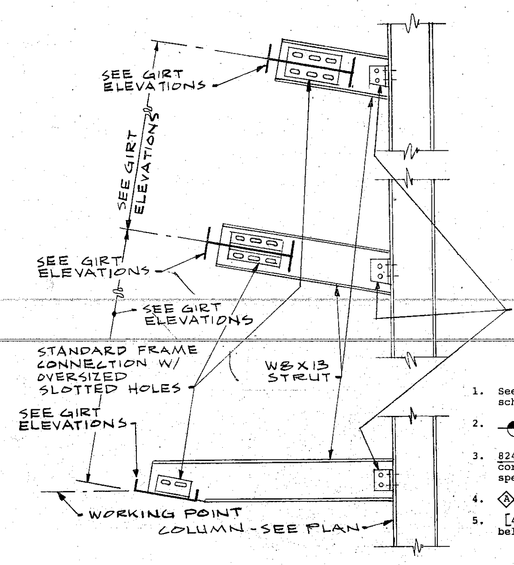

FOOTING SCHEDULE

MARK	WIDTH	DEPTH	TOP OF FOOTING BELOW ELEVATION 646'-0"	ELEVATION BOTTOM OF FOOTING
FB1 (1)	1'-8"	0'-8"	4'-8"	640.67'
FB2 (1)	1'-4"	0'-8"	4'-8"	640.67'
FB3	1'-4"	0'-8"	0'-8"	644.67'

(1) PROVIDE 2 - #5 IN FOOTING

PLAN NOTES

1. See Sheet "S-1" for concrete slab schedule, concrete pad schedule, general framing notes and typical details.
2. 10'-6" denotes top of concrete slab or top of roof deck.
3. 824C-CB23 denotes precast, prestressed concrete hollow core planks by "Flexicore" and direction of span. See specifications.
4. ◇ denotes concrete slab; see slab schedule.
5. [4'-8"] after pad mark denotes elevation top of pad below 646'-0".

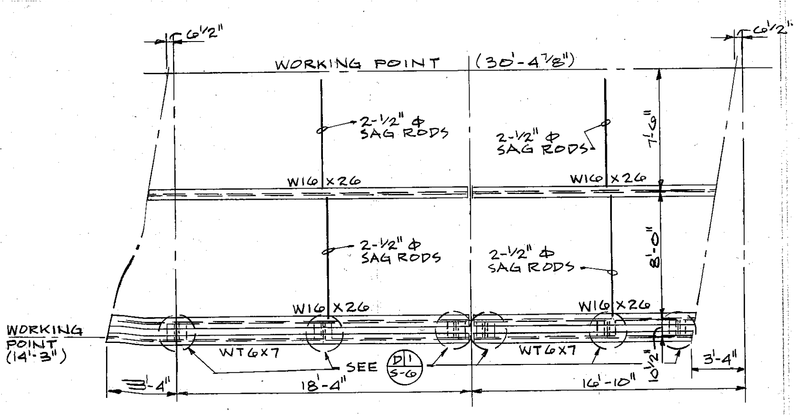

ELEVATION E5 S-6
SCALE ~ 3/16" = 1'-0"

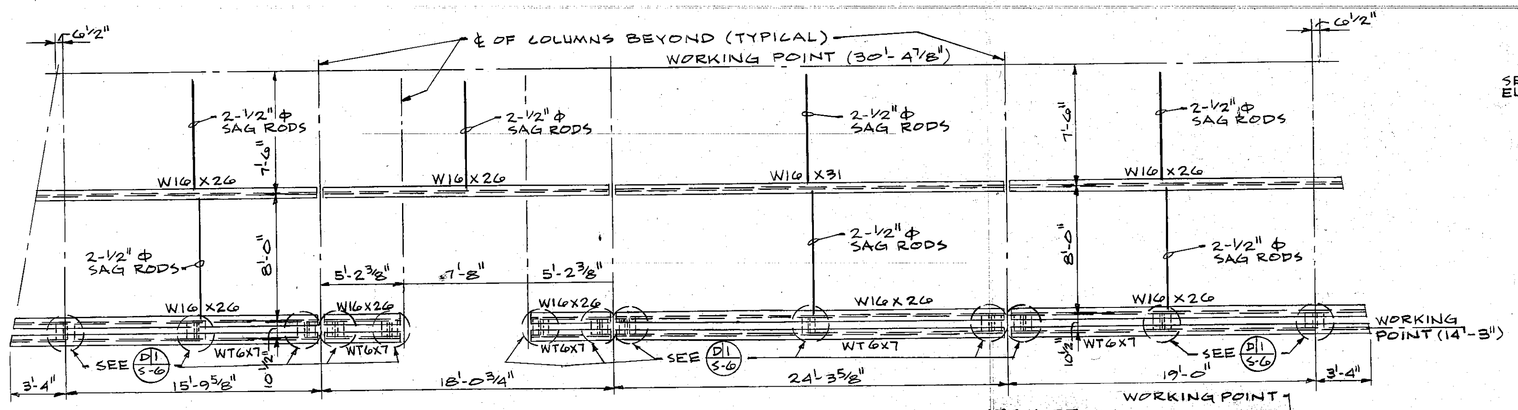

ELEVATION E6 S-6
SCALE ~ 3/16" = 1'-0"

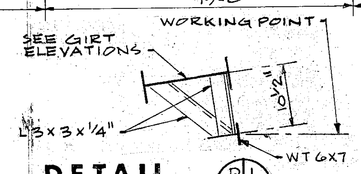

DETAIL D1 S-6

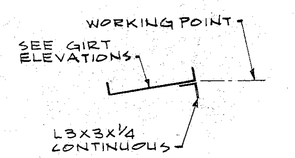

DETAIL D2 S-6

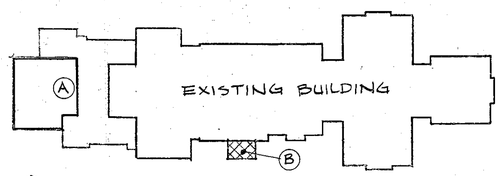

KEY PLAN
NO SCALE

EVERETT · I · BROWN COMPANY

ARCHITECTS
ENGINEERS
• INDIANAPOLIS, INDIANA • 46241

• PARK FLETCHER •

5500 WEST BRADBURY AVENUE •

ADDITION TO AND RENOVATION OF WESTCHESTER MIDDLE SCHOOL

© EVERETT I. BROWN COMPANY

CARL F. WILLIAMS
STATE OF INDIANA
No. 9092
PROFESSIONAL ENGINEER

PROJECT 3178	DATE NOV 5, 1979	REVISED

NO. S-6
OF 10