PLAN NOTES

1. SEE SHEET E-10 FOR ELECTRICAL SITE PLAN.
2. SEE SHEET E-11 FOR ELECTRICAL SYMBOLS, SCHEDULES, DETAILS AND NOTES.
3. SEE SHEET E-20 FOR ELECTRICAL FIRE ALARM DISTRIBUTION DIAGRAM AND TELEPHONE DISTRIBUTION DIAGRAM.
4. SEE SHEET E-21 FOR ELECTRICAL TELEVISION DISTRIBUTION DIAGRAM AND PANEL SCHEDULES.
5. SEE SHEET E-22 FOR ELECTRICAL POWER DISTRIBUTION DIAGRAM.
6. MULTI SWITCHED LIGHT FIXTURES SHALL HAVE THE MIDDLE LAMP(S) CONTROLLED BY THE SWITCH(ES) CLOSEST TO THE DOOR OPENING AND THE OUTSIDE LAMP(S) CONTROLLED BY THE OTHER SWITCH(ES).

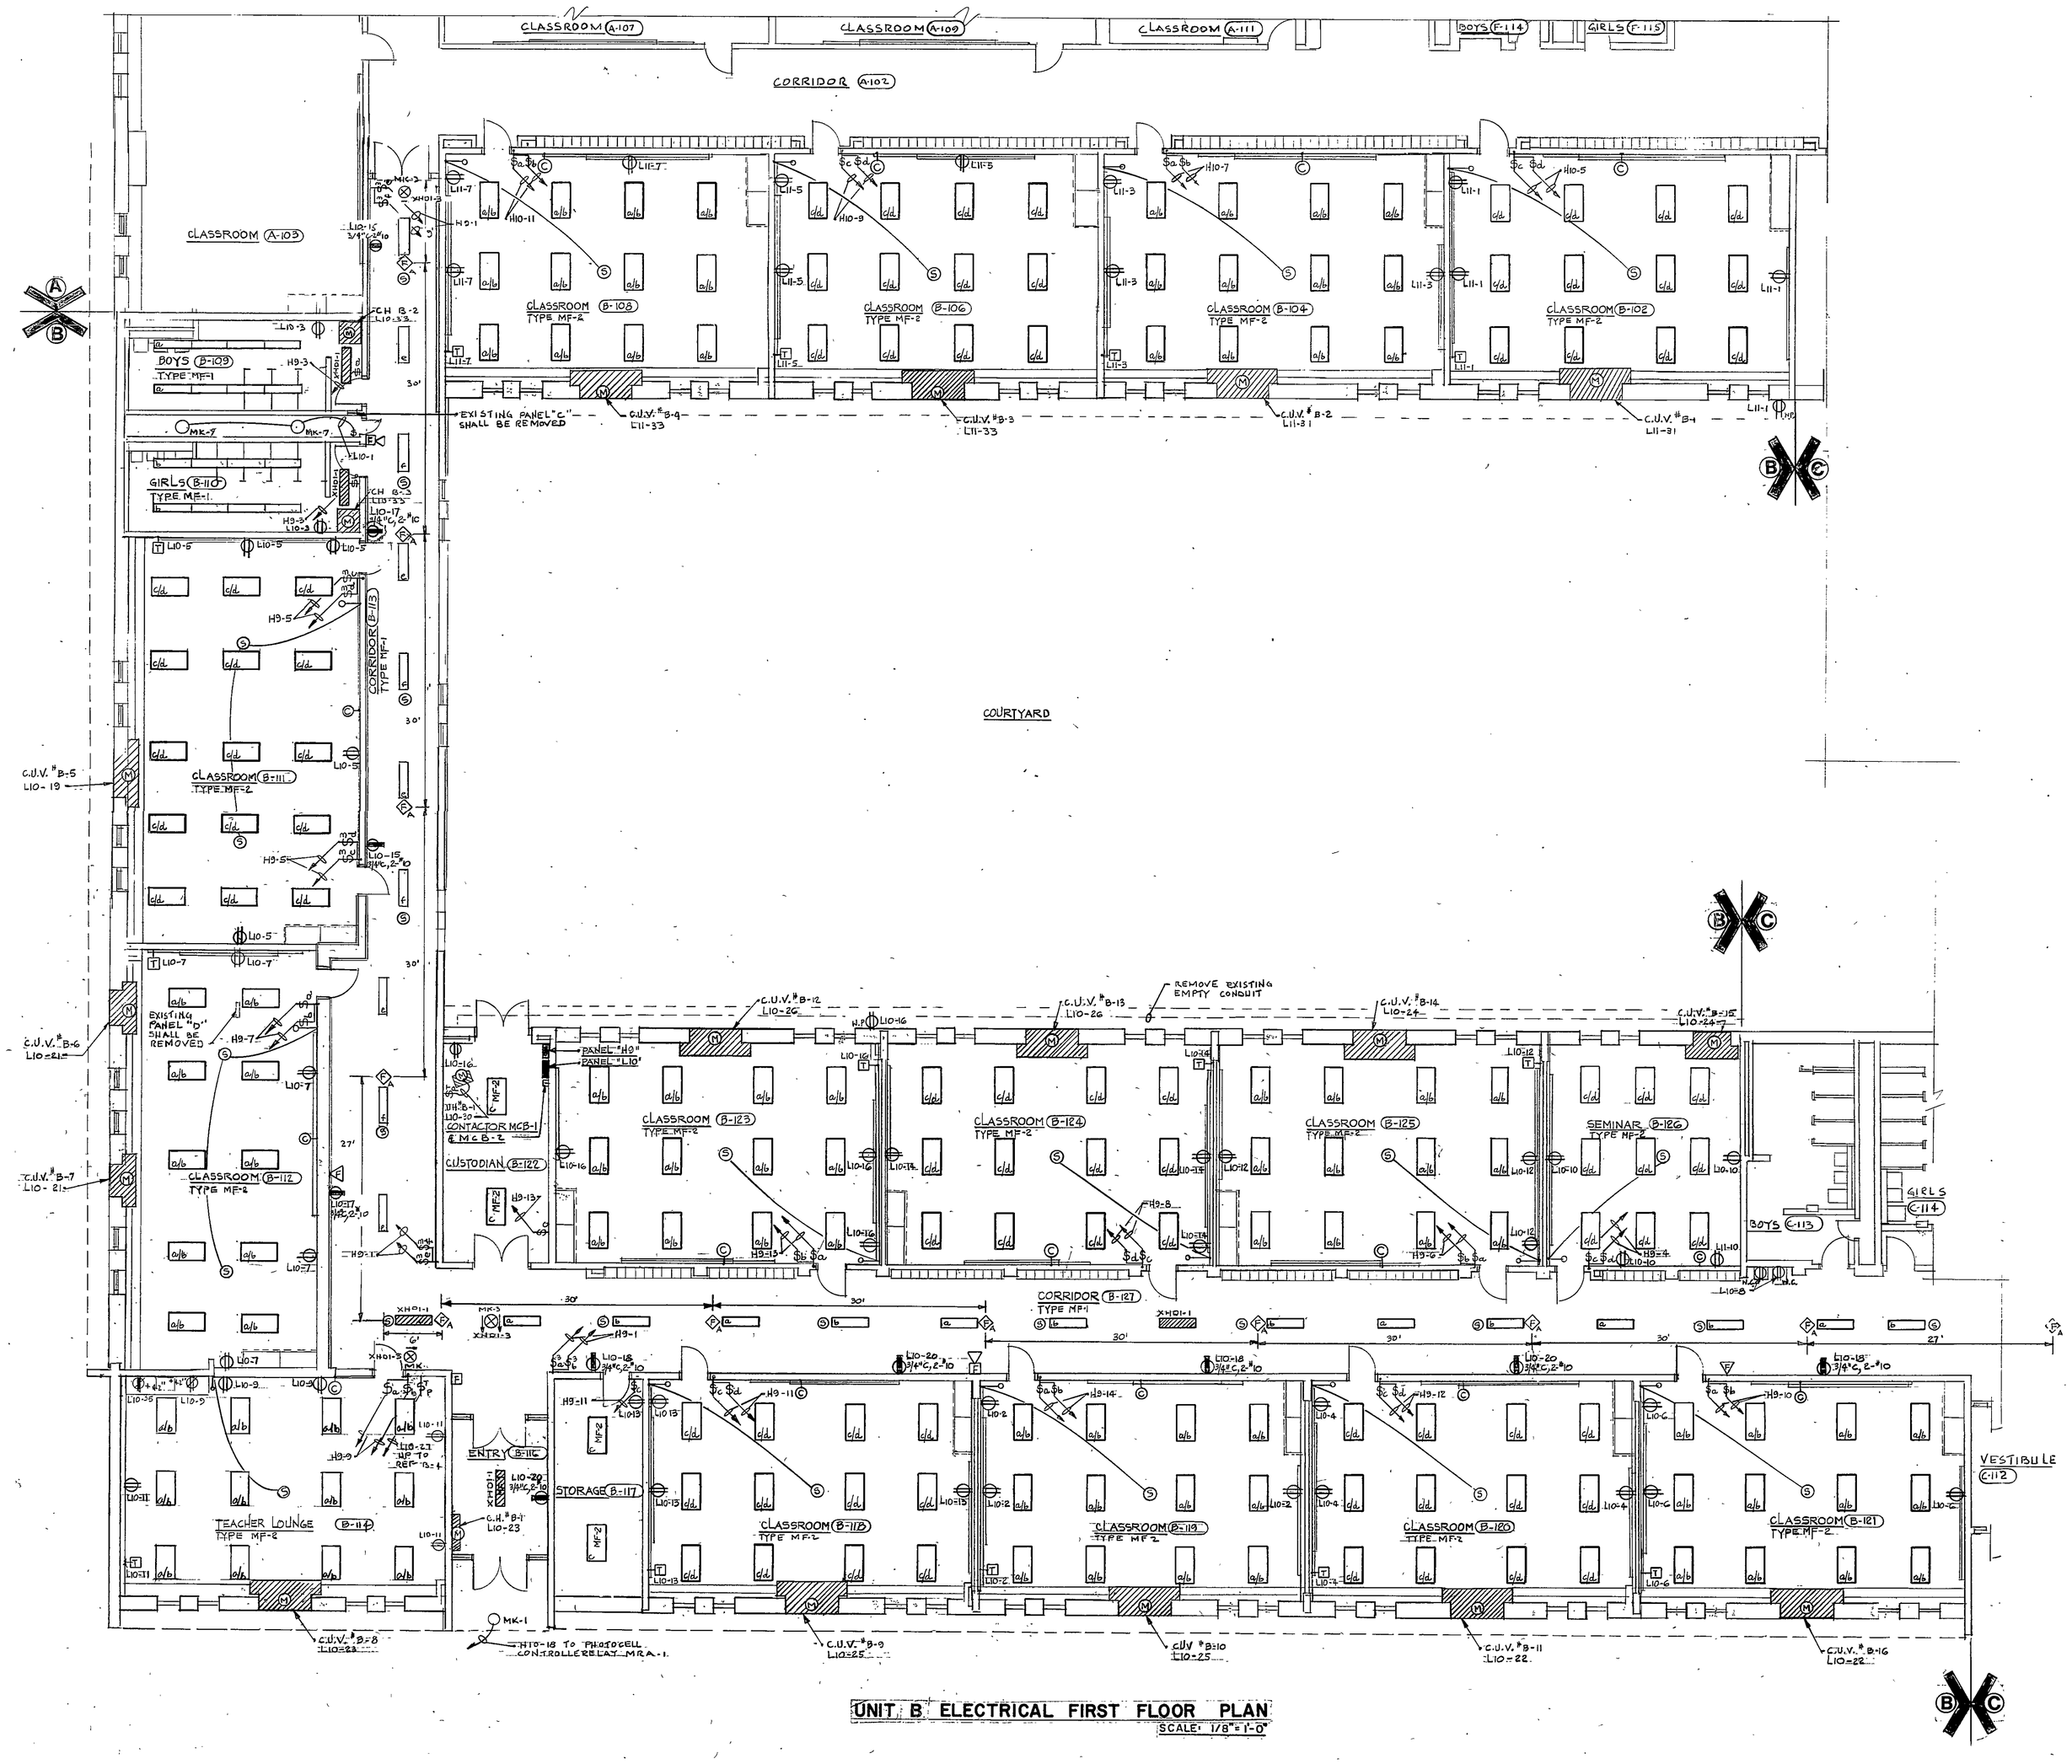

UNIT B ELECTRICAL FIRST FLOOR PLAN
SCALE: 1/8" = 1'-0"

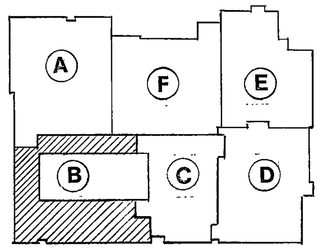

KEY PLAN
NO SCALE
NORTH

EVERETT · I · BROWN COMPANY ARCHITECTS ENGINEERS
• INDIANAPOLIS, INDIANA • 46241
• PARK FLETCHER •

© EVERETT · I · BROWN COMPANY

5500 WEST BRADBURY AVENUE •
ADDITION TO AND RENOVATION OF LIBERTY MIDDLE SCHOOL

James W. Roberts

JAMES W. ROBERTS #8583 REGISTERED STATE OF INDIANA PROFESSIONAL ENGINEER

PROJECT 12579.00	DATE MAY 3, 1982	REVISED

NO. E-14
OF 22

82-E-05