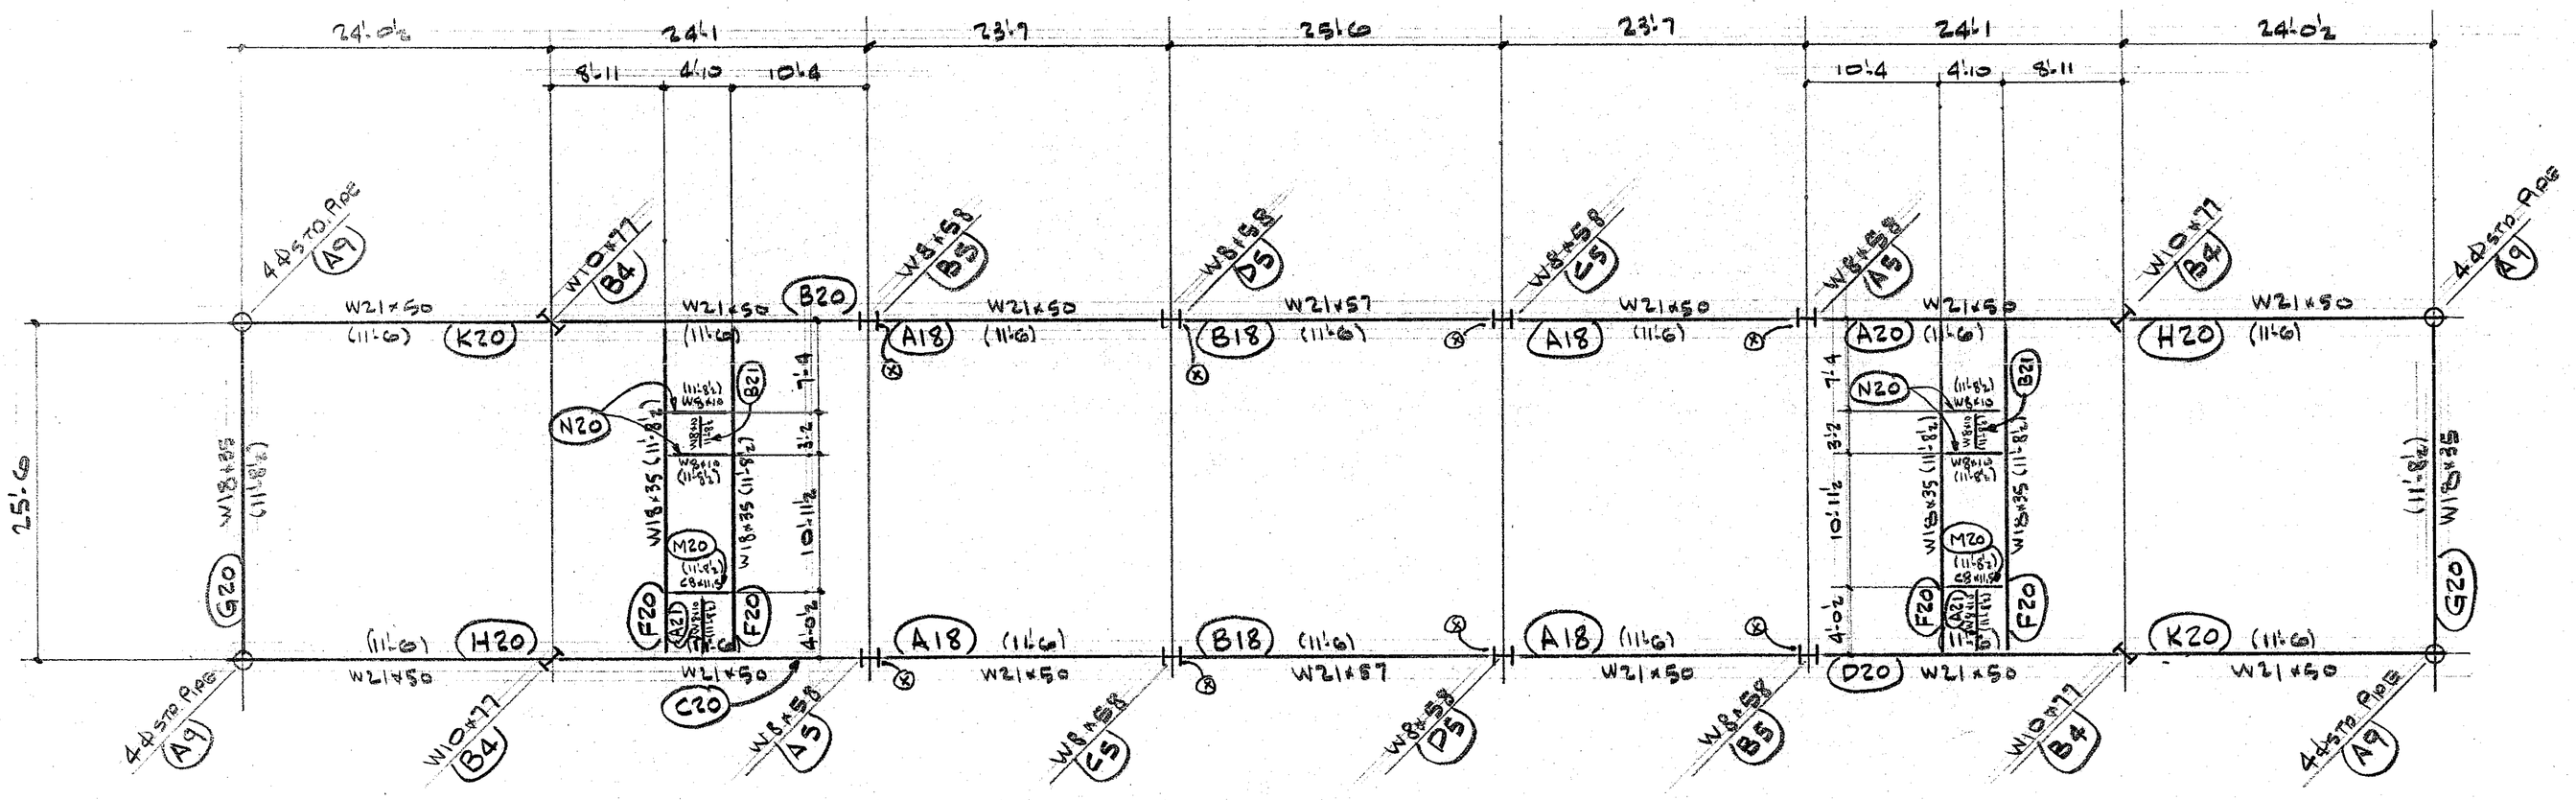

UNIT "A" 2ND FLOOR FRAMING PLAN

NORTH

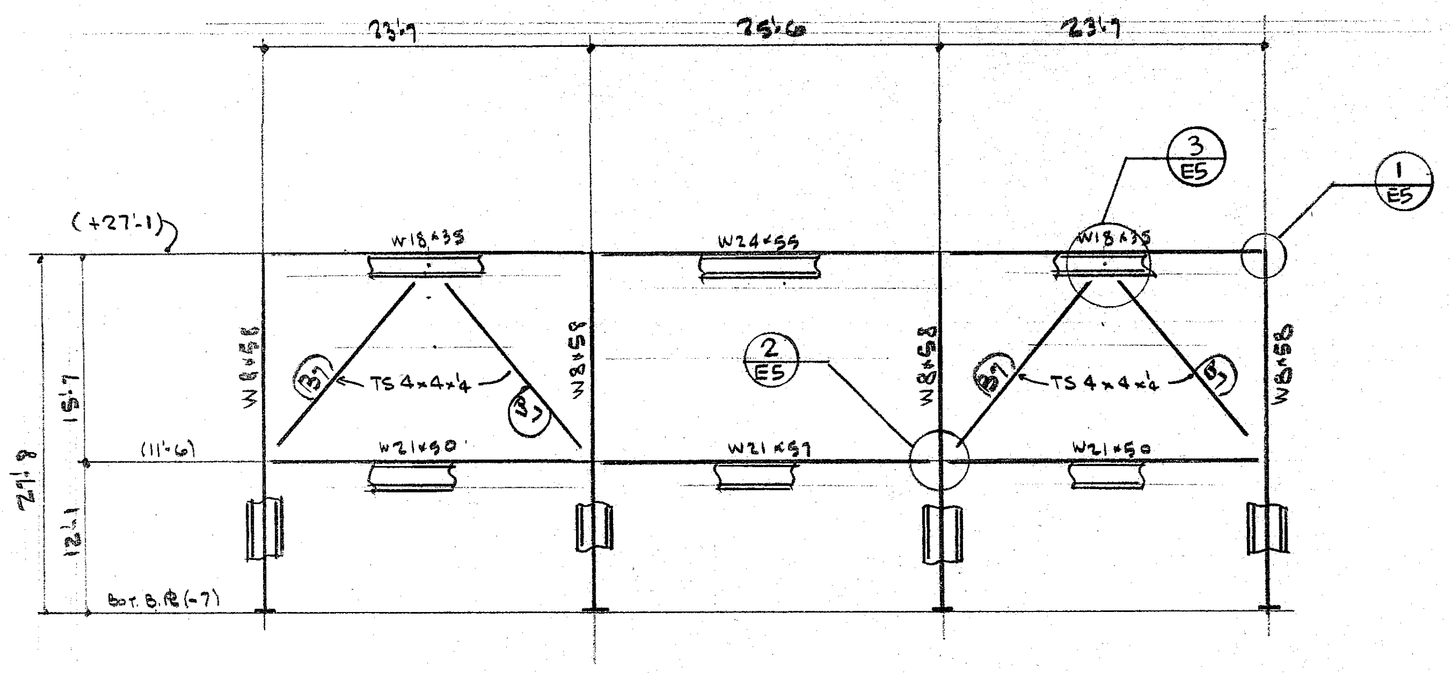

UNIT "A" RIDGID FRAME ELEVATION

APPROVED
EVERETT I. BROWN CO.
BY
DATE MAR 21 3
APPROVED DRAWINGS
FOR FIELD USE
DATE MAR 9 1983

ISSUE	#BP	FOR	DATE	BY
1	3BL	APP	11-3	SS
2	4	Field	3/9/83	AH

REV.	DATE	DESCRIPTION	MADE BY

INTERSTATE WELDING & FABRICATION, INC.
1670 DAVIS AVENUE • TERRE HAUTE, INDIANA 47802

HOLES
PAINT
CLEAN'G.
REF. DWG'S.

JACKSON ELEMENTARY SCHOOL
CHESTERTON, IND.

DWN. BY
CHK'D. BY
JOB # 6300
SHT # E3