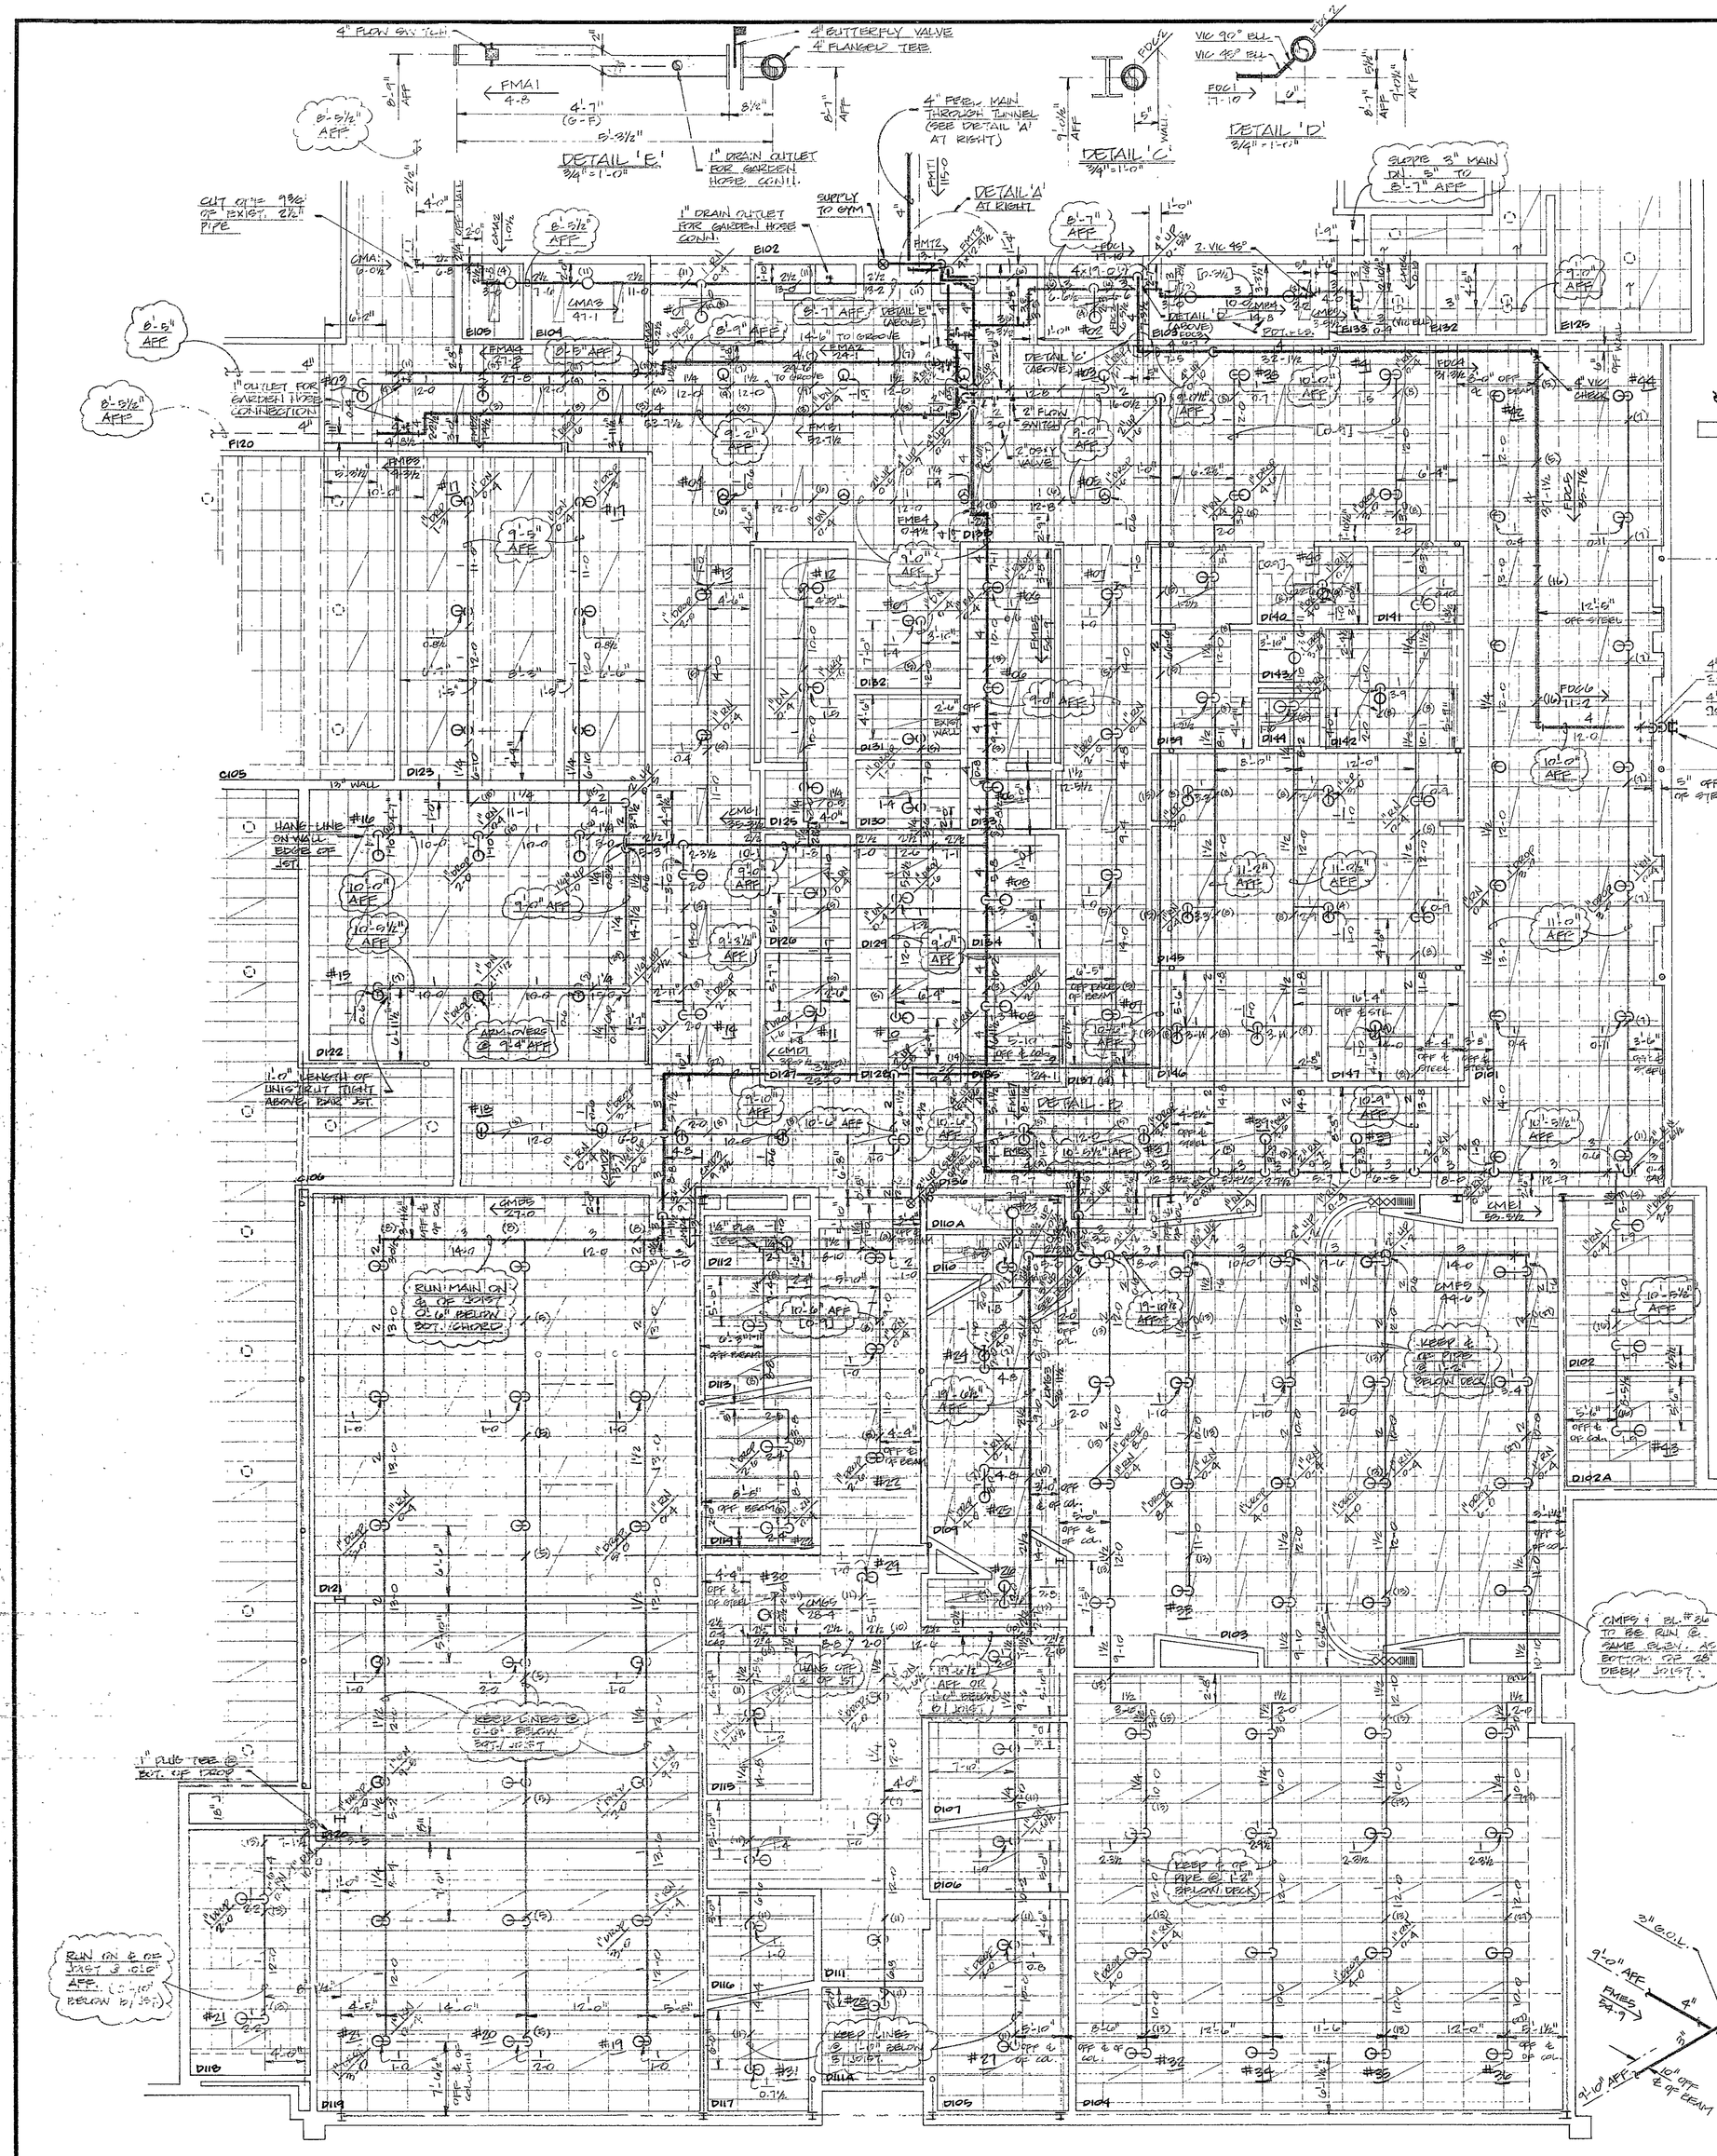

UNIT "D" - FLOOR PLAN
SCALE: 1/8" = 1'-0"

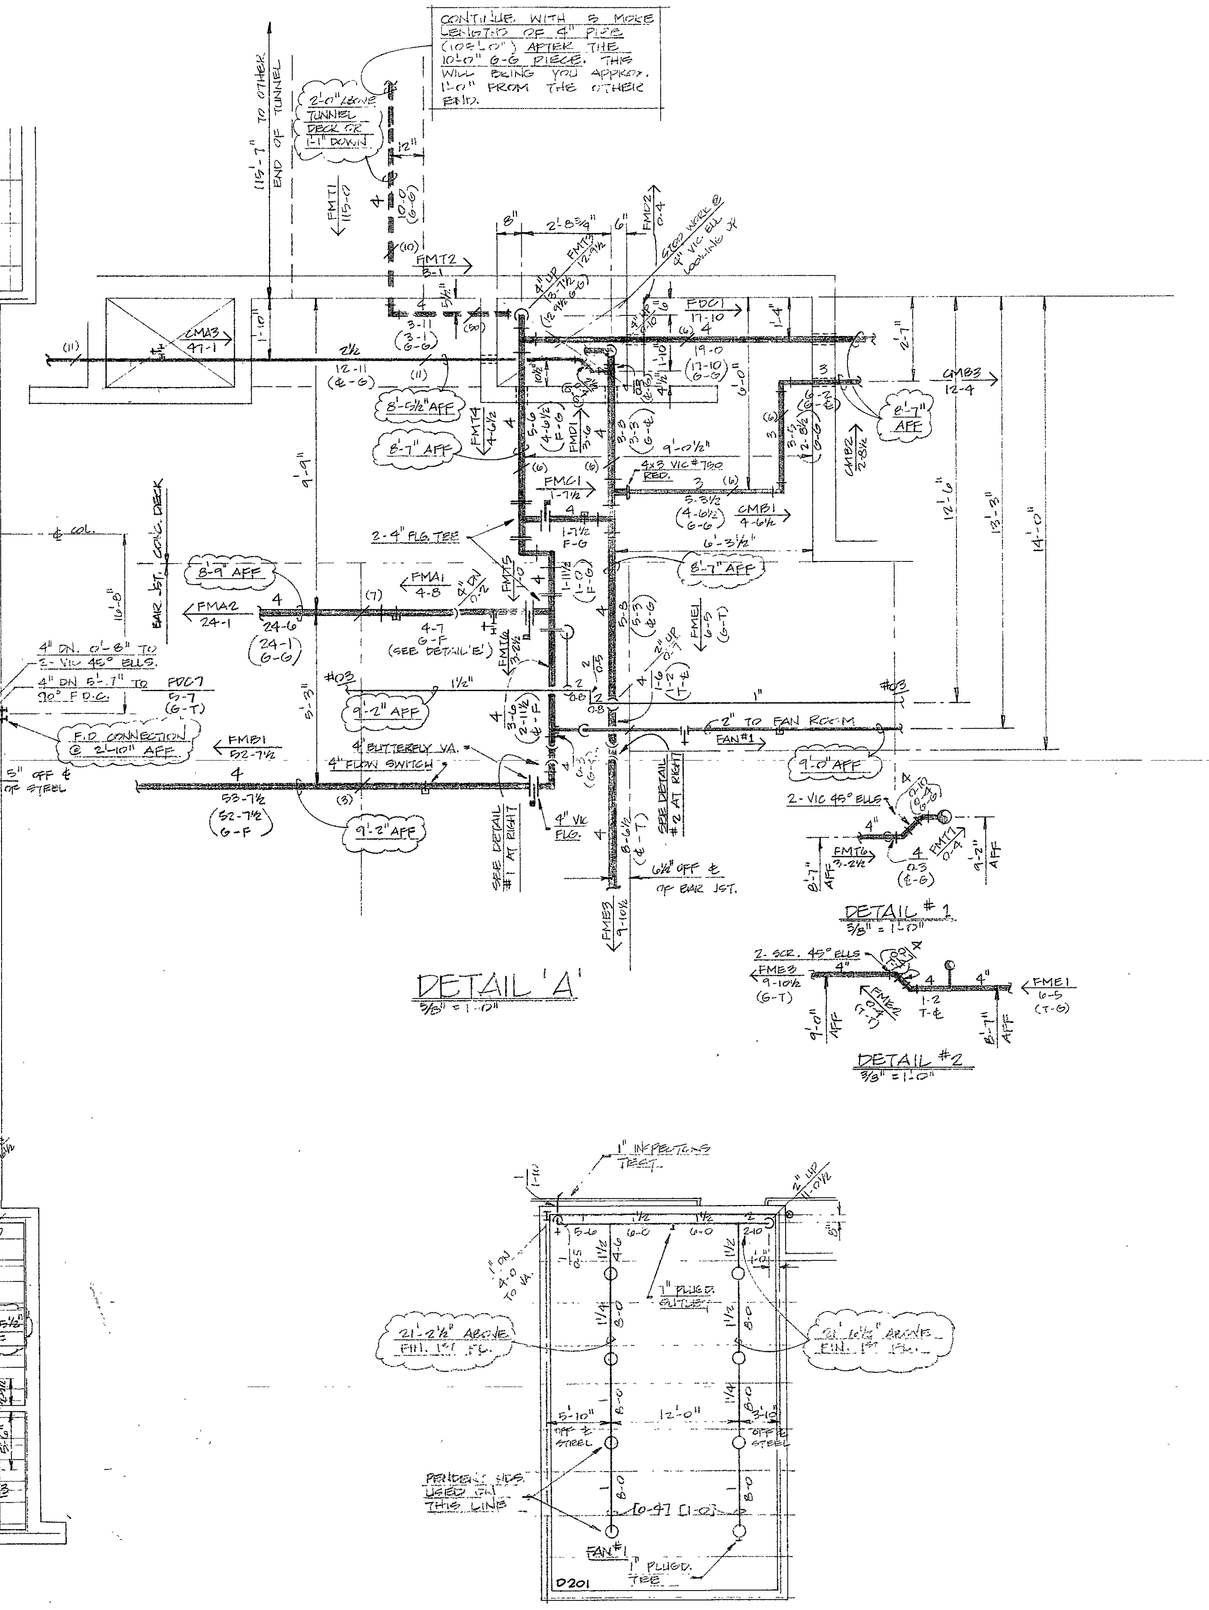

UNIT "D" - UPPER LEVEL PLAN
SCALE: 1/8" = 1'-0"

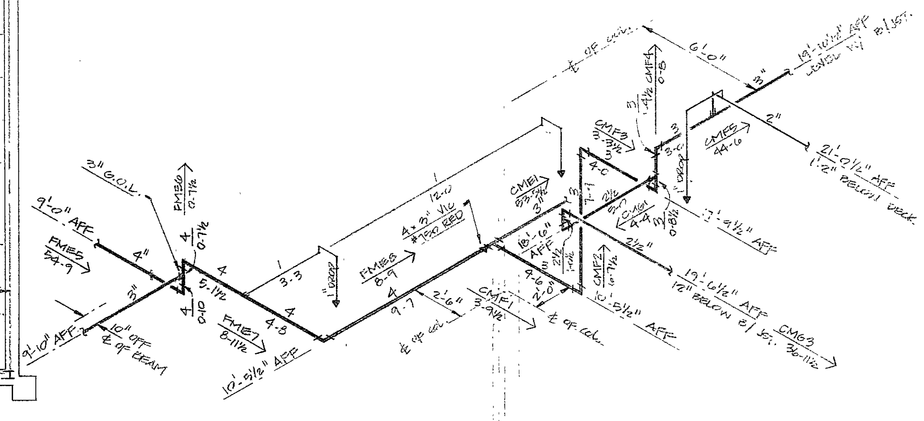

DETAIL - B
SCALE: 1/4" = 1'-0"

RM. NO.	ROOM NAME	CEILING HEIGHT	CEILING MATERIAL
D101	Lobby	9'0"	Acoustical Board
D102	Storage	9'0"	Acoustical Board
D102A	Control Room	9'0"	Acoustical Board
D103	Group Instr.	Varies	Acoustical Board
D103A	Storage	9'0"	Acoustical Board
D104	Band	18'0"	Acoustical Board
D105	Storage	9'0"	Acoustical Board
D106	Practice	9'0"	Acoustical Board
D107	Practice	9'0"	Acoustical Board
D108	Passage	Varies	Acoustical Board
D109	Platform	16'6"	Acoustical Board
D110	Passage	Varies	Acoustical Board
D110A	Stair		Exposed Construction
D111	Corridor	9'0"	Acoustical Board
D111A	Vestibule	9'0"	Acoustical Board
D112	Custodian	9'0"	Acoustical Board
D113	Practice	9'0"	Acoustical Board
D114	Practice	9'0"	Acoustical Board
D115	Office	9'0"	Acoustical Board
D116	Practice	9'0"	Acoustical Board
D117	Practice	9'0"	Acoustical Board
D118	Storage	9'0"	Acoustical Board
D119	Orchestra	18'0"	Acoustical Board
D120	General Music	9'4"	Acoustical Board
D121	Choir	16'0"	Acoustical Board
D122	Classroom	9'0"	Exist. Acoust. Board
D123	Classroom	8'4"	New Acoustical Board
D124	Corridor	8'0"	Impact Ceiling
D125	Girls	8'0"	Alum. Faced Acoust. Board
D126	Speech/Hearing	8'0"	Acoustical Board
D127	Office	8'0"	Acoustical Board
D128	Reception	8'0"	Acoustical Board
D129	Guidance	8'0"	Acoustical Board
D130	Storage	8'0"	Acoustical Board
D131	Storage	8'0"	Acoustical Board
D132	Concession	8'0"	Acoustical Board
D133	Boys	8'0"	Alum. Faced Acoust. Board
D134	Conference	8'0"	Acoustical Board
D135	Office	8'0"	Acoustical Board
D136	Corridor	8'0"/9'0"	Acoust. Bd. & Impact Clg.
D137	Corridor	8'0"	Impact Ceiling
D138	Corridor	8'0"/9'0"	Acoust. Bd. & Impact Clg.
D139	Clinic	9'0"	Acoustical Board
D140	Book Sales	8'0"	Acoustical Board
D141	Storage	9'0"	Acoustical Board
D142	Work Room	9'0"	Acoustical Board
D143	Vault	8'8"	Exposed Concrete
D144	Toilet	9'0"	Alum. Faced Acoust. Board
D145	Gen Office	9'0"	Acoustical Board
D146	Principal	9'0"	Acoustical Board
D147	Asst Principal	9'0"	Acoustical Board
D201	Fan Room		Exposed Construction

ITEM	REVISION	BY	DATE
2			
1			

LIBERTY MIDDLE SCHOOL
R.R. #1, BOX 356
CHESTERTON, INDIANA.

UNIT "D"

A.B.C. PROJECT NO. 72068

SHAMBAUGH & SON, INC.
Fire Protection Division

FORT WAYNE, INDIANA 9011 FRONT STREET, 46818
INDIANAPOLIS, INDIANA 1010 EAST SUMNER AVE., 46227
EVANSVILLE, INDIANA 2131 COMMERCIAL COURT, 47712

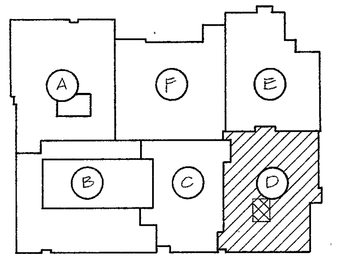

KEY PLAN
NO SCALE

DEGREE OF SPRINKLER	160°	160°	160°		
TYPE OF SPRINKLER	C.R.	B.P.	B.U.		
TOTAL SPRINKLERS	178	7	7		
TOTAL THIS SHEET 192		TOTAL THIS JOB 986			
APPROVAL AGENCY	STATE FIRE MARSHAL, I.S.D.				
DRAWN BY TGF	DATE 9-12-83	SCALE 1/8" = 1'-0"	JOB NO. 4805 B.	DWG. NO. 5 of 7	

93 AP 05

40657