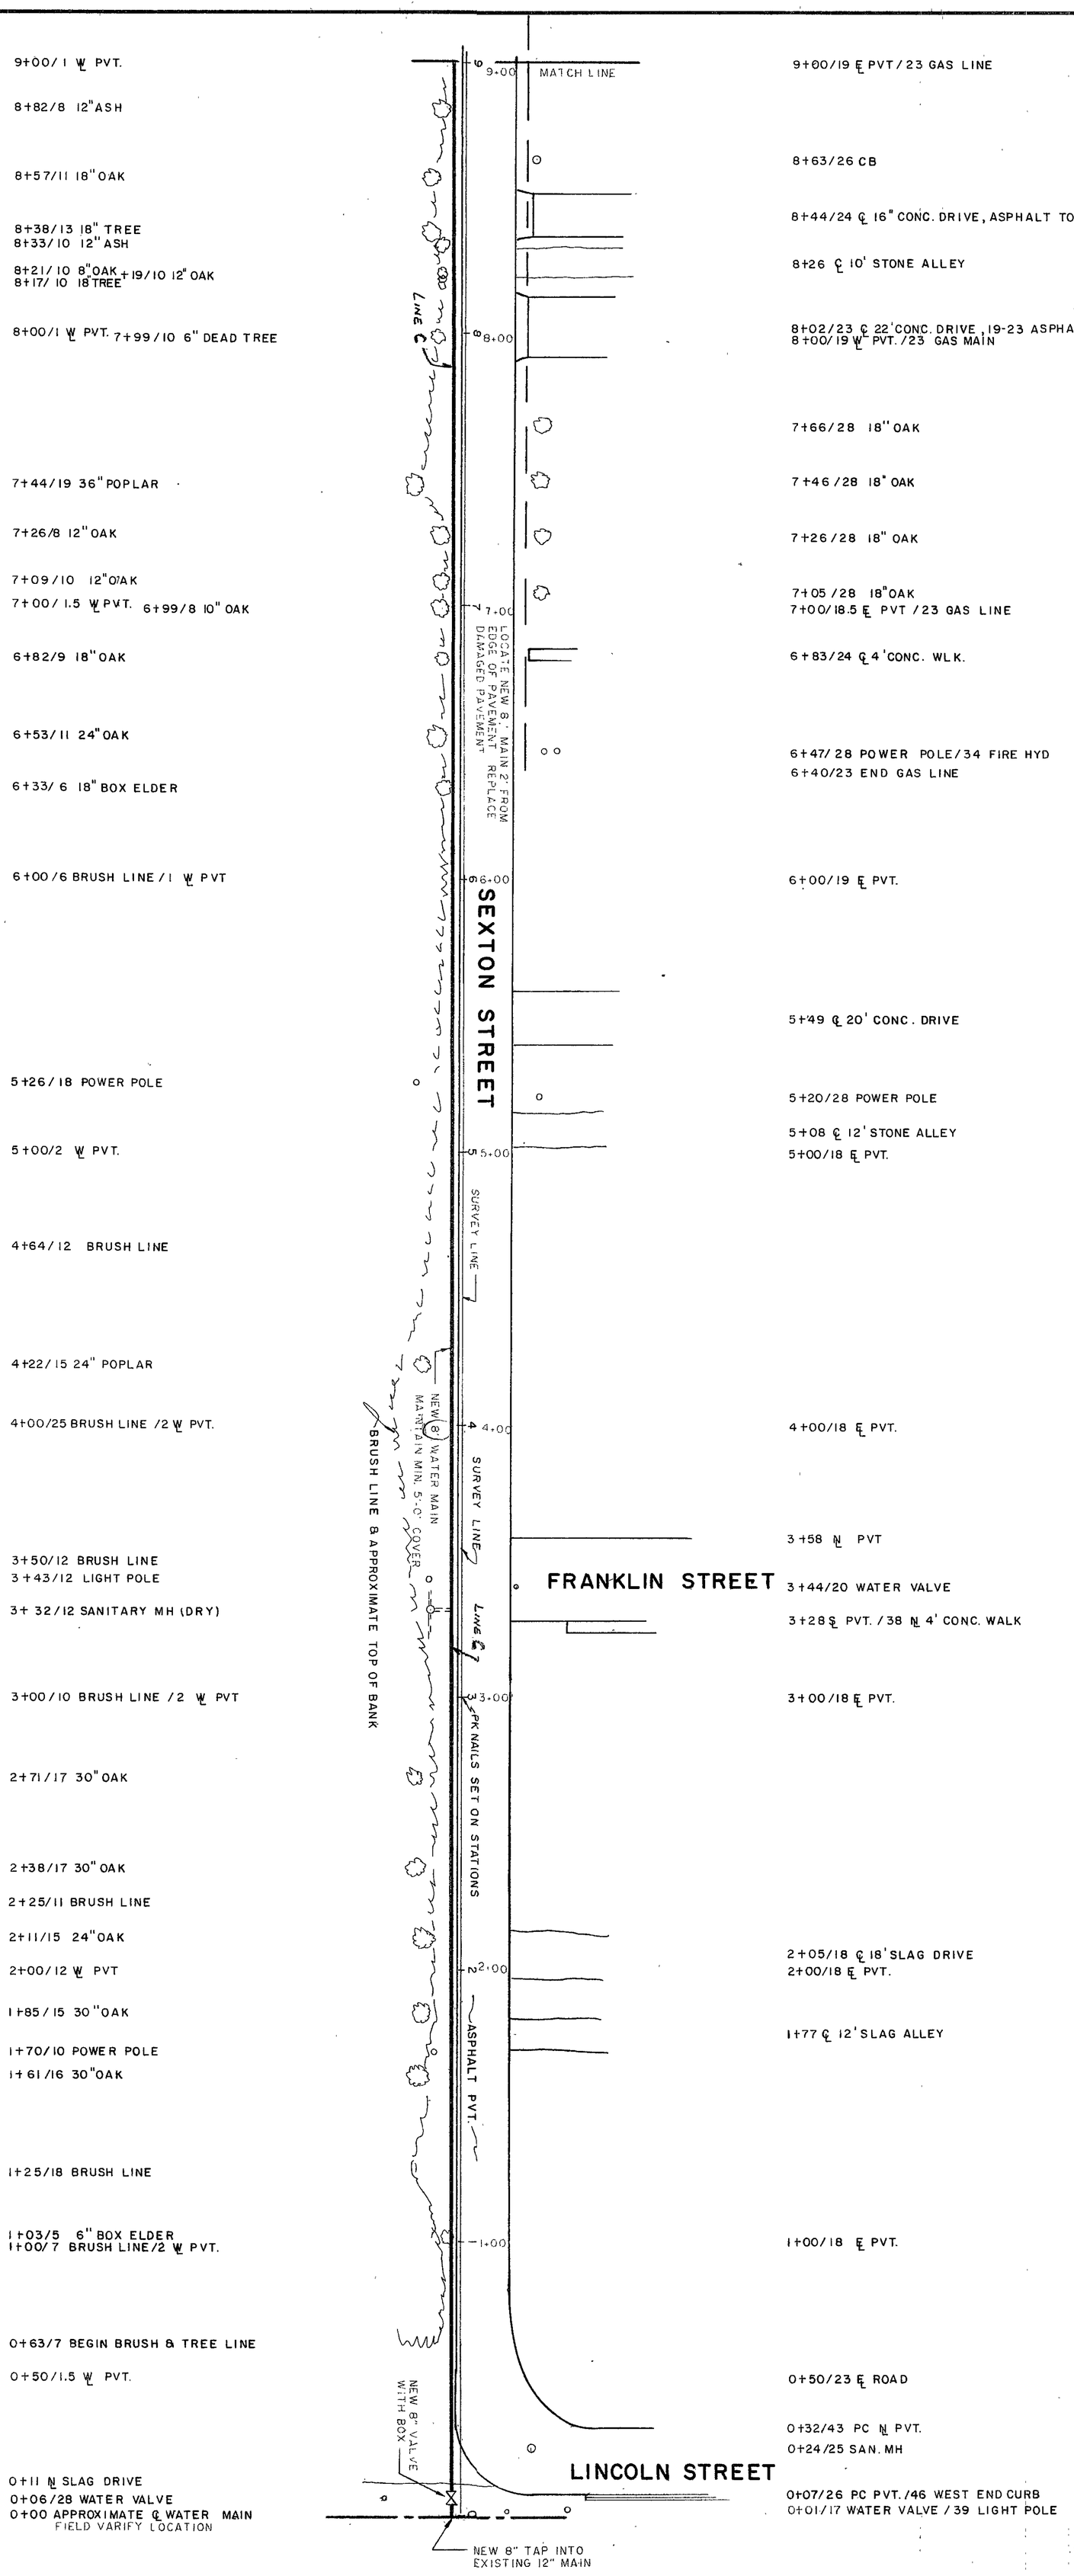

88-WM-02

Sheet 3 Of 9 Sheets	Job	Drawn RMS	Scale 1" = 30'	Date MAY 10, 1988		CHESTERTON, INDIANA WATER MAIN DISTRIBUTION FACILITIES	YOST SCHOOL AREA	KEITH FUJIHARA, INC. MICHIGAN CITY, INDIANA

REVISIONS | BY