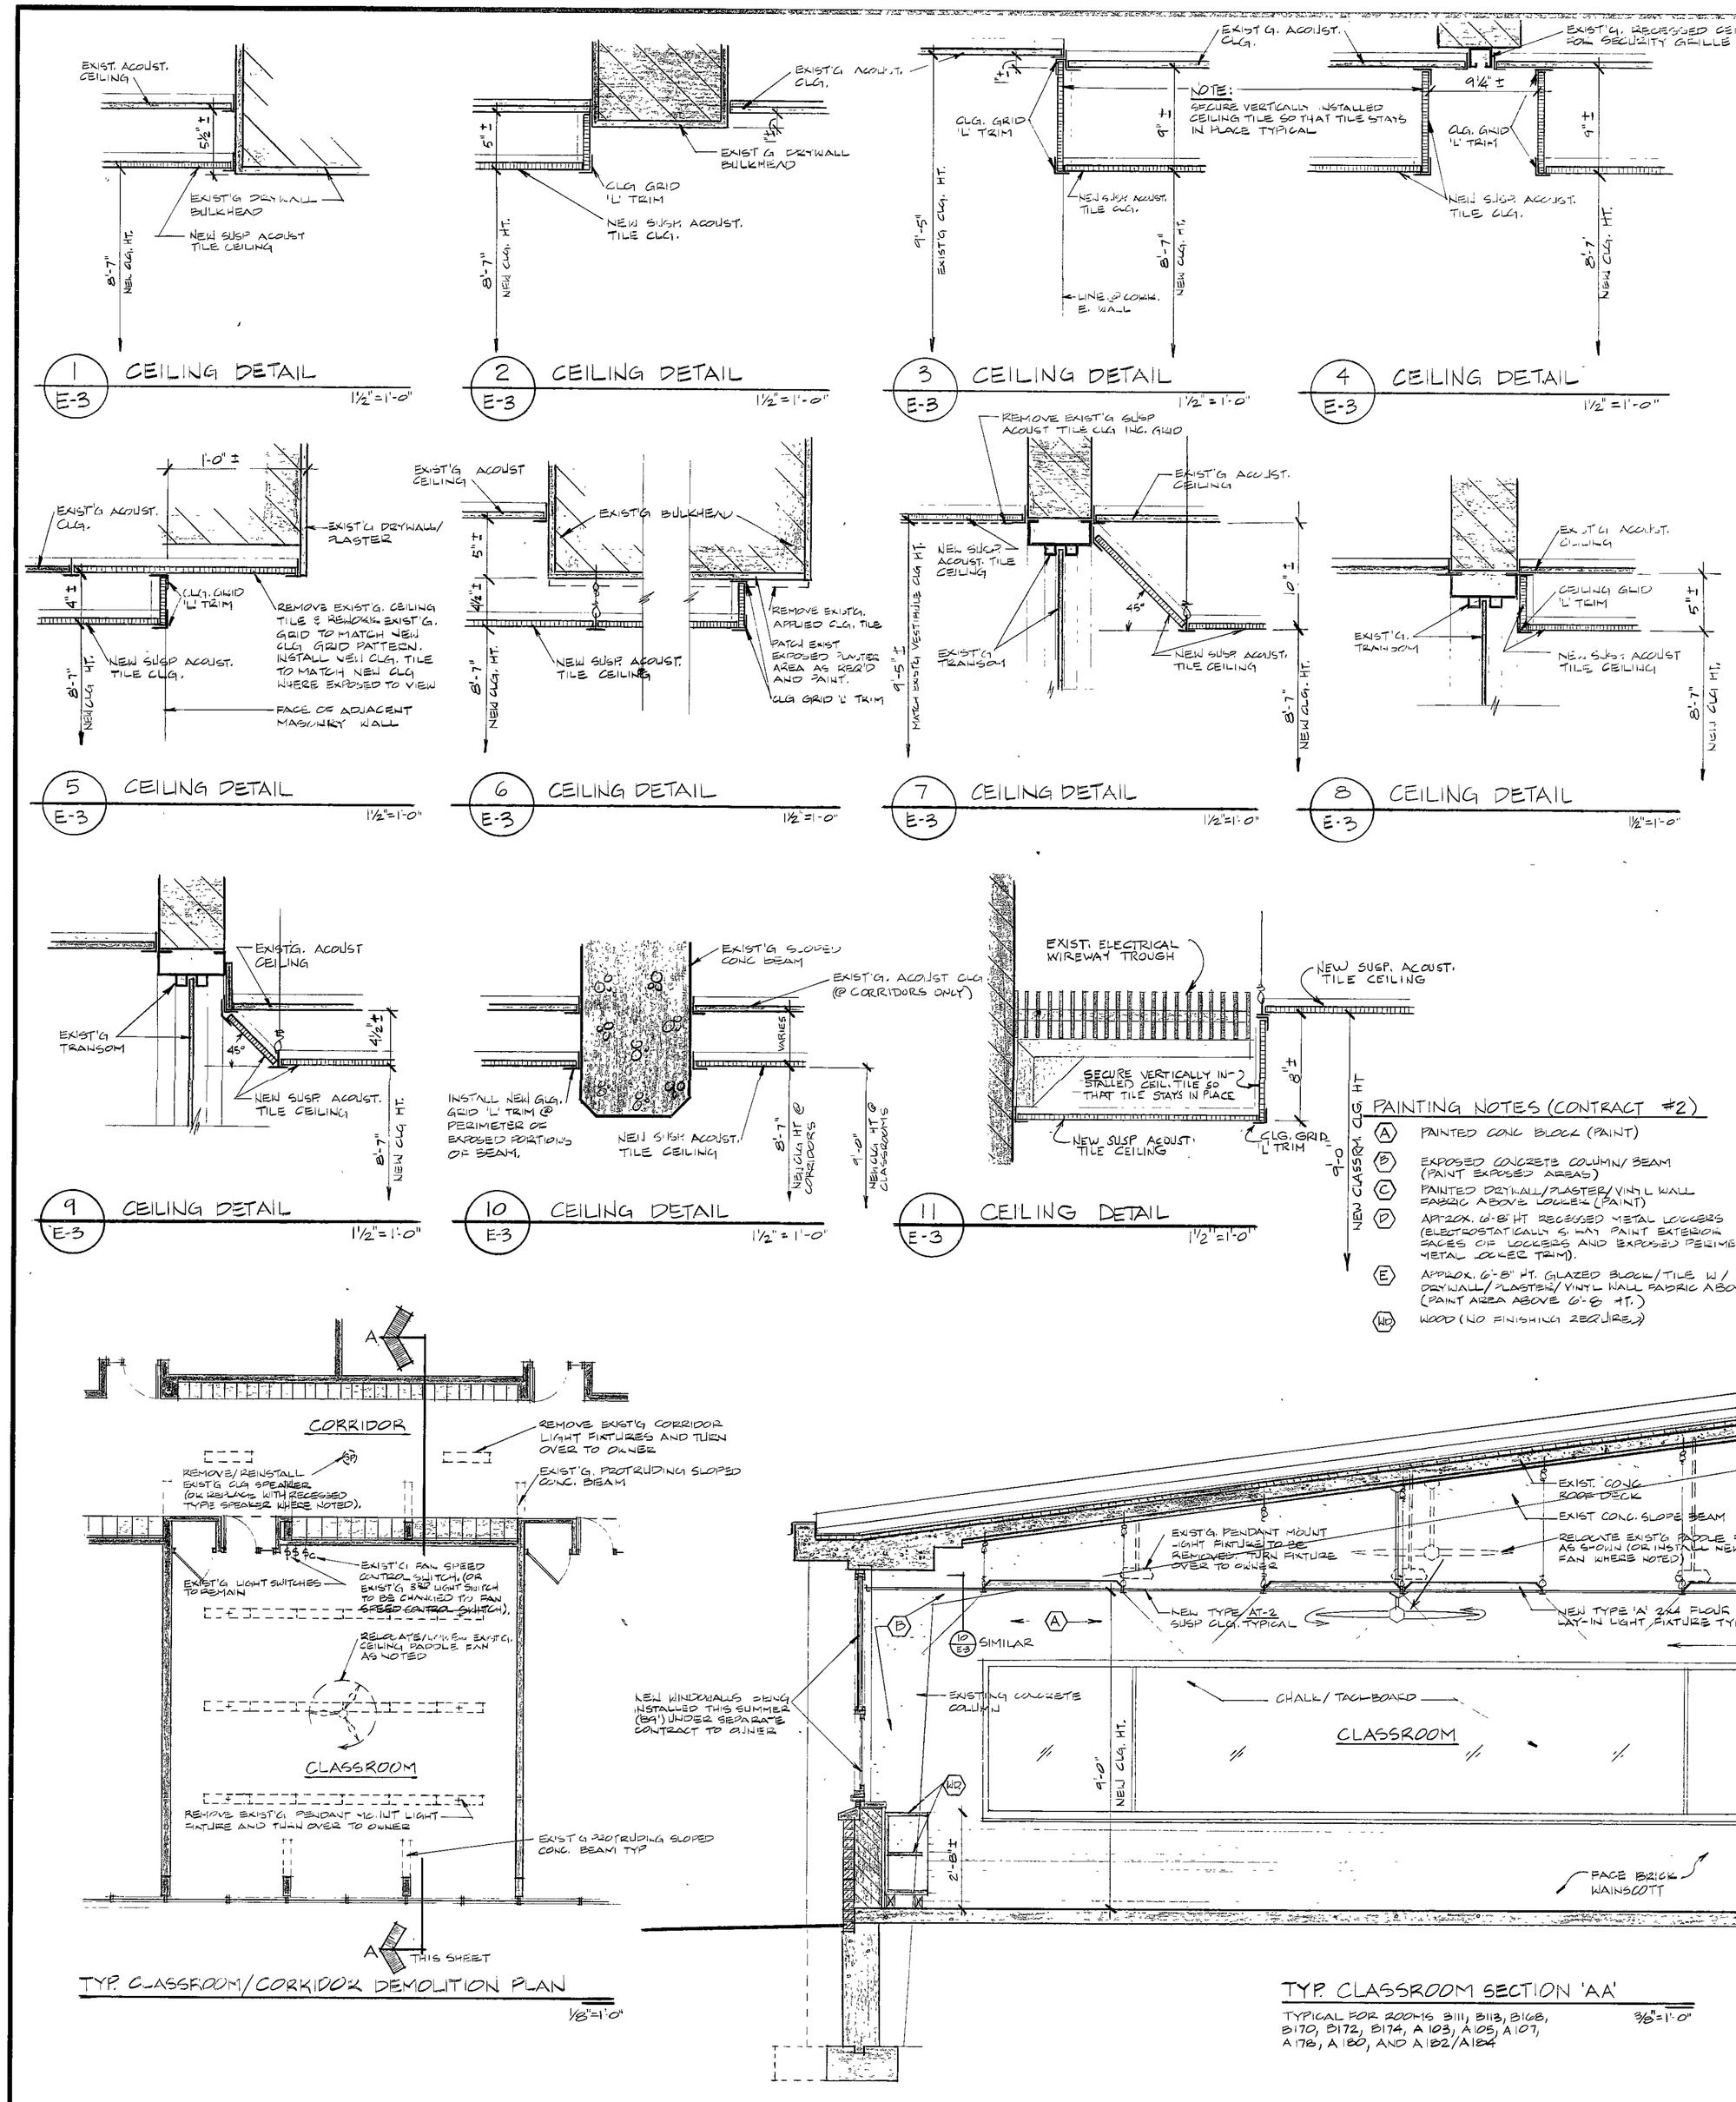

FIXTURE SCHEDULE

MARK	DESCRIPTION	LAMPS/FIXTURE NO.	LAMPS/FIXTURE TYPE	MOUNTING	NOTE
'A'	LITHONIA - 2GT-440A12-120V	4	F-40	LAY-IN	
'B'	LITHONIA - SPG 240A12-120V	2	F-40	LAY-IN	
'C'	LITHONIA - FES1G	INCL.	—	SURFACE	1
'D'	ENVIROFAN - ORANGE LINE - 60F-9 (56" DIA. WHITE COLOR FINISH W/ SAFETY CHAIN TO BE SECURED TO ROOF STRUCTURE TO PREVENT ACCIDENTAL FALLING OF FIXTURES).	—	—	PENDANT	2,3

NOTES:

1. REMOVE EXISTING EXIT LIGHT FIXTURE AND REPLACE WITH NEW EXIT LIGHT FIXTURE (GENERALLY @ SLIGHTLY LOWER POSITION @ NEW LOWERED CEILING)
2. SUPPLY COMPLETE W/MANUFACTURER'S 5-SPEED SPEED CONTROL SWITCH. RHEOSTAT CONTROL SWITCHES ARE NOT ACCEPTABLE.
3. THIS BRAND CEILING PADDLE FAN REQUIRED AS THIS TYPE FAN IS BEING USED EXCLUSIVELY BY THIS SCHOOL DISTRICT.

CEILING TILE SCHEDULE

CEILING TILE TYPE AT-1:
24" x 48" x 5/8" ARMSTRONG LAY-IN "ARMATUFF" PANELS WITH WASHABLE MATTE WHITE PAINT FINISH. PANELS TO BE U.L. LABEL FIRE GUARD FIRE-RESISTIVE. (ARMSTRONG #878-B). USE IN CORRIDOR/VESTIBULE AREAS ONLY.

CEILING TILE TYPE AT-2:
24" x 48" x 5/8 ARMSTRONG LAY-IN MINABOARD "CORTEGA" PANELS WITH WASHABLE MATTE WHITE PAINT FINISH. (ARMSTRONG #709-A). USE IN CLASSROOM/LAB/OFFICE AREAS.

PAINTING NOTES (CONTRACT #2)

- (A) PAINTED CONC BLOCK (PAINT)
- (B) EXPOSED CONCRETE COLUMN/ BEAM (PAINT EXPOSED AREAS)
- (C) PAINTED DRYWALL/PLASTER/VINYL WALL FABRIC ABOVE LOCKERS (PAINT)
- (D) APPROX. 6'-8" HT RECESSED METAL LOCKERS (ELECTROSTATICALLY & MAY PAINT EXTERIOR FACES OF LOCKERS AND EXPOSED PERIMETER METAL OF REC TRIM).
- (E) APPROX. 6'-8" HT. GLAZED BLOCK/TILE W/ DRYWALL/PLASTER/VINYL WALL FABRIC ABOVE. (PAINT AREA ABOVE 6'-8 HT.)
- (WD) WOOD (NO FINISHING REQUIRED)

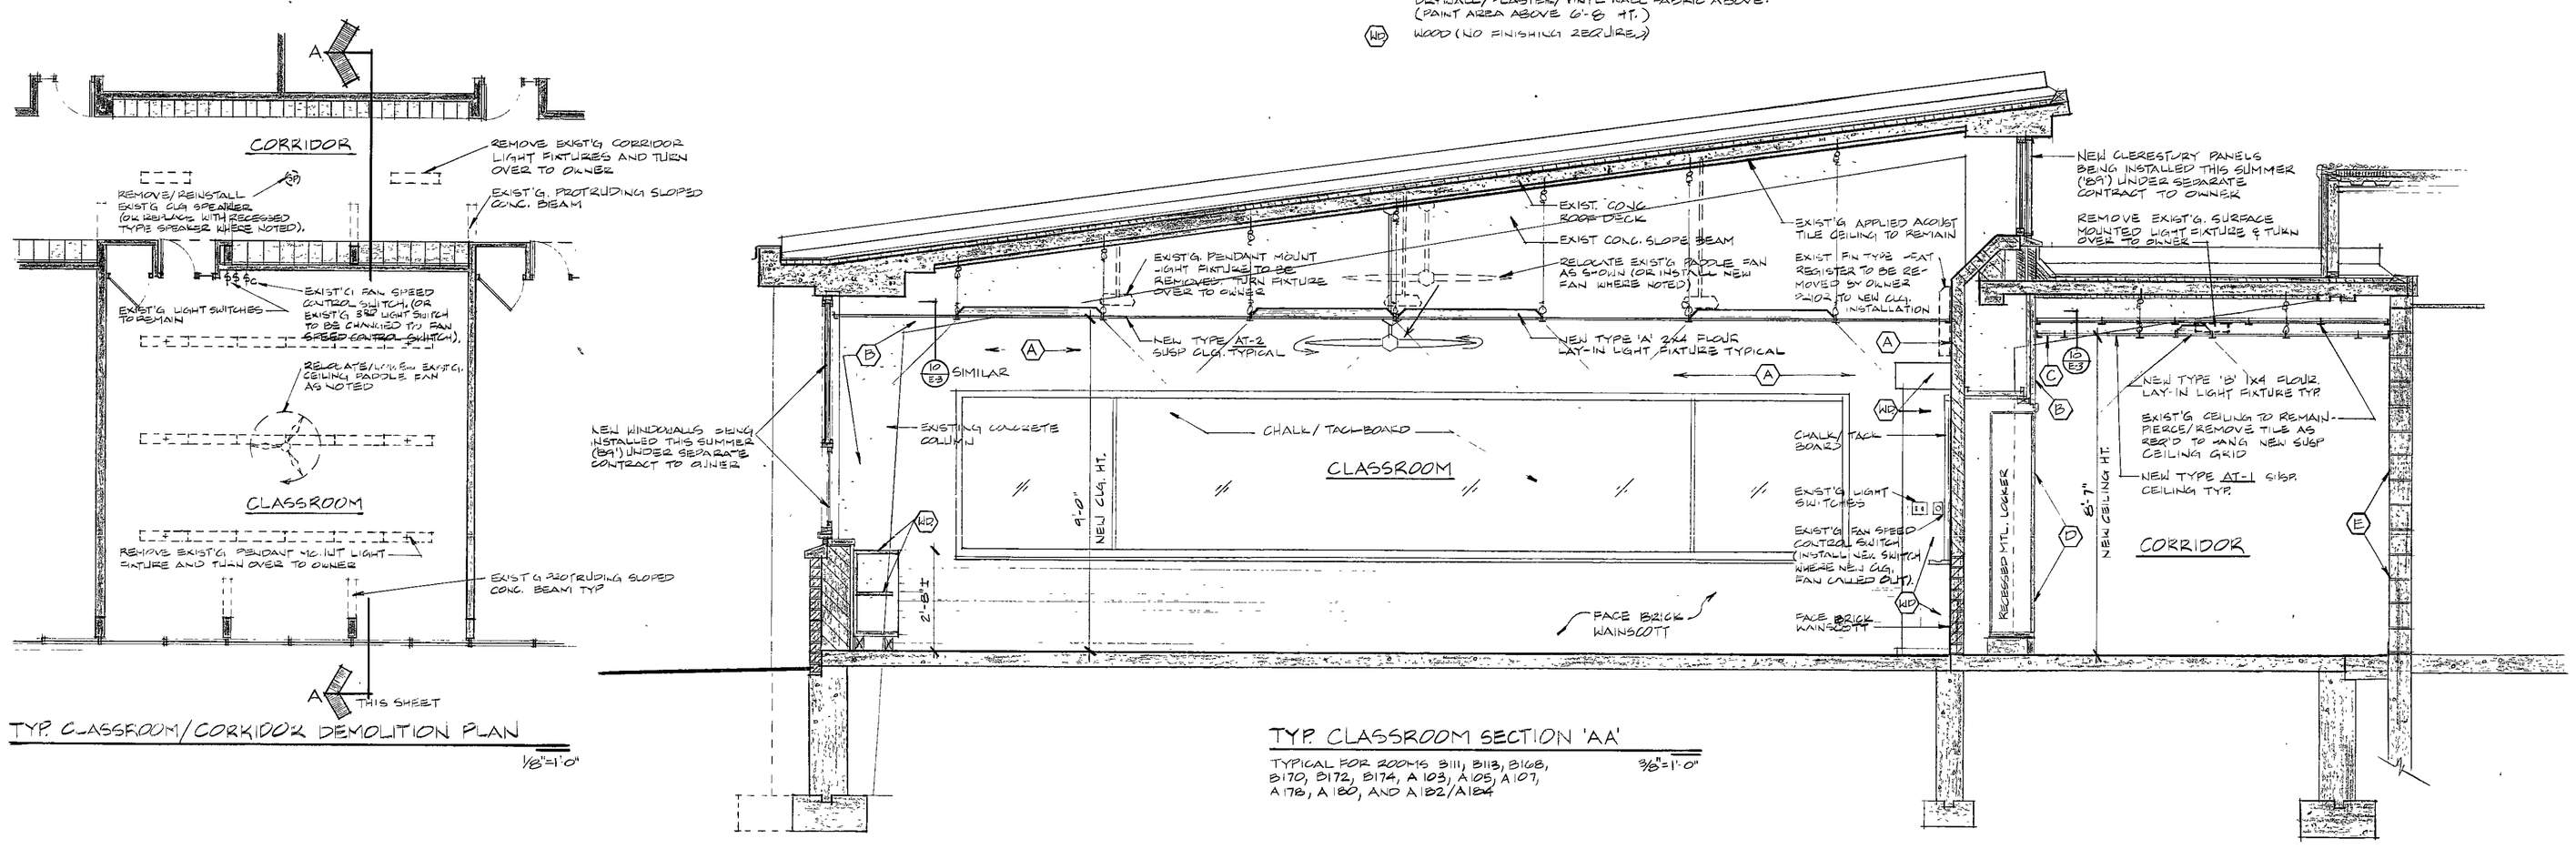

TYP. CLASSROOM/CORRIDOR DEMOLITION PLAN 1/8"=1'-0"

TYP. CLASSROOM SECTION 'AA' 3/8"=1'-0"

TYPICAL FOR ROOMS B111, B118, B108, B170, B172, B174, A103, A105, A107, A178, A180, AND A182/A184

REVISIONS	BY

CEILING/LIGHTING SCHEDULES AND DETAILS

SUMMER 1989 INTERIOR RENOVATION PROJECTS
DUNELAND SCHOOL CORPORATION
chesterton, indiana
chesterton, indiana

gerometta & kinel architects, inc.

DATE	FEB 13, 1989
SCALE	AS NOTED
DRAWN	R.B., J.J.K.
JOB	8901 C
SHEET	E-3
OF 9	SHEETS

98-E-03