


CHS RESTROOM DEMOLITION PLAN
1/4"=1'-0"




CHS RESTROOM IMPROVEMENT PLAN
1/4"=1'-0"

**CHS**

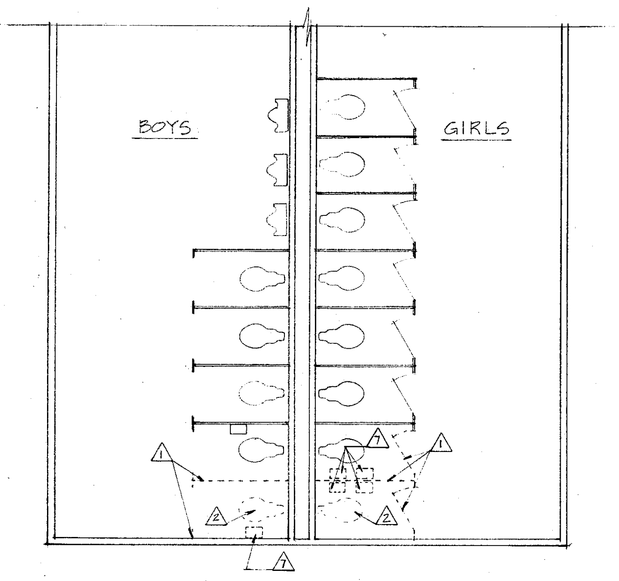


WMS RESTROOM DEMOLITION PLAN
1/4"=1'-0"

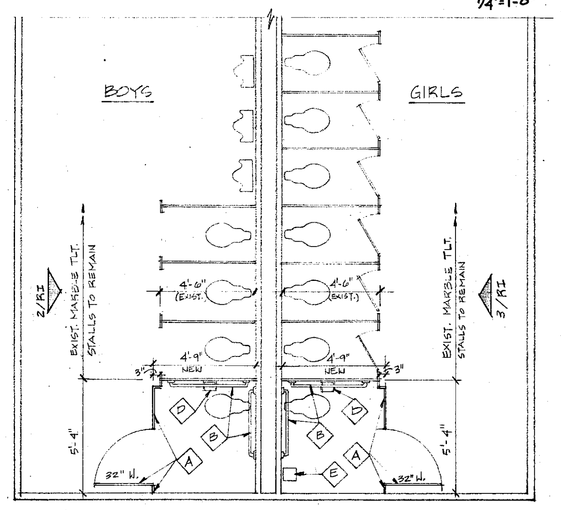


WMS RESTROOM IMPROVEMENT PLAN
1/4"=1'-0"

**WMS**

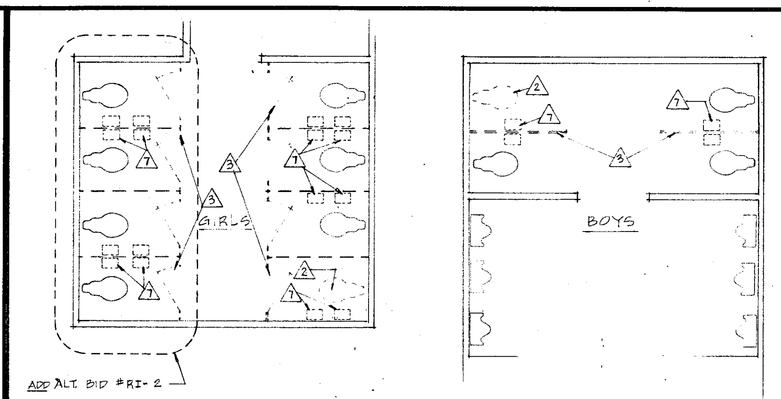DIMENSIONS SHOWN ON PLANS ARE GIVEN TO ASSIST BIDDERS IN PREPARING THEIR RESTROOM IMPROVEMENT PROPOSALS. DIMENSIONS MAY VARY SOMEWHAT WHEN CHECKED IN THE FIELD AND SHOULD BE REGARDED AS ONLY APPROXIMATE. IT REMAINS THE CONTRACTOR'S RESPONSIBILITY TO VISIT THE PROJECT AND ASCERTAIN ACTUAL EXISTING CONDITIONS AND DIMENSIONS TO HIS OWN SATISFACTION PRIOR TO SUBMITTING HIS BID PROPOSAL!!!

SEE ACCOMPANYING DUNELAND SCHOOL CORP. SUMMER 1990 RENOVATION PROJECTS DETAIL BOOKLET, SECTION 'RI' FOR RESTROOM IMPROVEMENTS DETAILS AND SECTIONS.

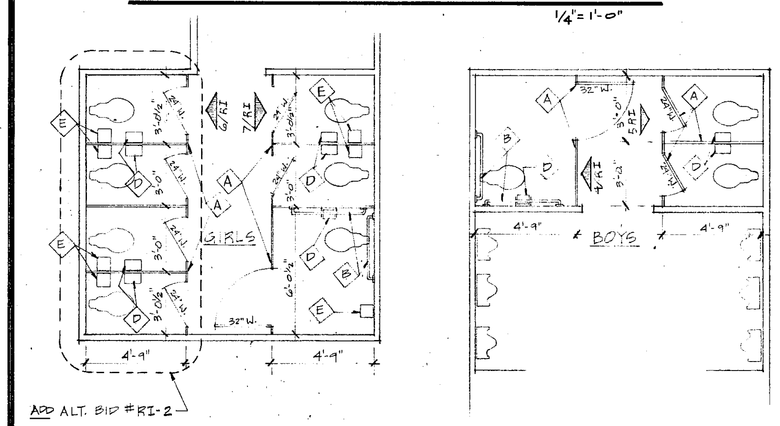


YES RESTROOM DEMOLITION PLAN
1/4"=1'-0"




YES RESTROOM IMPROVEMENT PLAN
1/4"=1'-0"

**YES**

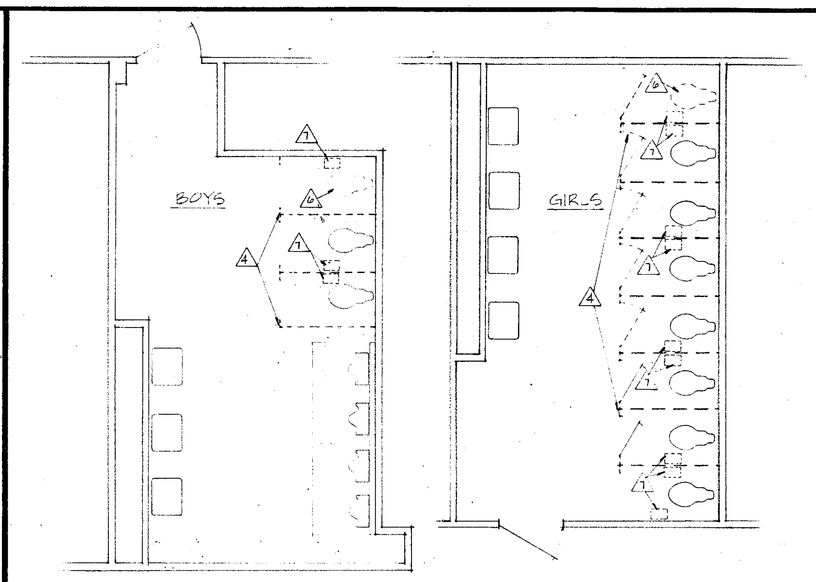


CHESTERTON HIGH SCHOOL (CHS)

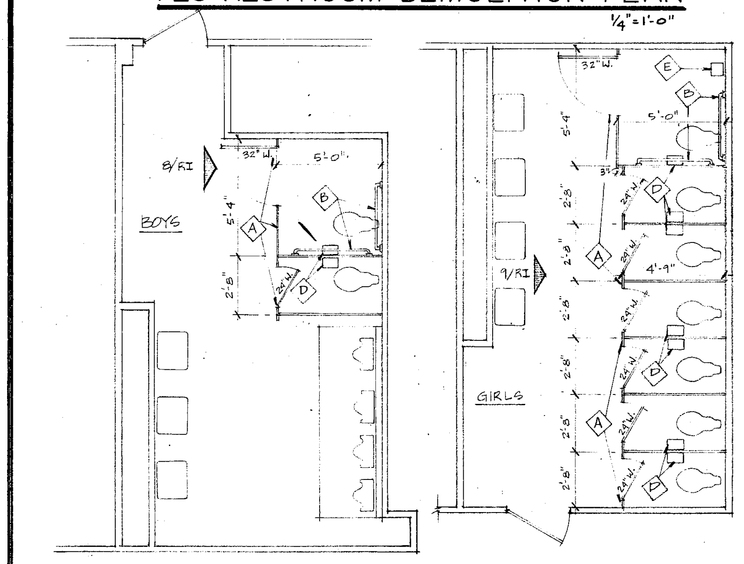


LIBERTY ELEMENTARY SCHOOL (LES)

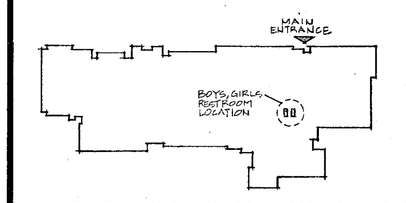


WESTCHESTER MIDDLE SCHOOL (WMS)

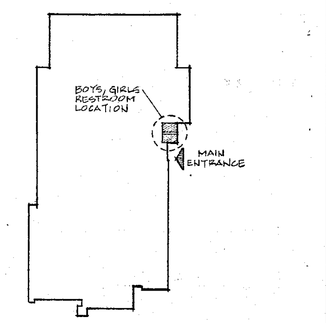


YOST ELEMENTARY SCHOOL (YES)

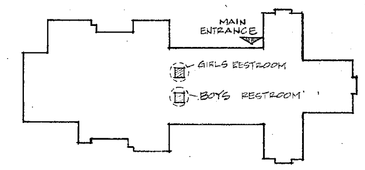


BRUMMITT ELEMENTARY SCHOOL (BrES)

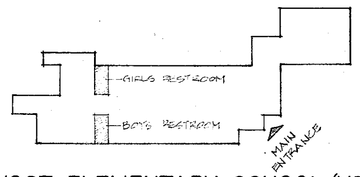


LIBERTY MIDDLE SCHOOL (LMS)

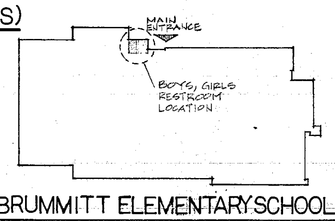


BAILLEY ELEMENTARY SCHOOL (BaES)

## RESTROOM IMPROVEMENT KEY PLANS

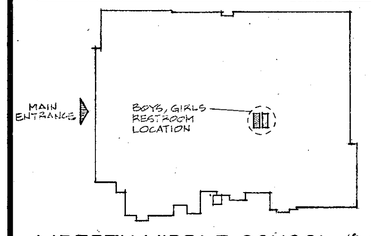(SEE LOCATION PLAN ON TITLE SHEET FOR LOCATION MAP AND SCHOOL STREET ADDRESS) NO SCALE

NORTH

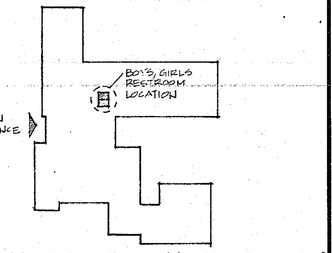**RESTROOM IMPROVEMENTS LIST OF NOTES**

**DEMOLITION NOTES**

1. REMOVE EXISTING 5'-10½" HT. MARBLE FLOOR-SUPPORTED TOILET PARTITION PANELS, DOORS AND PILASTERS AS SHOWN. PATCH HOLES IN WALL, FLOOR.
2. REMOVE EXISTING WALL-HUNG FLUSH VALVE WATERCLOSET FIXTURE, CAP WASTE AND COLD WATER LINES FLUSH WITH WALL AND INSTALL S.S. OR CHROME-PLATED COVER PLATES.
3. REMOVE EXISTING 5'-10½" HT. METAL CANTILEVERED WALL-SUPORTED TOILET PARTITION PANELS AND DOORS AS SHOWN. PATCH HOLES IN WALL.
4. REMOVE EXISTING 4'-6" HT. MARBLE FLOOR-SUPPORTED TOILET PARTITION PANELS, DOORS AND PILASTERS AS SHOWN. PATCH HOLES IN WALL, FLOOR.
5. REMOVE EXISTING 5'-10½" HT. METAL OVERHEAD-BRACED TOILET PARTITION PANELS, DOORS AND PILASTERS AS SHOWN. PATCH HOLES IN WALL, FLOOR.
6. REMOVE EXISTING 5'-10½" HT. METAL OVERHEAD-BRACED TOILET PARTITION PANELS, DOORS AND PILASTERS AS SHOWN. PATCH HOLES IN WALL, FLOOR.
7. REMOVE EXISTING FLOOR-MOUNT FLUSH VALVE WATERCLOSET FIXTURE, CAP WASTE AND COLD WATER LINES FLUSH WITH FLOOR/WALL AND INSTALL S.S. OR CHROME-PLATED COVER PLATES.
8. REMOVE & SALVAGE FOR REUSE, EXISTING TOILET TISSUE DISPENSERS AND FEMININE NAPKIN DISPOSAL UNITS.

**NEW INSTALLATION NOTES**

A. INSTALL NEW METAL OVERHEAD-BRACED TOILET PARTITION PANELS, DOORS AND PILASTERS AS SHOWN. PROVIDE BACKING IN PARTITIONS WHERE REQUIRED FOR GRAB BARS, TOILET TISSUE DISPENSERS AND FEMININE NAPKIN DISPOSAL UNITS WHERE INDICATED/REQUIRED.

B. INSTALL NEW 1½" DIA. S.S. GRAB BARS AS SHOWN. (1 GRAB BAR @ 36" LONG; 1 GRAB BAR @ 42" LONG)

C. INSTALL NEW 1½" DIA. S.S. GRAB BARS AS SHOWN (2 GRAB BARS @ 42" LONG EA.)

D. REINSTALL EXISTING SALVAGED SURFACE-MOUNT TOILET TISSUE DISPENSER.

E. REINSTALL EXISTING SALVAGED SURFACE-MOUNT FEMININE NAPKIN DISPOSAL UNIT.

F. INSTALL NEW 24"W METAL OVERHEAD-BRACED URINAL SCREEN AS SHOWN.

G. INSTALL NEW "HIGH-LIFT" TOILET SEAT.




LMS RESTROOM DEMOLITION PLAN
1/4"=1'-0"




LMS RESTROOM IMPROVEMENT PLAN
1/4"=1'-0"

**LMS**

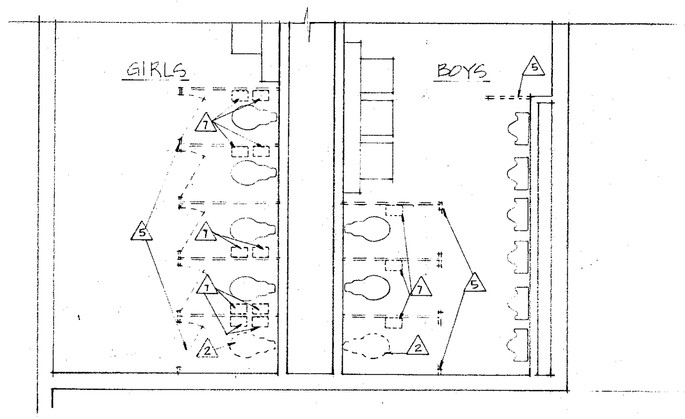


LES RESTROOM DEMOLITION PLAN
1/4"=1'-0"

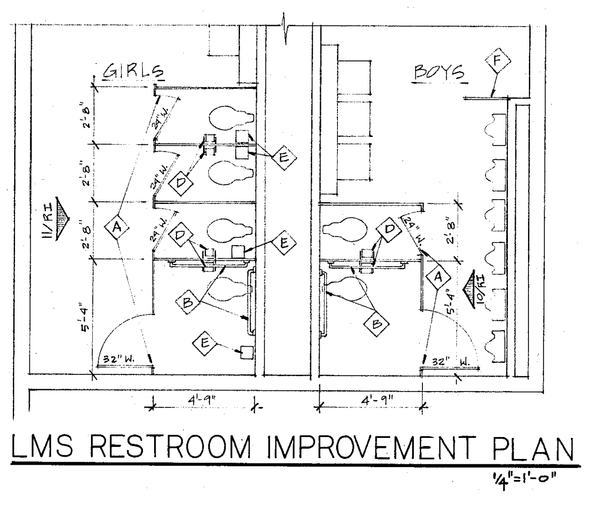


LES RESTROOM IMPROVEMENT PLAN
1/4"=1'-0"

**LES**

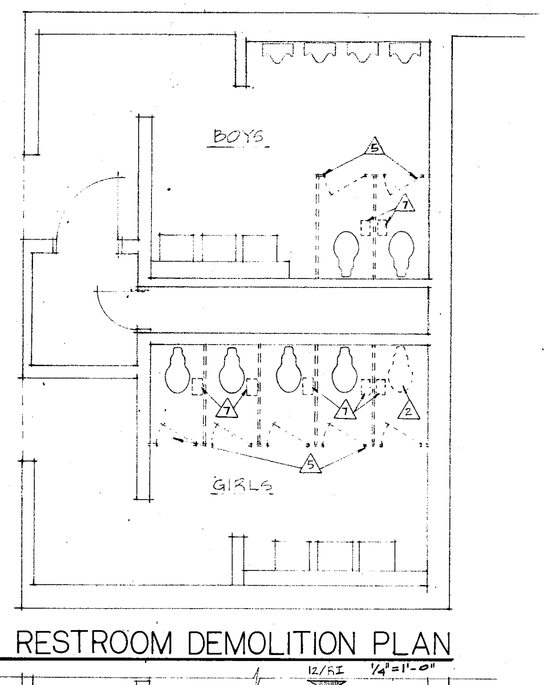


BrES RESTROOM DEMOLITION PLAN
1/4"=1'-0"

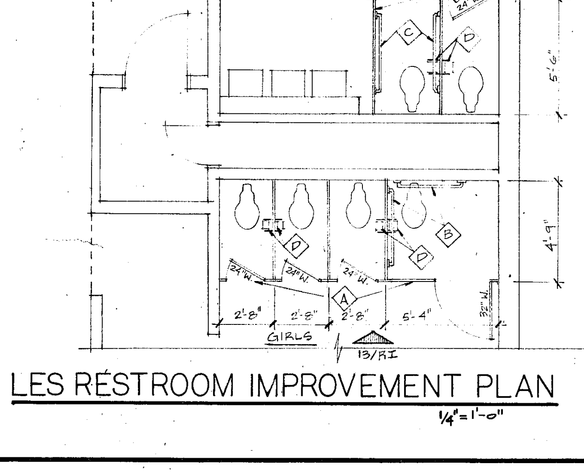


BrES RESTROOM IMPROVEMENT PLAN
1/4"=1'-0"

**BrES**

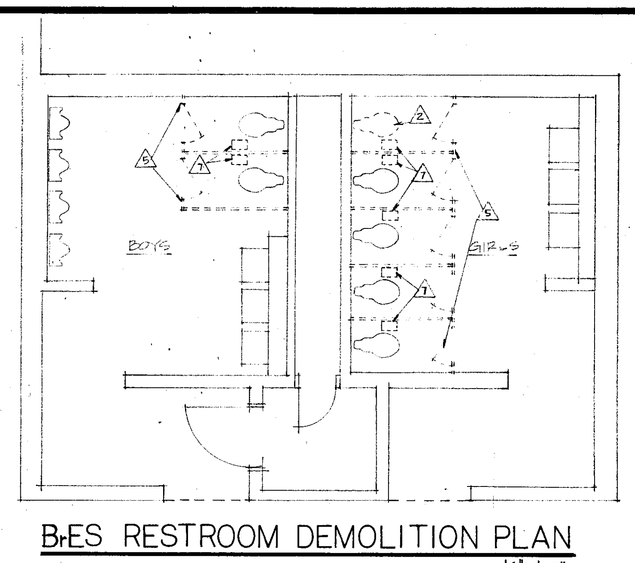


BaES RESTROOM DEMOLITION PLAN
1/4"=1'-0"

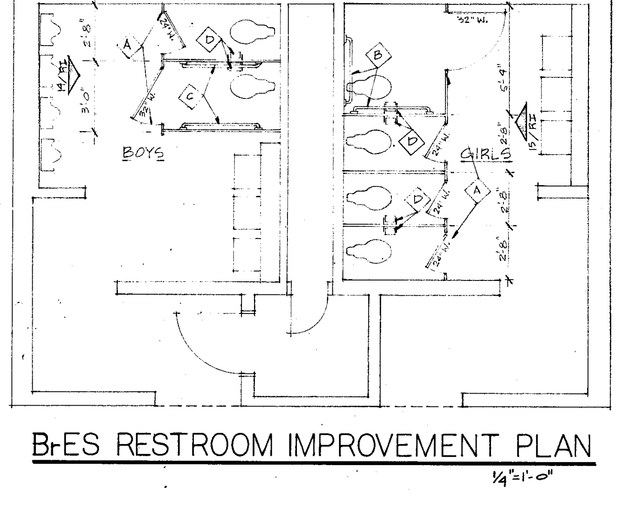


BaES RESTROOM IMPROVEMENT PLAN
1/4"=1'-0"

**BaES**

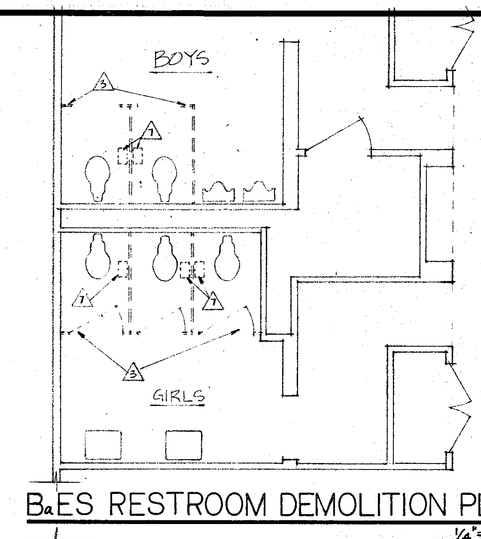90-MIR-02

| REVISIONS | BY |
|---|---|
| | |

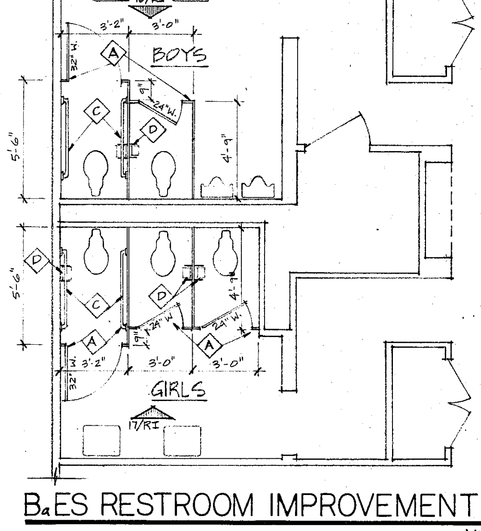ROBERT M. GERCHESTER No. 2626 STATE OF INDIANA

DANIEL J. KINEL No. 3147 STATE OF INDIANA

RESTROOM PARTITIONS/GRAB BAR IMPROVEMENTS
SUMMER 1990 INTERIOR RENOVATION PROJECTS
DUNELAND SCHOOL CORPORATION chesterton, indiana
geiometta & kinel architects, inc. chesterton, indiana

| | |
|---|---|
| DATE | FEB. 14, '90 |
| SCALE | AS NOTED |
| DRAWN | R. B. |
| JOB | 9001 |
| SHEET | A-1 |
| OF | 11 SHEETS |

RESTROOM IMPROVEMENTS

DATAPRINT CORP. 700 SO. CLAREMONT ST., SAN MATEO, CA. 94401
STOCKDRAFTING FORM NO. 101-56