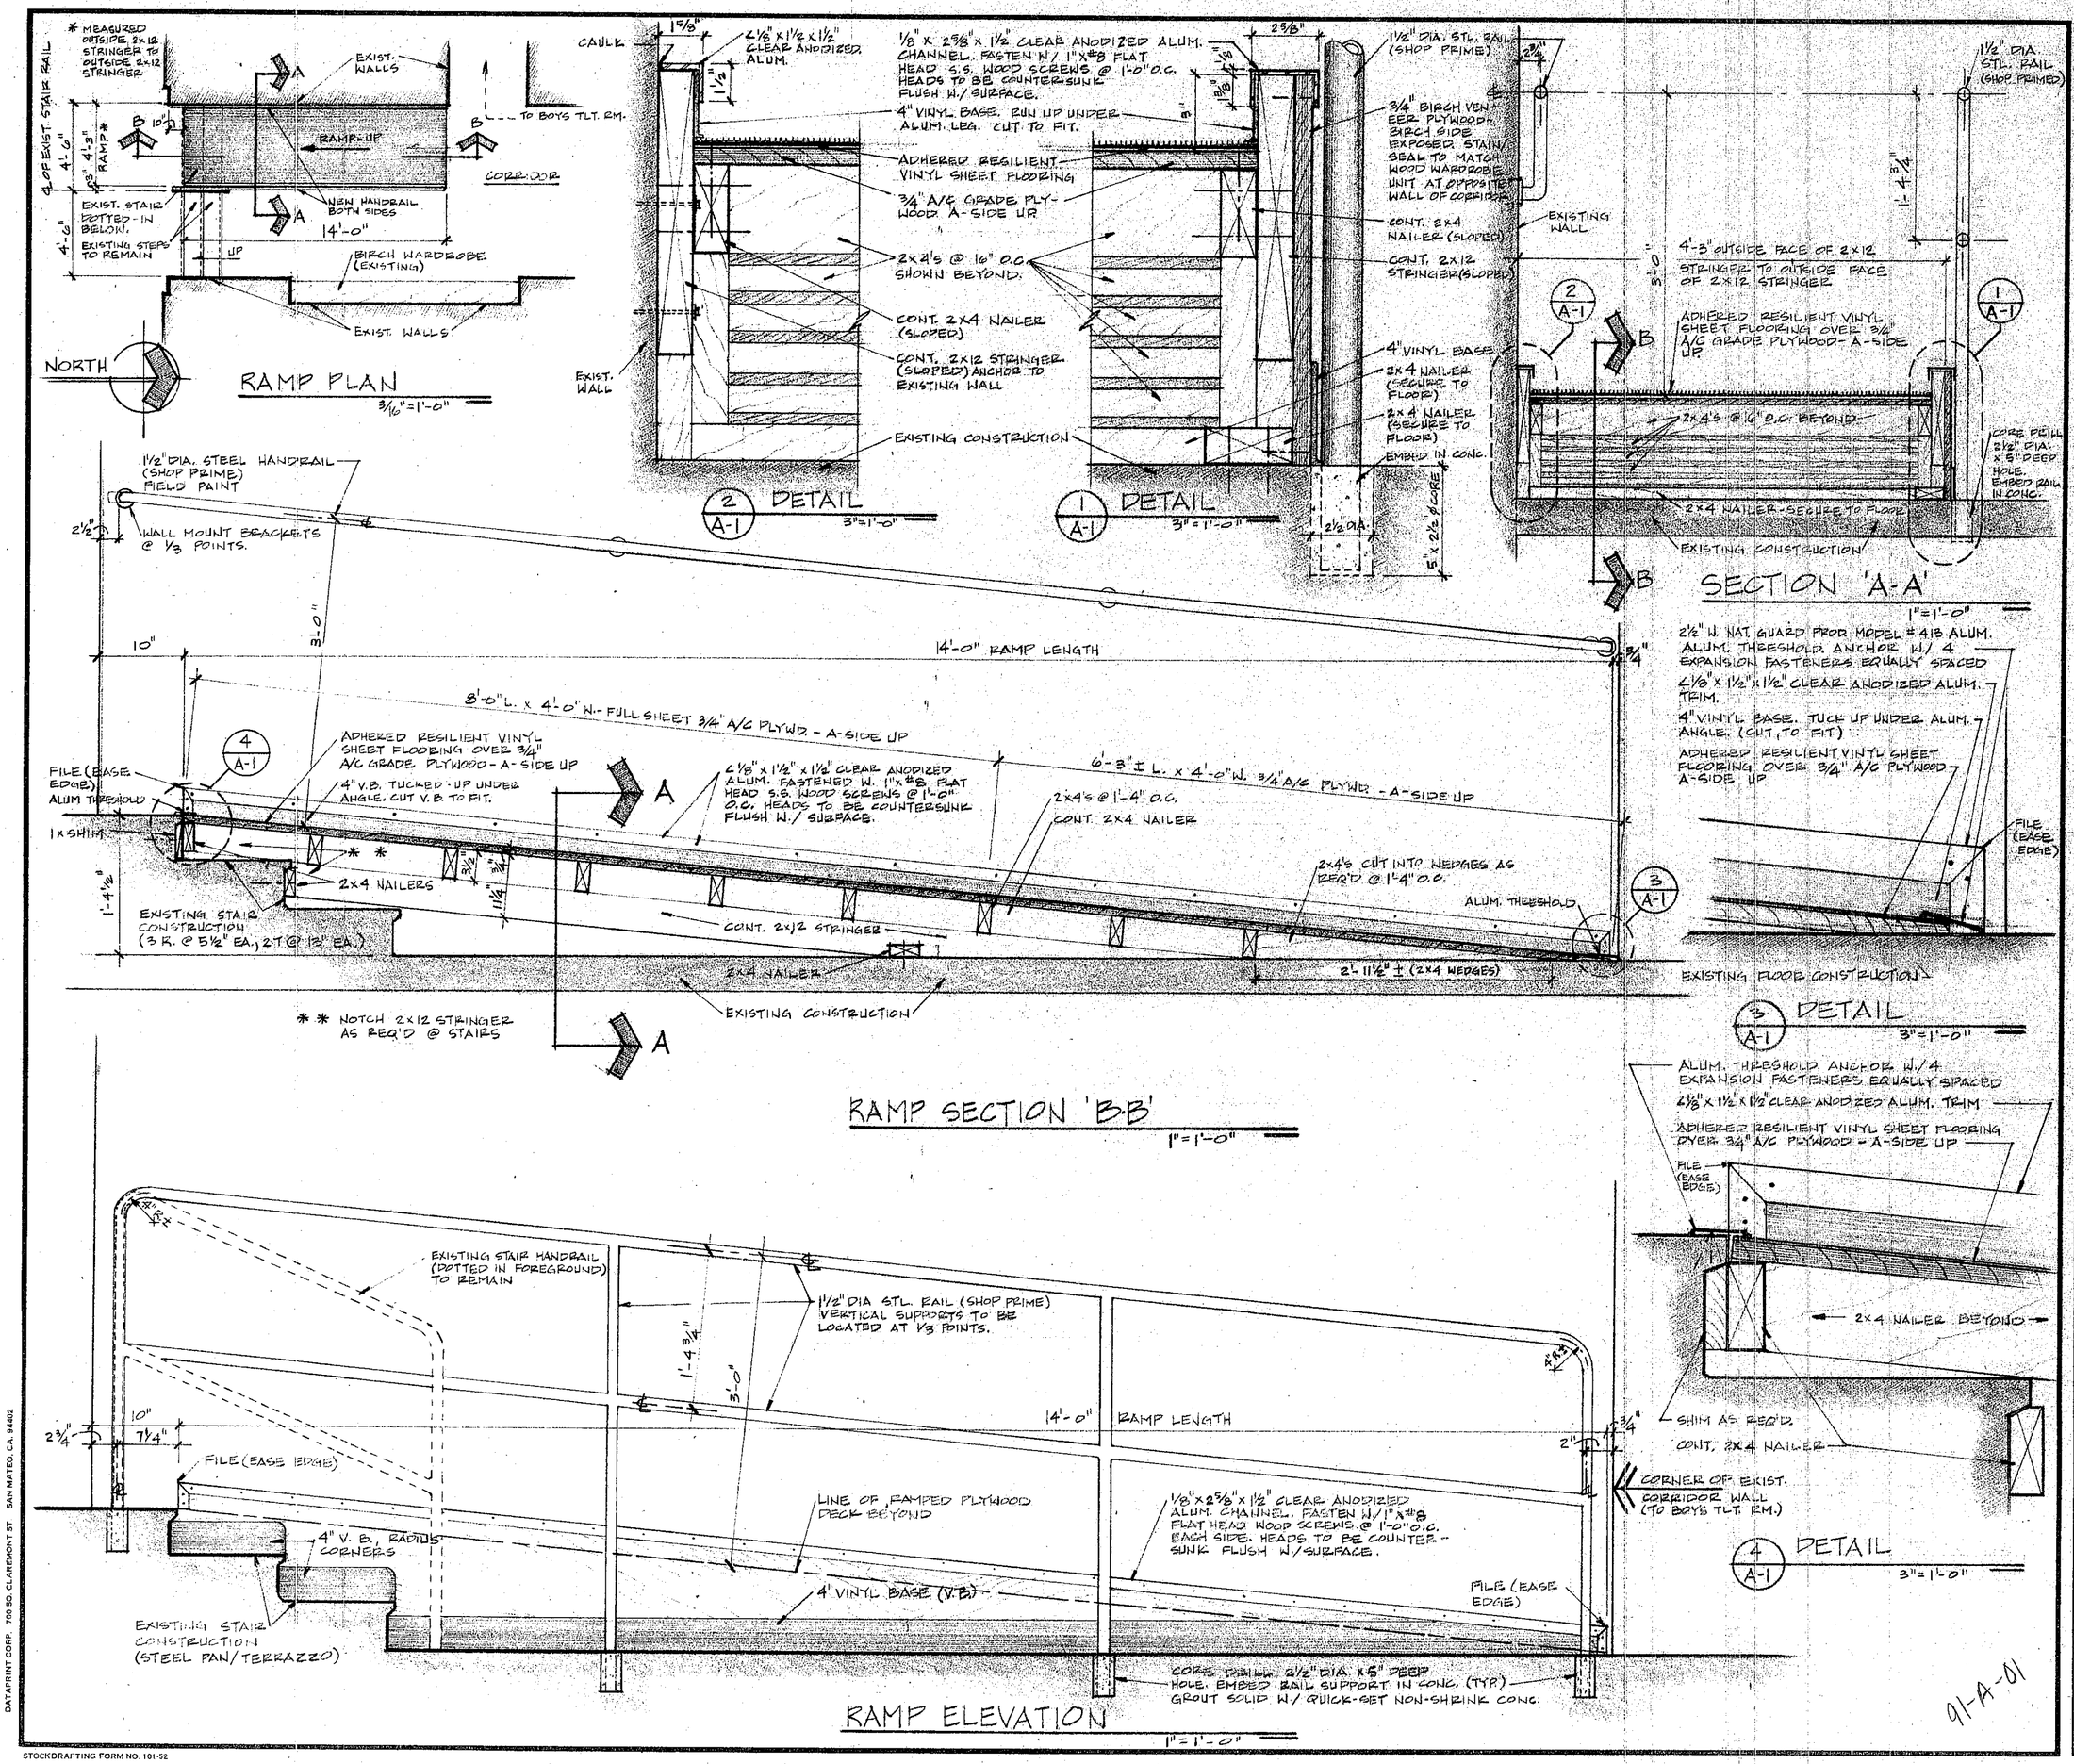

REVISIONS	BY

YOST ELEMENTARY SCHOOL

NEW RAMP AT KINDERGARTEN AREA CORRIDOR STAIR

GEROMETTA & KINEL ARCHITECTS INC. CHESTERTON, IN.

DATE	2/15/91
SCALE	AS NOTED
DRAWN	R.B.
JOB	9107
SHEET	A-1
OF	1 SHEETS

DATAPRINT CORP. 700 SO. CLAREMONT ST. SAN MATEO, CA. 94402
STOCKDRAFTING FORM NO. 101-52