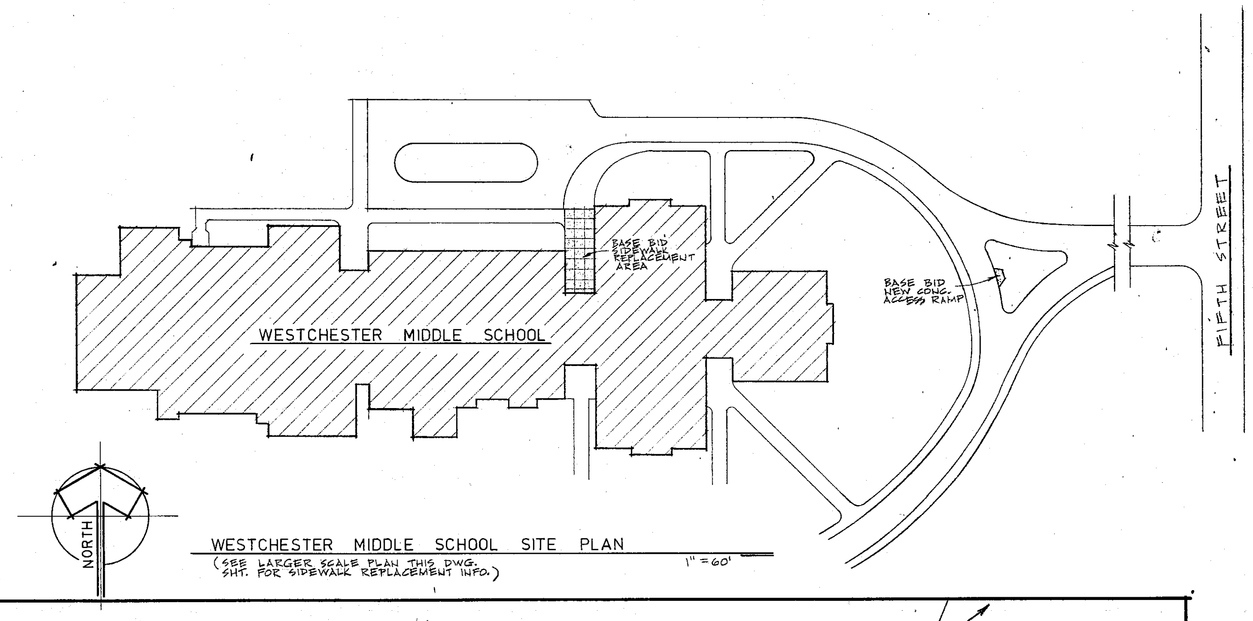

WESTCHESTER MIDDLE SCHOOL SITE PLAN
(SEE LARGER SCALE PLAN THIS DWG. SHT. FOR SIDEWALK REPLACEMENT INFO.)
1" = 60'

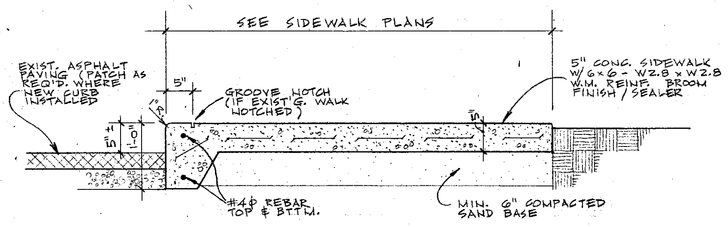

1 / SI-1 WALK / CURB DTL.
3/4" = 1'-0"

NOTE:
NEW SIDEWALK IS DESIGNED FOR HEAVY-DUTY LOADINGS IMPOSED IN WINTER BY SNOW PLOW DUMP TRUCKS USED TO CLEAR SIDEWALKS OF SNOW.

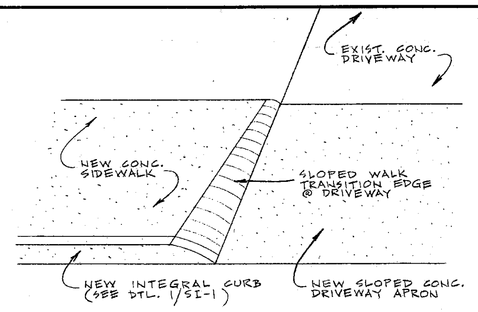

2 / SI-1 DRIVEWAY ENTRANCE
NO SCALE

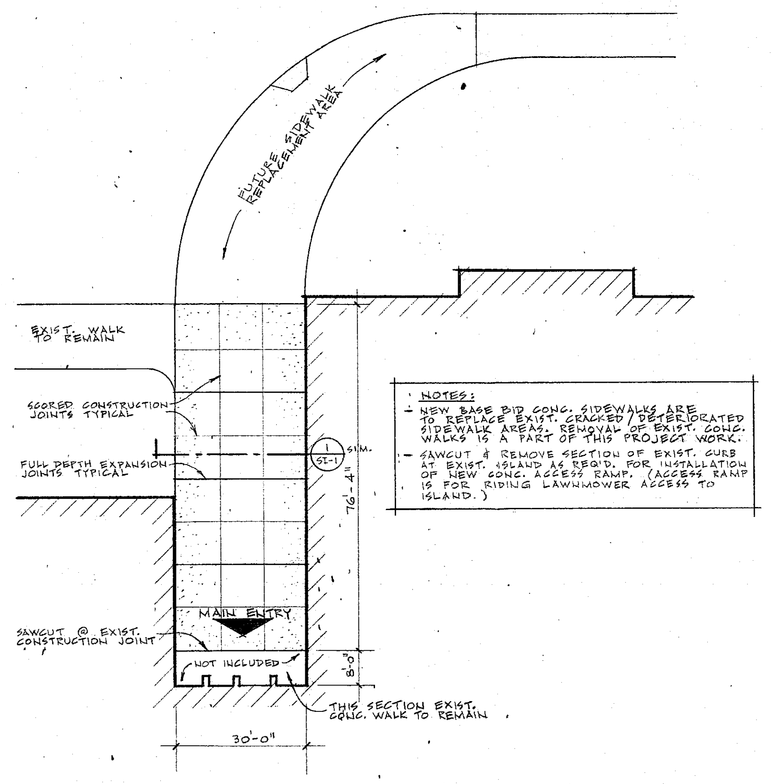

NOTES:
- NEW BASE BID CONC. SIDEWALKS ARE TO REPLACE EXIST. CRACKED / DETERIORATED SIDEWALK AREAS. REMOVAL OF EXIST. CONC. WALKS IS A PART OF THIS PROJECT WORK.
- SAWCUT & REMOVE SECTION OF EXIST. CURB AT EXIST. ISLAND AS REQ'D. FOR INSTALLATION OF NEW CONC. ACCESS RAMP. (ACCESS RAMP IS FOR RIDING LAWNMOWER ACCESS TO ISLAND.)

WESTCHESTER MIDDLE SCHOOL SIDEWALK REPLACEMENT
1" = 20'

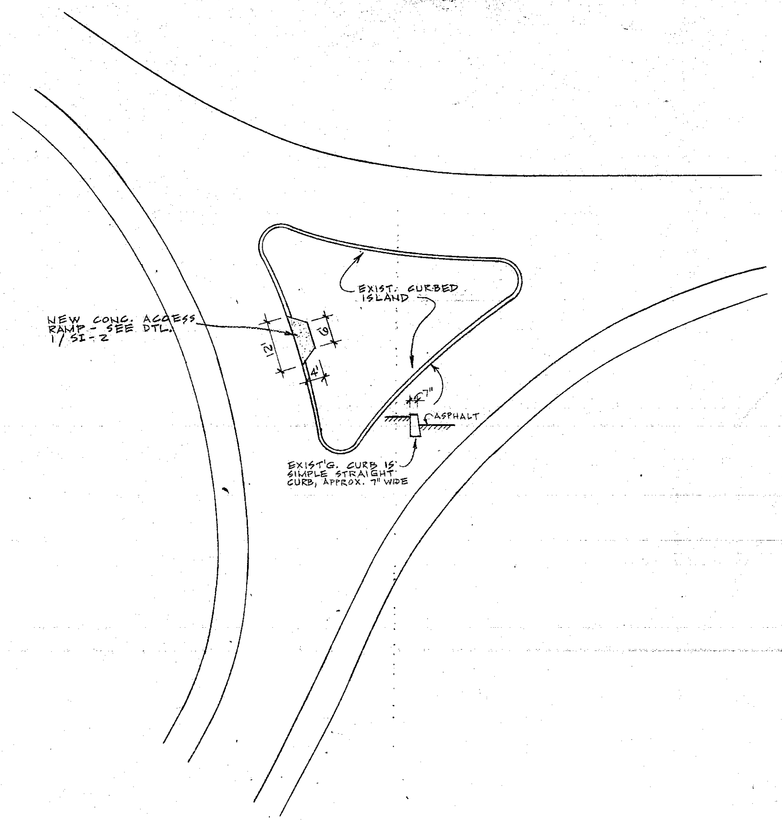

WESTCHESTER MIDDLE SCHOOL ACCESS RAMP PLAN
1" = 20'

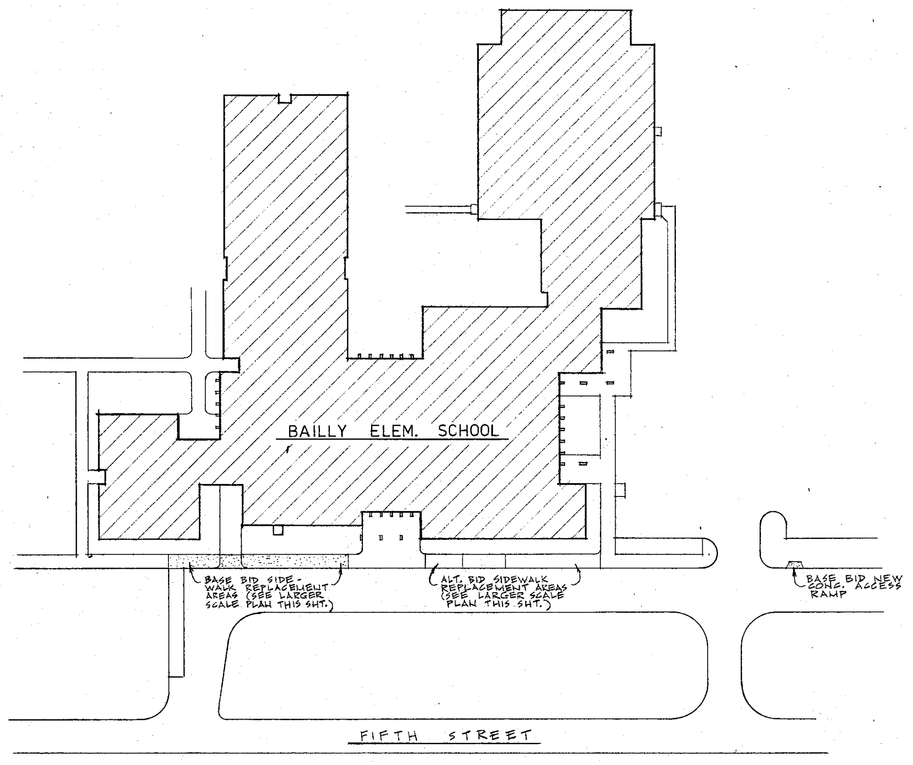

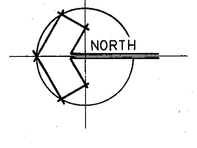

BAILLY ELEM. SITE PLAN
(SEE LARGER SCALE PLAN THIS DWG. SHT. FOR SIDEWALK REPLACEMENT INFO.)
1" = 60'

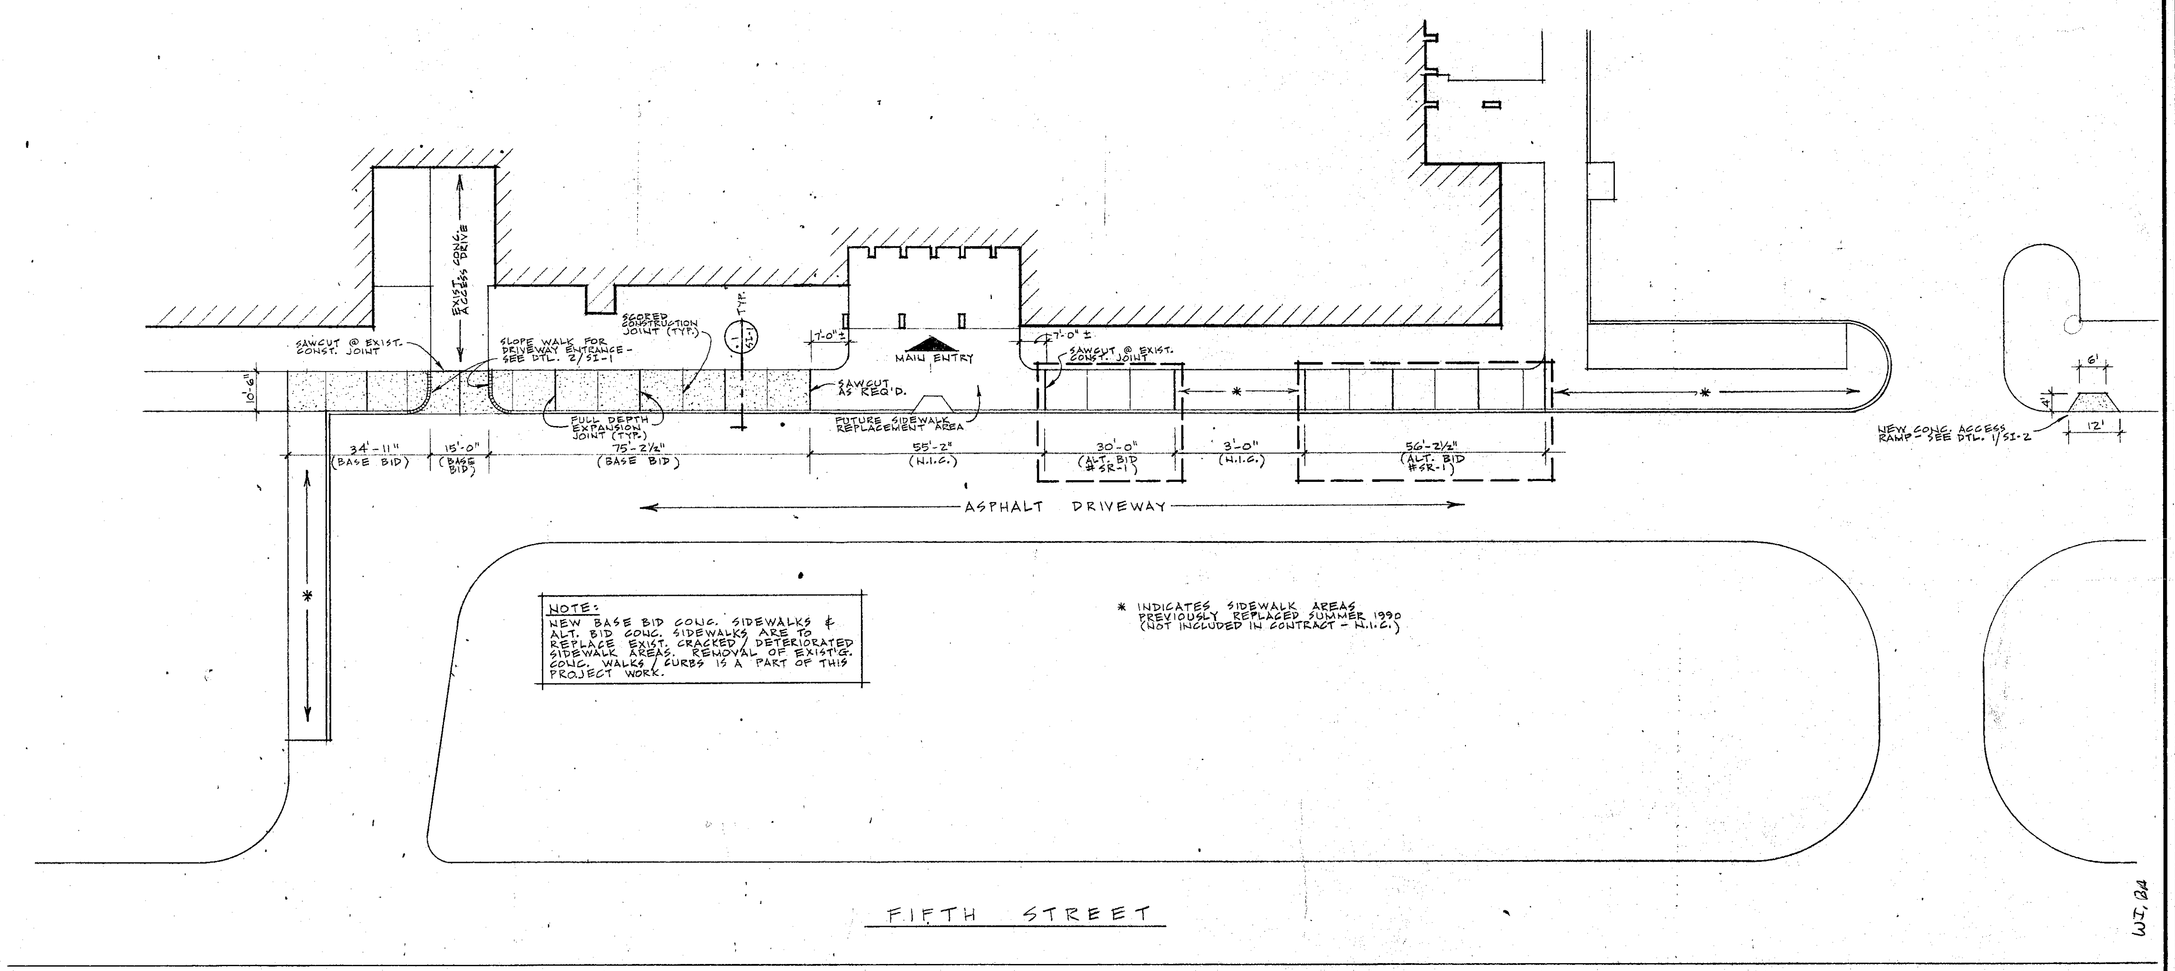

NOTE:
NEW BASE BID CONC. SIDEWALKS & ALT. BID CONC. SIDEWALKS ARE TO REPLACE EXIST. CRACKED / DETERIORATED SIDEWALK AREAS. REMOVAL OF EXIST'G. CONC. WALKS / CURBS IS A PART OF THIS PROJECT WORK.

* INDICATES SIDEWALK AREAS PREVIOUSLY REPLACED SUMMER 1990 (NOT INCLUDED IN CONTRACT - N.I.C.)

FIFTH STREET

BAILLY ELEM. SIDEWALK REPLACEMENT PLAN
1" = 20'

WJ, Da

91-MR-66

REVISIONS	BY

BGES / WMS SIDEWALK RENOVATION PLANS

SUMMER 1991 INTERIOR RENOVATION PROJECTS
DUNELAND SCHOOL CORPORATION chesterton, indiana

geometka & kinel architects, inc. chesterton, indiana

DATE	2/15/91.
SCALE	AS NOTED
DRAWN	TLA
JOB	9107
SHEET	SI-1 OF 15 SHEETS

SITE IMPROVEMENTS

DATAPRINT CORP. 700 SO. CLAREMONT ST. SAN MATEO, CA 94402
STOCKDRAFTING FORM NO. 101-58