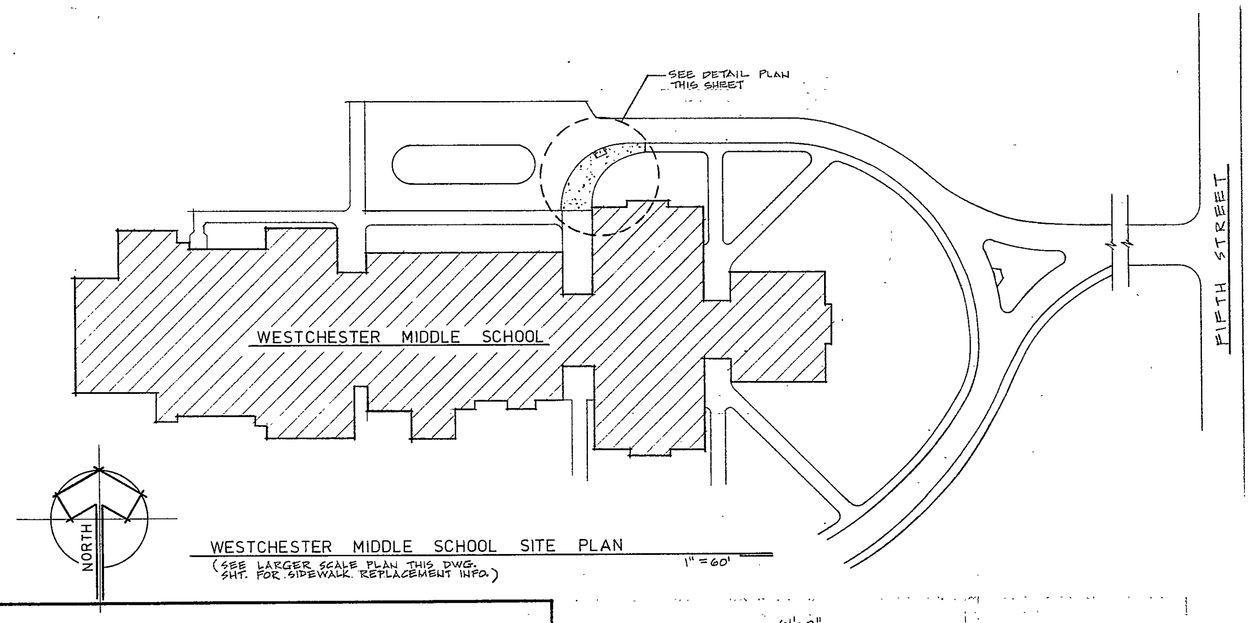

WESTCHESTER MIDDLE SCHOOL SITE PLAN
(SEE LARGER SCALE PLAN THIS DWG. SHT. FOR SIDEWALK REPLACEMENT INFO.)
1" = 60'

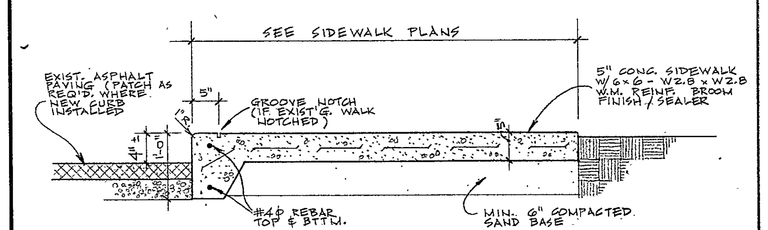

1 / SI-1 WALK / CURB DTL.
3/4" = 1'-0"

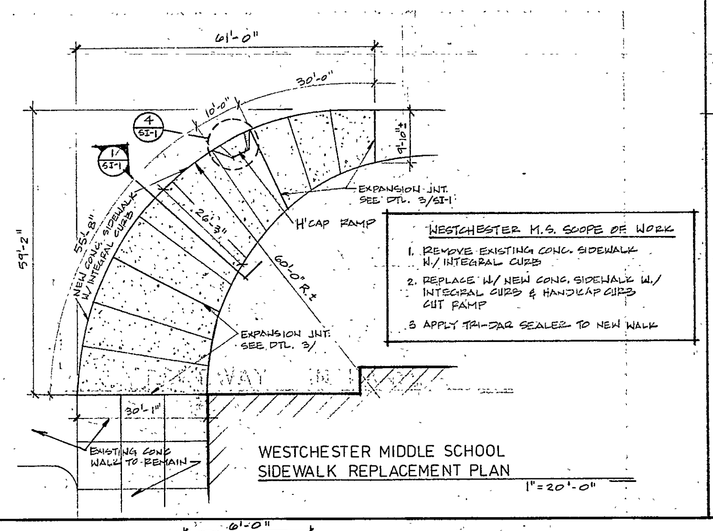

WESTCHESTER MIDDLE SCHOOL
SIDEWALK REPLACEMENT PLAN
1" = 20'-0"

WESTCHESTER M.S. SCOPE OF WORK

1. REMOVE EXISTING CONC. SIDEWALK W/ INTEGRAL CURB
2. REPLACE W/ NEW CONC. SIDEWALK W/ INTEGRAL CURB & HANDICAP CURB CUT RAMP
3. APPLY TRI-DAG SEALER TO NEW WALK

2 / SI-1 CONSTRUCTION JOINT DTL.
1" = 1'-0"

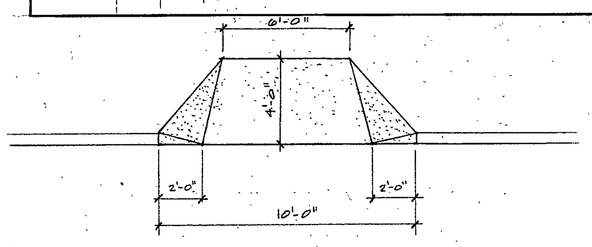

4 / SI-1 HANDICAP RAMP DETAIL
(TYPICAL FOR NEW RAMPS @ BaES & WMS)
NO SCALE

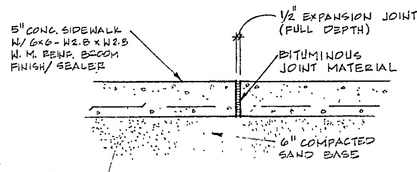

3 / SI-1 EXPANSION JOINT DTL.
(30'-0" O.C. MAX.)
1" = 1'-0"

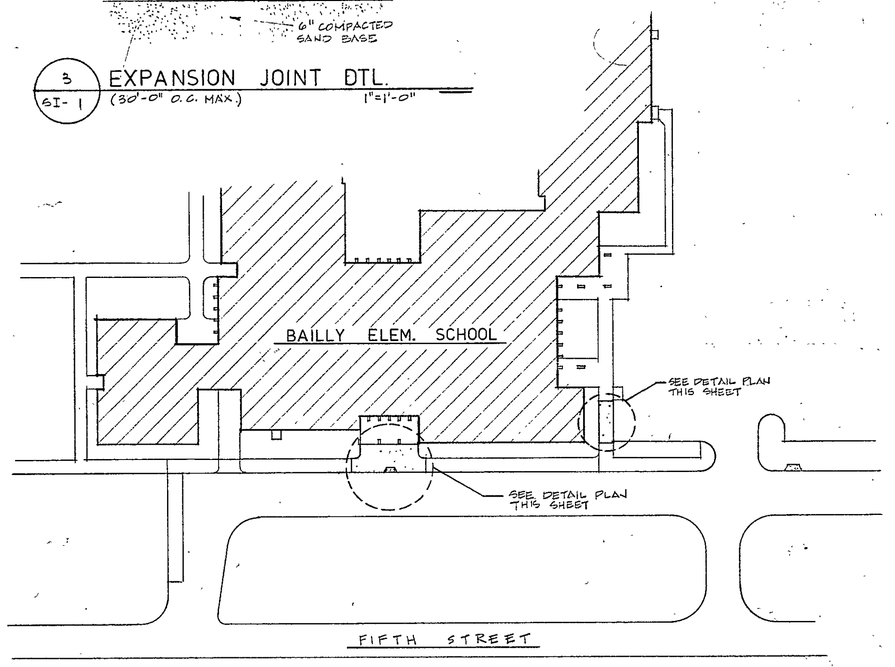

BAILLY ELEM. SITE PLAN
(SEE LARGER SCALE PLAN THIS DWG. SHT. FOR SIDEWALK REPLACEMENT INFO.)
1" = 60'

JACKSON ELEM. SCOPE OF WORK

1. SAWCUT THRU EXISTING 19 5/8" BRICK PAVERS/ 4" CONC. SLAB AND REMOVE PAVERS & SLAB BETWEEN SAWCUT & EXIST'G. CONC. CURB.
2. REPLACE W/ NEW CONC SIDEWALK W/ HANDICAP RAMPS FORMED AT EXISTING CURB CUTS
3. PATCH EXISTING BRICK PAVERS ADJACENT TO NEW SIDEWALK AREAS IF DISTURBED OR DAMAGED DURING WORK. (SALVAGE SOME PAVERS FOR THIS PURPOSE DURING DEMOLITION WORK).
4. APPLY TRI-DAG SEALER TO NEW WALKS

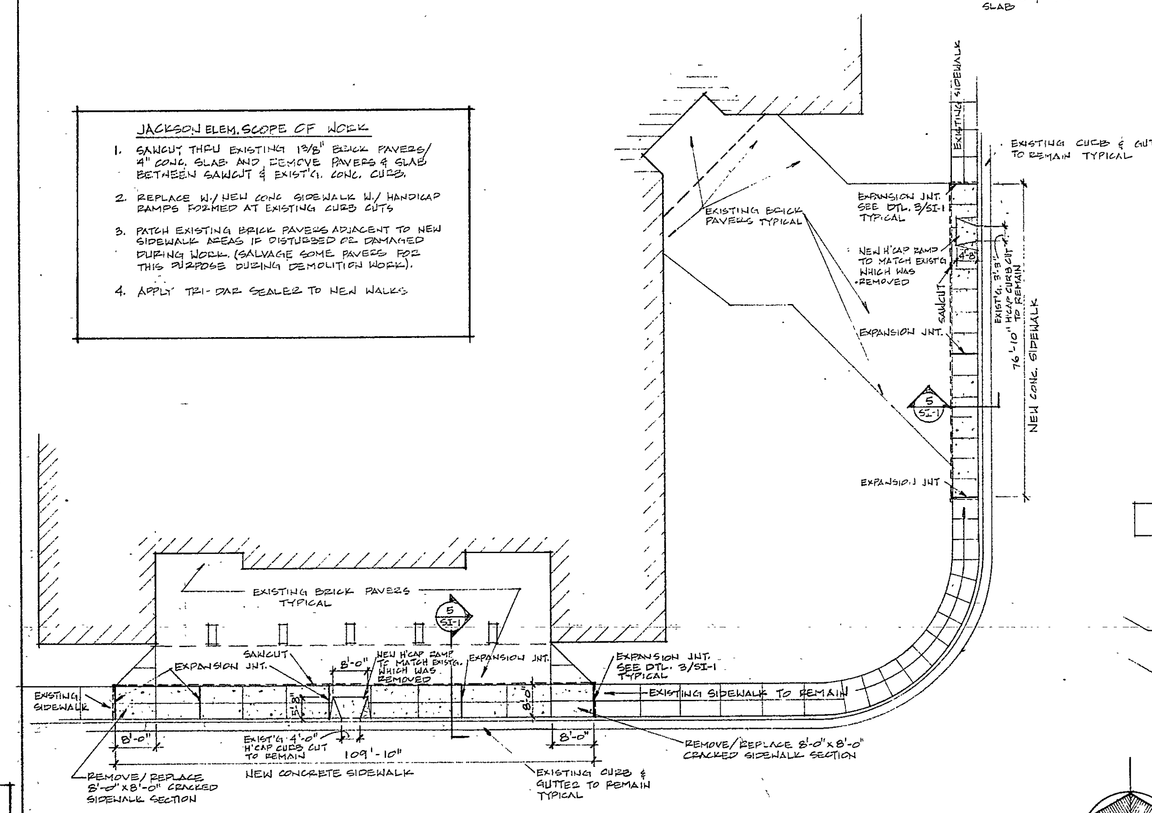

JACKSON ELEMENTARY SCHOOL SIDEWALK REPLACEMENT PLAN
1" = 20'-0"

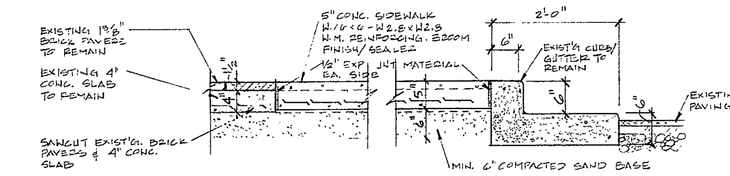

5 / SI-1 SIDEWALK DETAIL
3/4" = 1'-0"

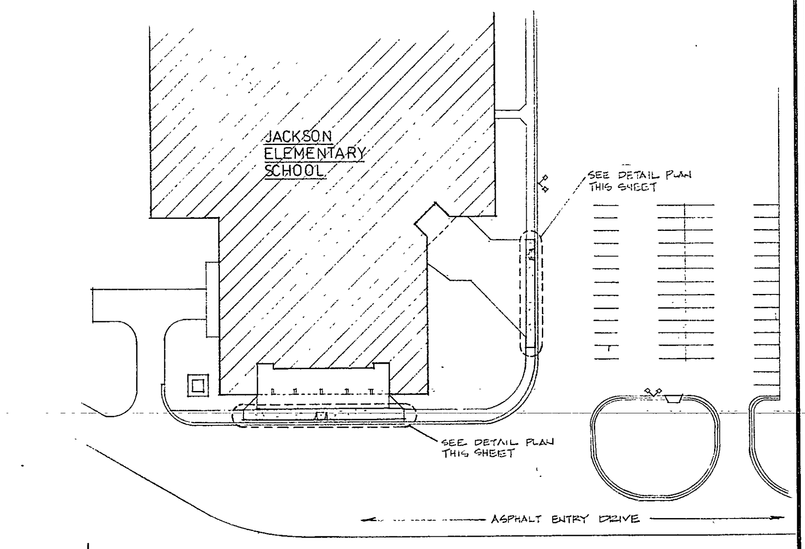

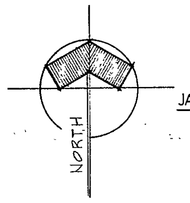

JACKSON ELEMENTARY SCHOOL PARTIAL SITE PLAN
1" = 60'-0"

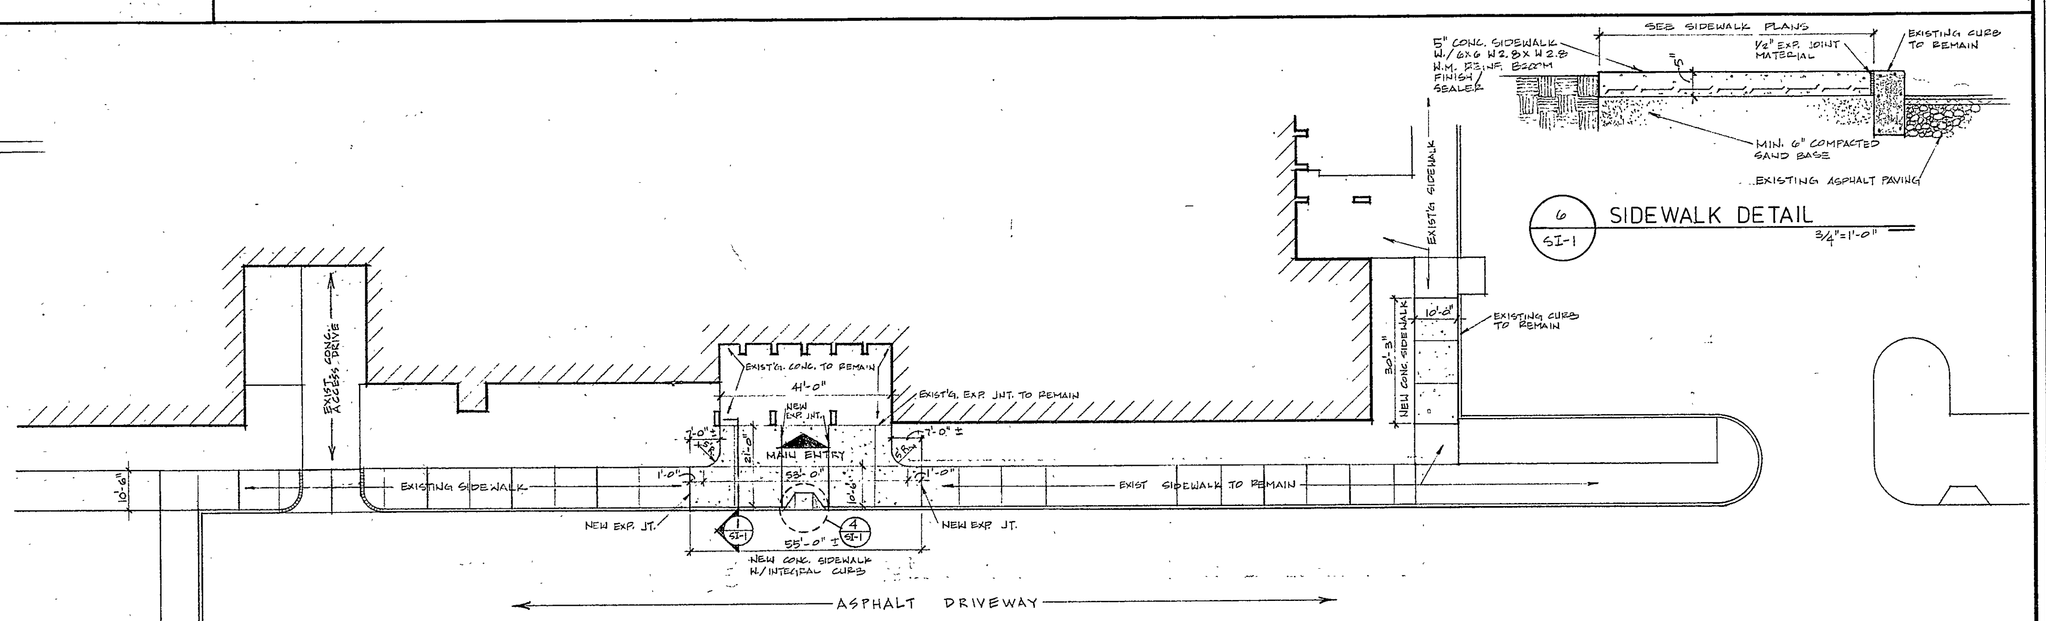

6 / SI-1 SIDEWALK DETAIL
3/4" = 1'-0"

NOTE:
NEW CONC. SIDEWALKS ARE TO REPLACE EXIST. CRACKED / DETERIORATED SIDEWALK AREAS. REMOVAL OF EXISTING CONC. WALKS & CURBS, IS A PART OF THIS PROJECT WORK.

BAILLY ELEM. SCOPE OF WORK

1. REMOVE EXISTING CONC. SIDEWALK SECTIONS (INCL. INTEGRAL CURB AT WEST ENTRANCE)
2. REPLACE W/ NEW CONC. SIDEWALK SECTIONS (INCL. NEW INTEGRAL CURB & NEW H'CAP RAMP AT WEST ENTRANCE).
3. APPLY TRI-DAG SEALER TO NEW WALKS

BAILLY ELEM. SIDEWALK REPLACEMENT PLAN
1" = 20'

REVISIONS	BY

JES/BaES / WMS SIDEWALK RENOVATION PLANS

SUMMER 1992 INTERIOR RENOVATION PROJECTS

DUNELAND SCHOOL CORPORATION chesterton, indiana

geromette & kinel architects, inc. chesterton, indiana

DATE	8/17/92
SCALE	AS NOTED
DRAWN	TLA
JOB	9201
SHEET	SI-1 OF 13 SHEETS

JES, BA, WI

92-108-01

DATAPRINT CORP. 200 SO. CLARKSDRIVE ST. SAN MATEO, CA. 94402
STOCKDRAFTING FORM NO 101-96