WESTCHESTER MIDDLE SCHOOL PAINTING NOTES

GENERAL NOTES:
- No painting work required in closets typically.
- No painting work required in Corridors typically.
- All block walls in Rms. 132 & 160 and North wall of Rm. 131 have paint peeling problem that will require extra scraping/wire brushing etc. to loosen existing paint.

CEILING NOTES:
- Existing exposed structural I-beam/Tectum deck ceilings require no painting work typically.

WALL NOTES:

A. Paint existing painted concrete block wall to full 8'-6" block height with 2 coats enamel paint. 16" I-beam above concrete block requires no painting.

B. Paint existing painted concrete block wall up to 5'-4" window sill height with 2 coats enamel paint. Existing aluminum window frames require no painting.

C. Paint existing painted concrete block wall to full 9'-10" block height with 2 coats enamel paint.

D. Paint existing 6'-0" height of painted concrete block wall above 2'-6" height prefinished unit ventilator/metal shelving unit with 2 coats enamel paint. Existing aluminum window frames and 16" I-beam above concrete block require no painting.

E. Paint existing painted partition/divider wall to full 8'-6" partition height with 2 coats enamel paint. Also paint existing painted wood door and door frame (where applicable) with 2 coats enamel paint. 16" I-beam above partition requires no painting.

F. Paint existing painted concrete block wall to full 8'-6" block height with 2 coats enamel paint. Also paint existing 16" high drywall panel above block to match block paint color with 2 coats enamel paint.

G. Paint existing painted concrete block wall to full 8'-3" block height with 2 coats enamel paint.

H. Existing face brick walls/piers require no painting.

I. Paint H.M. frames at entry doors/sidelites and at closet doors with 2 coats enamel paint. H.M. frames extend to 8'-6" height. Doors are flush stained wood with matching stained wood grilles above and require no painting. 16" I-beam above door frames require no painting. In some rooms, 16" high drywall panel above door frames will require painting with 2 coats enamel to match color of adjacent concrete block walls.

WESTCHESTER MIDDLE SCHOOL PAINTING SCHEDULE

COMPUTER LAB. 106
N. WALL: G
S. WALL: G
E. WALL: G
W. WALL: G, I

MUSIC CLASSROOM 111
N. WALL: D
S. WALL: A, I
E. WALL: A
W. WALL: C

CLASSROOM 127
N. WALL: A
S. WALL: E
E. WALL: B, I
W. WALL: D

CLASSROOM 129
N. WALL: E
S. WALL: A
E. WALL: B, I
W. WALL: D

CLASSROOM 131
N. WALL: A
S. WALL: C
E. WALL: B, I
W. WALL: D

COMMUNICATIONS OFFICE 132
N. WALL: C
S. WALL: A
E. WALL: F, I
W. WALL: F, I

CLASSROOM 137
N. WALL: E
S. WALL: A
E. WALL: D
W. WALL: B, I

CLASSROOM 141
N. WALL: B, I
S. WALL: D
E. WALL: E
W. WALL: C

CLASSROOM 147
N. WALL: A
S. WALL: A
E. WALL: H
W. WALL: A, I

MATH OFFICE 160
N. WALL: F
S. WALL: C
E. WALL: F, I
W. WALL: F, I

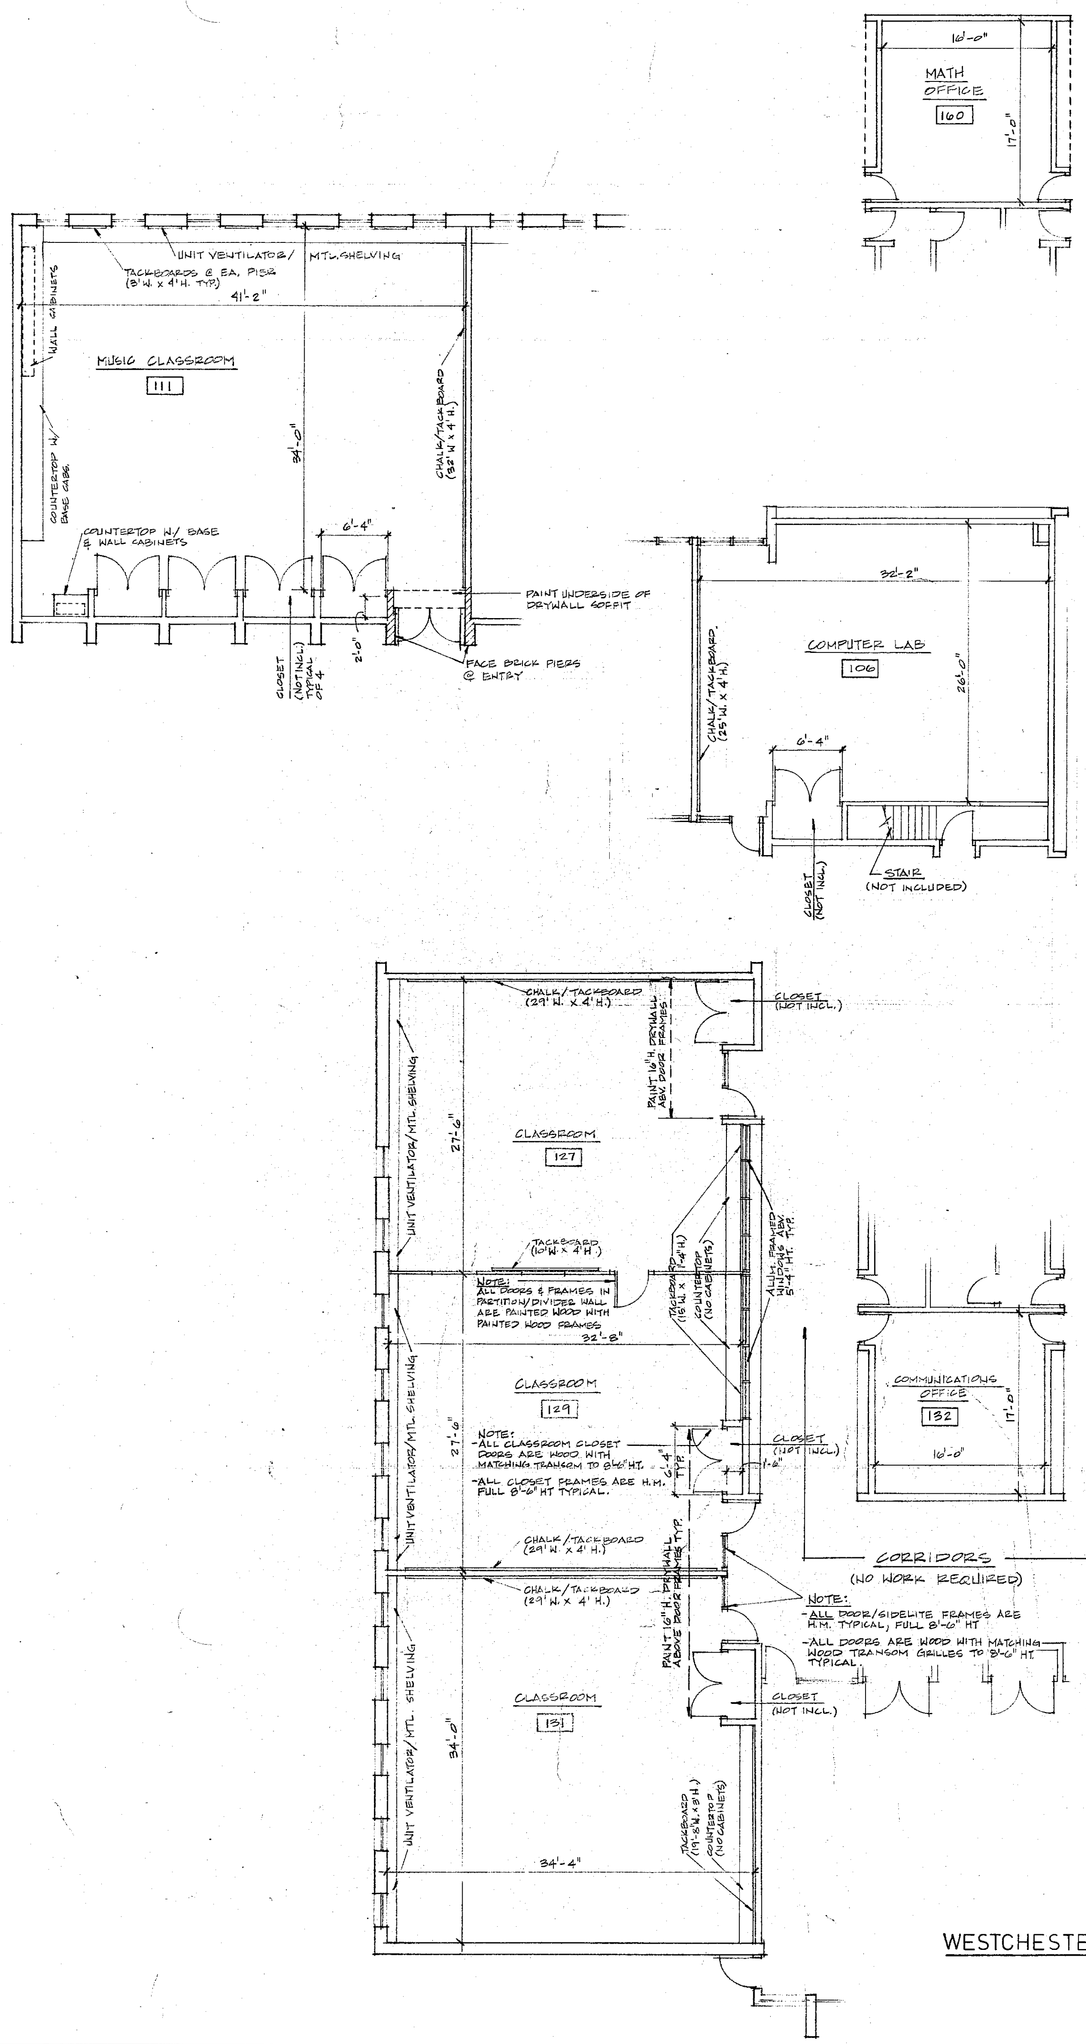

WESTCHESTER MIDDLE SCHOOL PAINTING PLANS

1/8" = 1'-0"

DIMENSIONS SHOWN ON PLANS ARE GIVEN TO ASSIST BIDDERS IN PREPARING THEIR PAINTING/WALLCOVERING PROPOSALS. DIMENSIONS MAY VARY SOMEWHAT WHEN CHECKED IN THE FIELD AND SHOULD BE REGARDED AS ONLY APPROXIMATE. IT REMAINS THE CONTRACTOR'S RESPONSIBILITY TO VISIT THE PROJECT AND ASCERTAIN ACTUAL EXISTING CONDITIONS AND DIMENSIONS TO HIS OWN SATISFACTION PRIOR TO SUBMITTING HIS BID PROPOSAL!!!

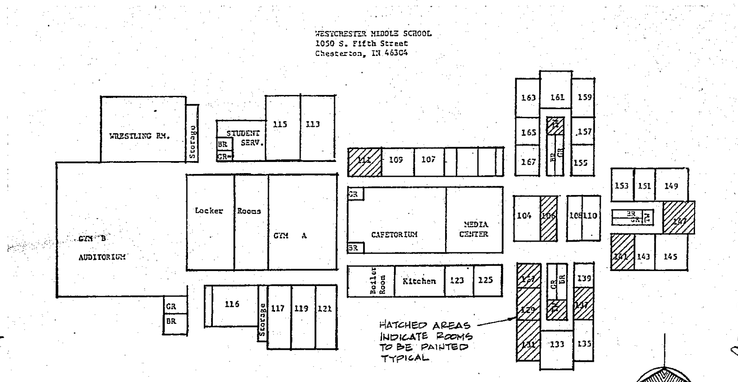

WESTCHESTER MIDDLE SCHOOL

NO SCALE

REVISIONS	BY

WESTCHESTER MIDDLE SCHOOL PAINTING PLANS/NOTES

SUMMER 1992 INTERIOR RENOVATION PROJECTS

DUNELAND SCHOOL CORPORATION chesterton, indiana

gerometta & kinel architects, inc. chesterton, indiana

DATE	3/17/92
SCALE	1/8"=1'-0"
DRAWN	R.B
JOB	9201
SHEET	PW-4 OF 13 SHEETS

PW-4