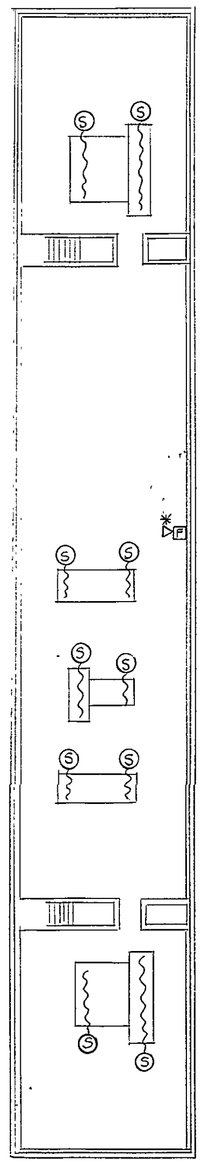

MECH. EQUIPMENT RM. A-201

NEW FLOOR PLAN

1/16" = 1'-0

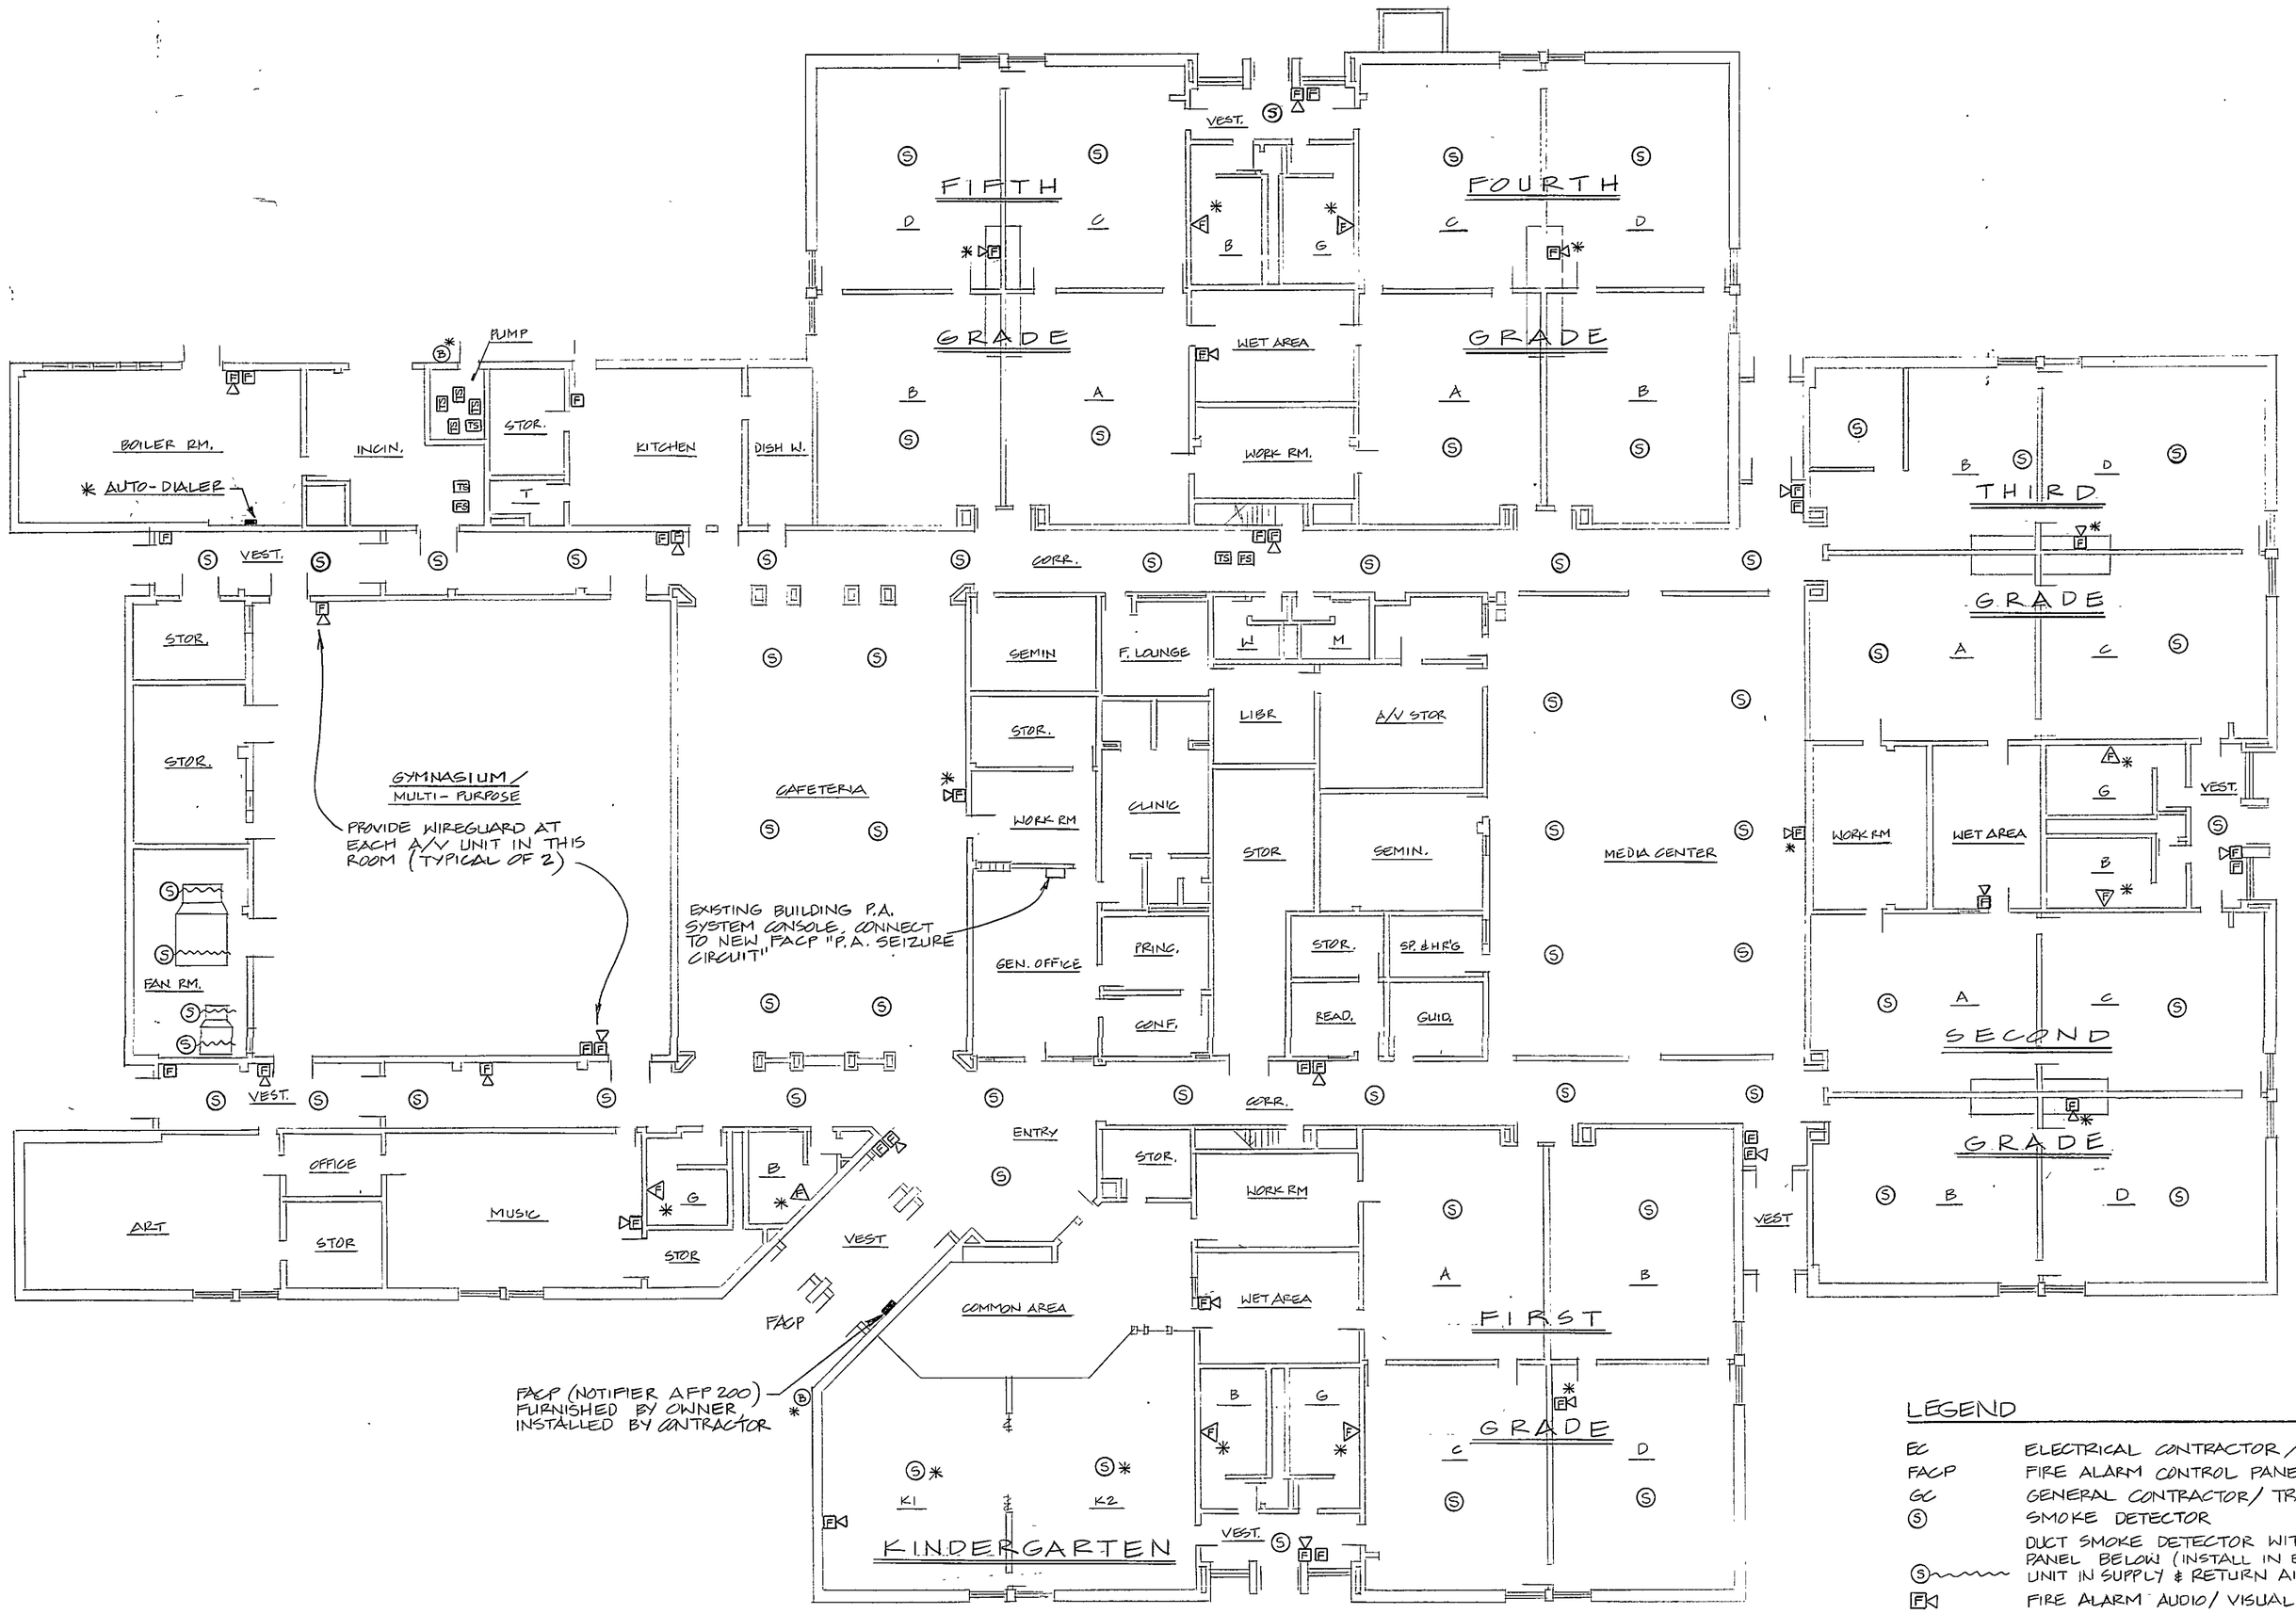

FIRE ALARM SYSTEM NEW FLOOR PLAN - JACKSON ELEMENTARY

1/16" = 1'-0

LEGEND

EC	ELECTRICAL CONTRACTOR / TRADE
FACP	FIRE ALARM CONTROL PANEL
GC	GENERAL CONTRACTOR / TRADE
(S)	SMOKE DETECTOR
(S)~~~	DUCT SMOKE DETECTOR WITH TEST / CONTROL PANEL BELOW (INSTALL IN EXIST. AIR HANDLING UNIT IN SUPPLY & RETURN AIR DUCTS)
F	FIRE ALARM AUDIO / VISUAL UNIT
F	FIRE ALARM PULL STATION (MANUAL)
A	FIRE ALARM LAMP STATION - WALL MTD.
ANN	FIRE ALARM ANNUNCIATOR PANEL
FACP	FIRE ALARM CONTROL PANEL
	AUTO - DIALER
TS	TAMPER SWITCH
FS	FLOW SWITCH
*	INDICATES A NEW FIRE ALARM CONTROL DEVICE INSTALLED AT NEW LOCATION W/ NEW BACK BOX
(B)	EXTERIOR BELL.

M/E DESIGN SERVICES
MECHANICAL/ELECTRICAL CONSULTING ENGINEERS
112 1/2 Lincolnway East
Mishawaka, Indiana 46544
(219) 256-1914

94-FA-07

REVISIONS	BY

THOMAS E. COOK
REGISTERED
No. 21394
STATE OF INDIANA
PROFESSIONAL ENGINEER

JACKSON ELEM. - F.A. SYSTEM FLOOR PLAN

FALL 1994 DUNELAND RENOVATION PROJECTS

DUNELAND SCHOOL CORPORATION chesterton, indiana

gerometta & kinel architects, inc. chesterton, indiana

Date 11-1-94

Scale AS SHOWN

Drawn KSK

Job 9420

Sheet **FA-6**

Of 7 Sheets