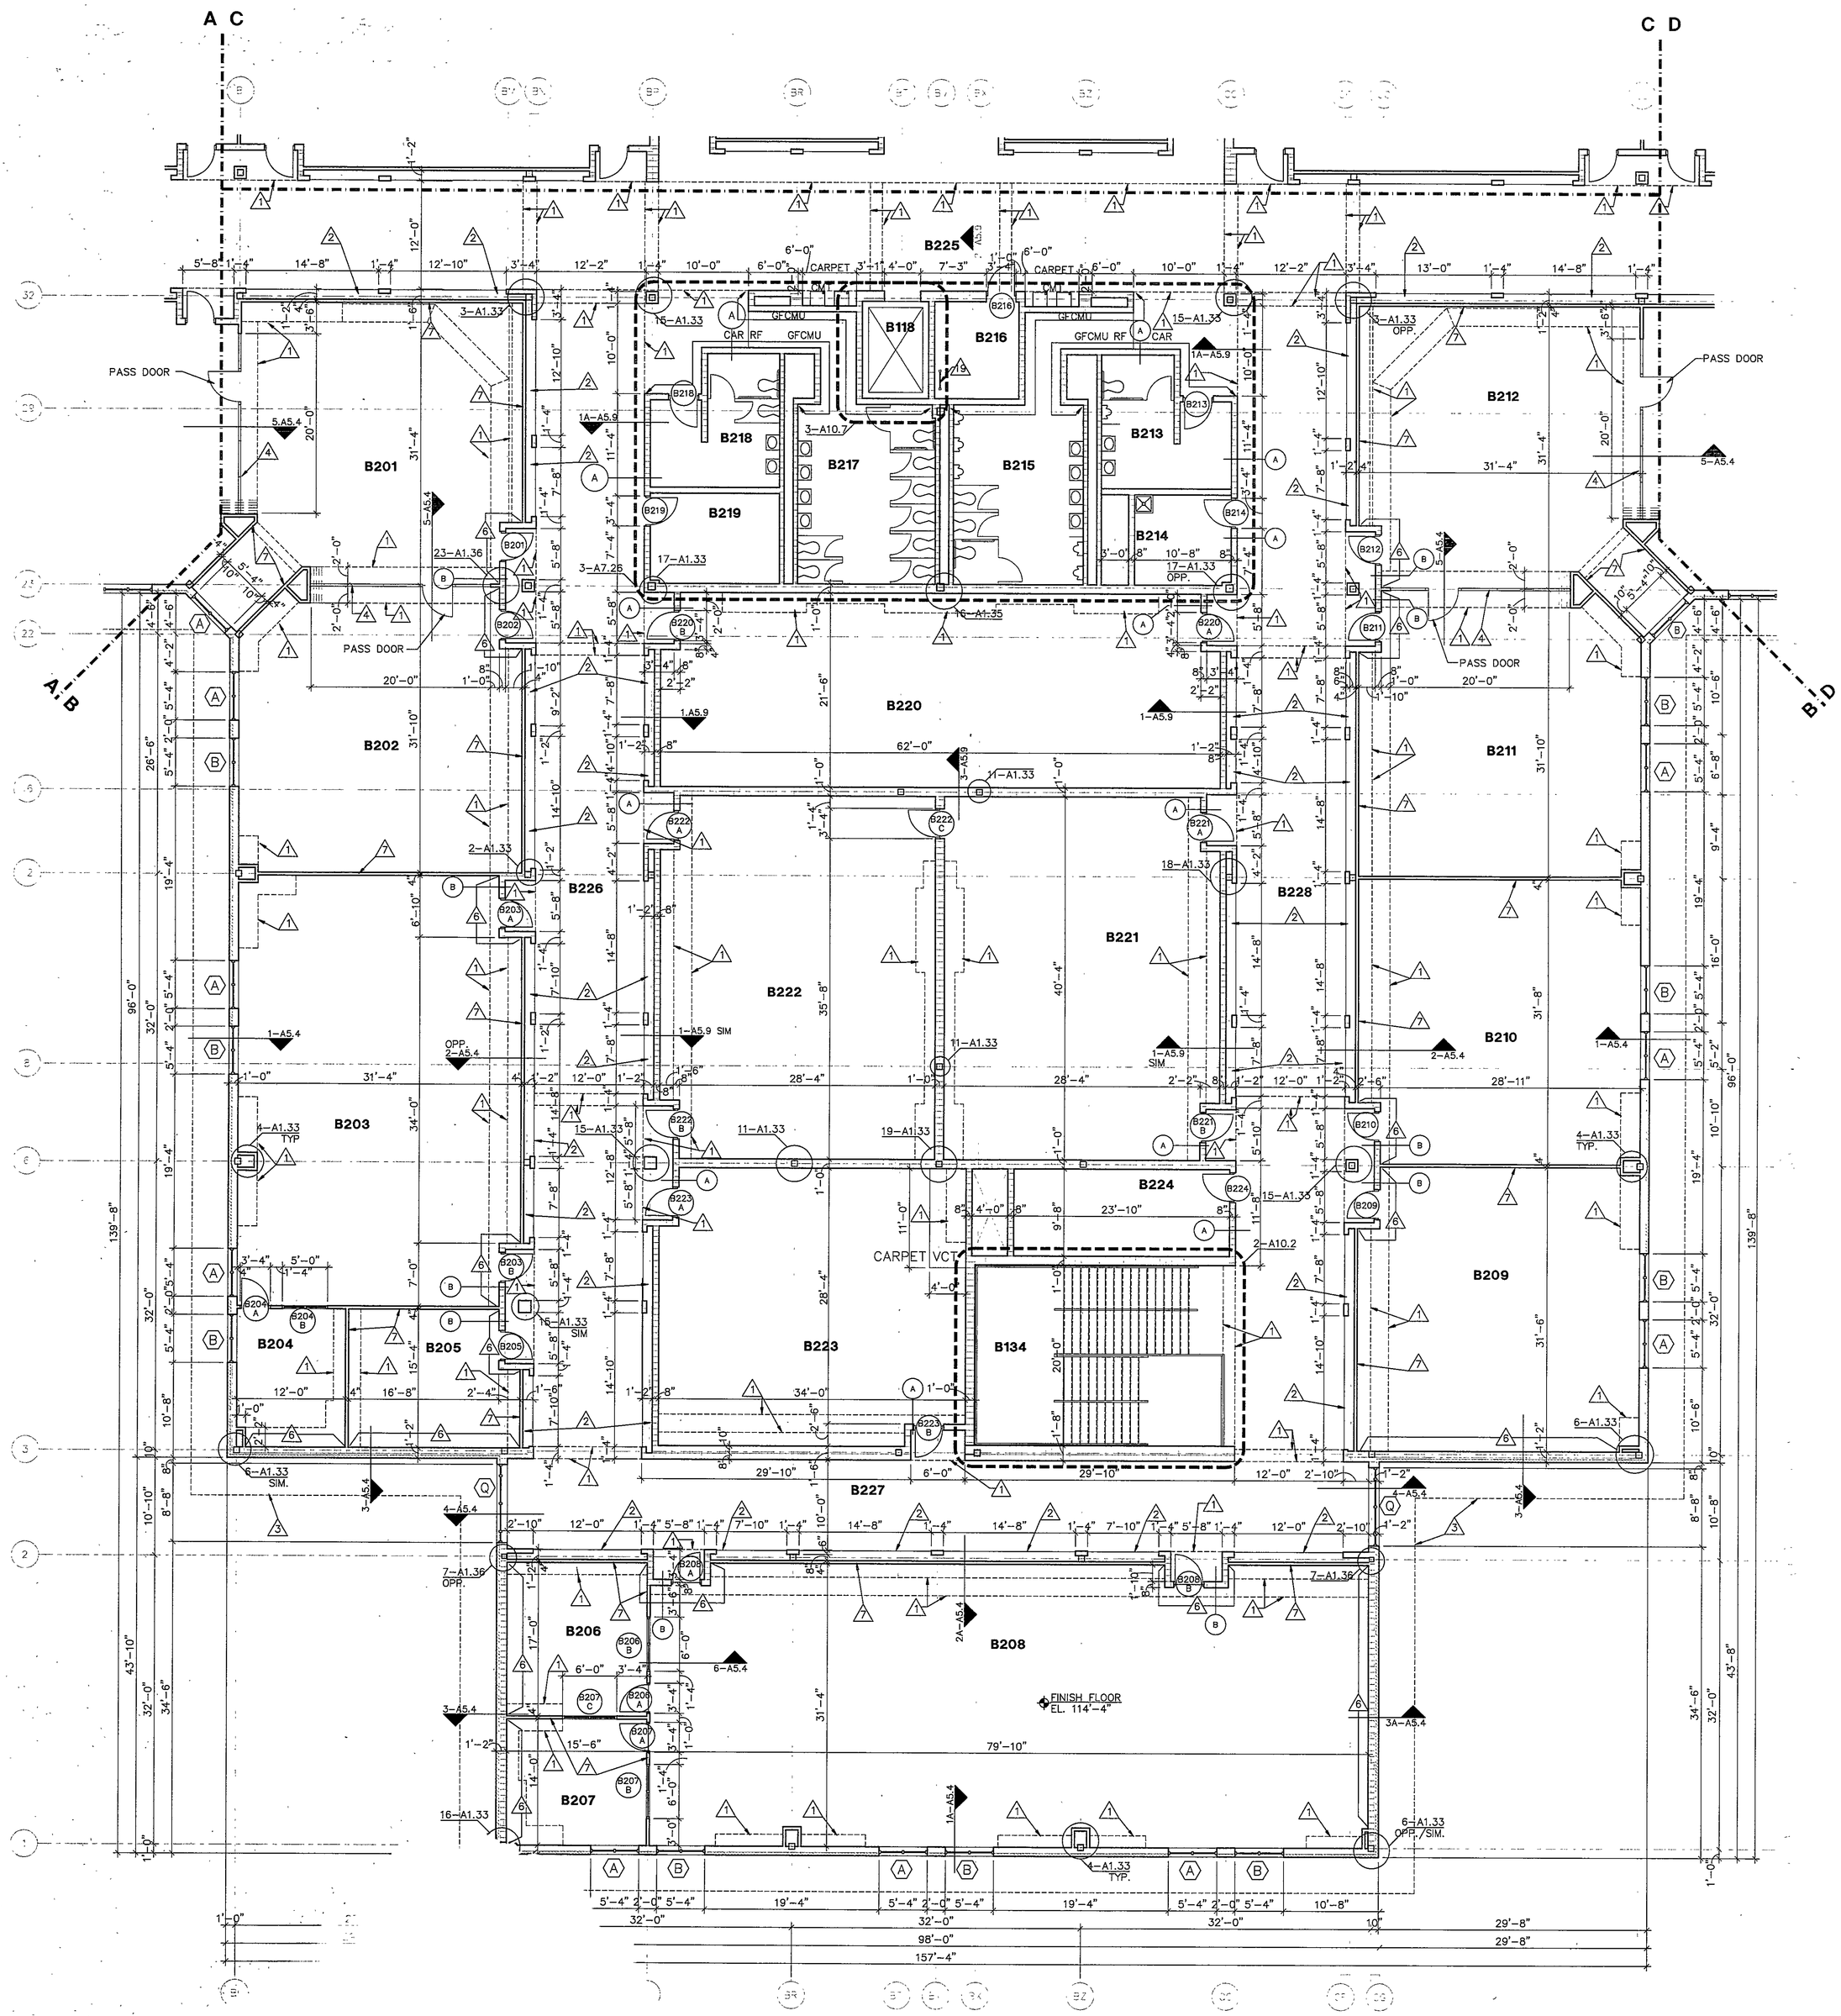

ROOM LEGEND "B2"

ROOM NO.	ROOM NAME	AREA S.F.	CEILING HEIGHT
B201	CLASSROOM	996	11'-8"
B202	CLASSROOM	959	VARIES
B203	CLASSROOM LAB	1459	VARIES
B204	OFFICE	182	9'-4"
B205	WORKROOM	276	9'-4"
B206	WORKROOM	264	9'-4"
B207	OFFICE	217	9'-4"
B208	CLASSROOM LAB	2447	VARIES
B209	CLASSROOM	967	VARIES
B210	CLASSROOM	972	VARIES
B211	CLASSROOM	959	VARIES
B212	CLASSROOM	996	11'-8"
B213	FACULTY TOILET	177	9'-0"
B214	JANITOR CLOSET	106	9'-0"
B215	BOYS TOILET	355	9'-0"
B216	MECHANICAL	100	---
B217	GIRLS TOILET	375	9'-0"
B218	FACULTY TOILET	177	9'-0"
B219	ELECTRICAL	143	---
B220	FACULTY WORKROOM	1306	8'-0"
B221	CLASSROOM LAB	1210	VARIES
B222	CLASSROOM LAB	1210	VARIES
B223	ISL	1018	VARIES
B224	STORAGE	240	9'-4"
B225	CORRIDOR	2143	10'-0"
B226	CORRIDOR	1843	10'-0"
B227	CORRIDOR	1011	10'-0"
B228	CORRIDOR	1843	10'-0"
B229	MECHANICAL MEZZ	3252	---

KEY NOTES

1. INDICATES BULKHEAD LINE ABOVE-- REFER TO INDICATED SECTIONS, DETAILS, REFLECTED CEILING PLANS, AND INTERIOR ELEVATIONS.
2. LOCKER BASE – SEE SECTION 5–A7.29
3. INDICATES ROOF OVERHANG – SEE SECTIONS AND DETAILS
4. TYPE I OPERABLE WALL – REFER TO SPEC. SECTION 10650. REFER TO EQUIP. PLANS FOR LOCATIONS OF WRITING SURFACE.
5. TYPE II OPERABLE WALL – REFER TO SPEC. SECTION 10650. REFER TO EQUIP. PLANS FOR LOCATIONS OF WRITING SURFACE.
6. APPLY PLASTER SKIM COAT OVER CONC. MASONRY UNITS WHERE INDICATED PER SPEC. SEC. 09200.
7. METAL STUDS @ 1'–4" O.C. WITH 9¾" GYPSUM BOARD BOTH SIDES – REFER TO SPEC. SEC. 09250. NOTE THAT DIMENSIONS ARE NOMINAL AND TO FACE OF STUD. (I.E. 4"=3 5/8" METAL STUDS)
8. INDICATES CORNER GUARD – REFER TO SPEC. SEC. 10260. TYPICAL AT ALL OUTSIDE CORNERS OF PARTITIONS DESCRIBED IN KEYNOTE 7.
9. INDICATES ADA COMPLIANT SHOWER CURB, REFER TO SECTIONS AND DETAILS 12–A7.29.
10. DISPLAY CASE – REFER TO EQUIPMENT DRAWINGS.
11. LOCKER BENCH/BASE – REFER TO DETAIL 1–A7.30 AND 2–A7.30.
12. INDICATES FLOOR TRENCH PER DETAIL 11–S4.5 COORDINATE LOCATIONS WITH FLOOR FINISHES AND CASEWORK.
13. INDIATES POSTER CASE – REFER TO EQUIPMENT DRAWINGS
14. METAL STUDS @ 1'–4" O.C. W/5/8" GYPSUM BOARD ON EXPOSED FACE ONLY – REFER TO SPEC. SECTION 09250. SEE NOTE 7 ABOVE REGARDING NOMINAL DIMENSIONS.
15. METAL STUDS @ 1'–4" O.C. W/5/8" GYPSUM BOARD ON EXPOSED FACE, AND 5/8" GYPSUM SHEATHING TOWARD BRICK FACE, ALSO SEE WALL SECTION 1–A5.4.
16. BUILT–IN BENCH, REFER TO DETAIL 18–A7.29.
17. INDICATES BUILDING EXPANSION JOINT, REFER TO INDICATED SECTIONS.
18. WIRE MESH PARTITIONS–REFER TO SPEC. SEC. 10605.
19. INDICATES LADDER–REFER TO SPEC. SEC. 05500.
20. LOCKER BASE – SEE SECTION 3–A7.30

FLOOR PLAN NOTES

1. WHERE DIFFERENT FLOOR MATERIALS MEET, THEY SHALL MEET UNDER THE CENTERLINE OF THE DOOR, UNLESS NOTED OTHERWISE.
2. WALLS THAT DO NOT LAY OUT IN FULL OR HALF BLOCK LENGTHS SHOULD BE BALANCED SO AS NOT TO NOT TO HAVE PIECES LESS THAN 4" EXPOSED.
3. INTERIOR MASONRY WALLS THAT RUN UP TO THE UNDERSIDE OF THE DECK SHALL HAVE A 1" JOINT AT THE DECK FILLED WITH FIRESTOPPING AT RATED WALLS PER SPEC SECT. 07270 AND BATT INSULATION AT NON–RATED WALLS THAT ALLOW FOR DEFLECTION.
4. SEE DETAILS ON SHEET A1.31 FOR TYPICAL MASONRY CONTROL JOINTS AND EXPANSION JOINTS.
5. SINGLE WYTHE MASONRY WALLS ARE INDICATED AT NOMINAL DIMENSIONS.
6. EXPOSED CONCRETE MASONRY UNITS (CMU) CORNERS ARE TO BE CONSTRUCTED USING UNITS WTH A 1" RADIUS BULLNOSE CORNER, INCLUDING THOSE THAT ARE ADJACENT TO LOCKERS. USE BULLNOSE CORNER UP TO UNDERSIDE OF CEILING OR BULKHEAD PLANE; ABOVE THIS PLANE USE CMU W/O BULLNOSE CORNER.
7. FINISH FLOOR ELEVATION INDICATED FOR THE BUILDING IS 100'–0". REFER TO THE SITE PLAN FOR CORRELATION TO USGS DATUM.
8. SEE SHEET A7.26 FOR MOUNTING HEIGHTS.
9. INTERIOR AND EXTERIOR CMU WALLS ARE TO BE RUNNING BOND UNLESS NOTED OTHERWISE. EXTEND A MINIMUM OF 4" ABOVE THE HIGHEST CEILING.
10. ALL DIMENSIONS INDICATED ARE NOMINAL. METAL STUD WALLS ARE DIMENSIONED TO FACE OF STUDS. REFER TO INDICATED PLAN DETAILS OR SECTIONS FOR ACTUAL DIMENSIONS, WHERE INDICATED.
11. UNLESS OTHERWISE NOTED, THE WALL LENGTH FROM THE OUTER FACE OF DOOR/LITE ROUGH OPENING (HINGE SIDE OF DOOR FRAMES) TO THE NEAREST INTERSECTING WALL IS TO BE FOUR INCHES. (4")
12. REFER TO SHEET A1.3 FOR WALL TYPES.
13. GENERAL NOTE: BUILDING DIMENSIONS ARE TO FACE OF BRICK.
14. GENERAL NOTE: FINISH FLOOR ELEVATION = 100'–0" FOR THE FIRST FLOOR AND 114'–8" FOR THE SECOND FLOOR UNLESS OTHERWISE NOTED.

OR PLAN UNIT "B2"

1/8" = 1'–0"

97-A08

COPYRIGHT 1997 BY FANNING/HOWEY ASSOCIATES, INC.

DOUGLAS M. WICHTERMAN REGISTERED ARCHITECT NO. 10091 STATE OF INDIANA

LEE BROCKHOUSE REGISTERED ARCHITECT NO. 7866 STATE OF INDIANA

THE NEW
CHESTERTON HIGH SCHOOL
FOR THE
DUNELAND SCHOOL CORPORATION
CHESTERTON, INDIANA

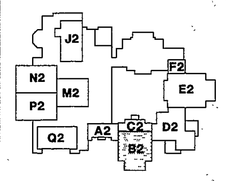

Fanning/Howey Associates, Inc.
Architects Engineers Consultants

FLOOR PLAN UNIT B2		
DRAWN BY: LEC	COMM. NO.: 95067.00	REVISIONS NO. DATE
CHECKED BY: JHJ	DATE: APRIL 21, 1997	

A1.6

CHESTERTON HIGH SCHOOL
95067.00