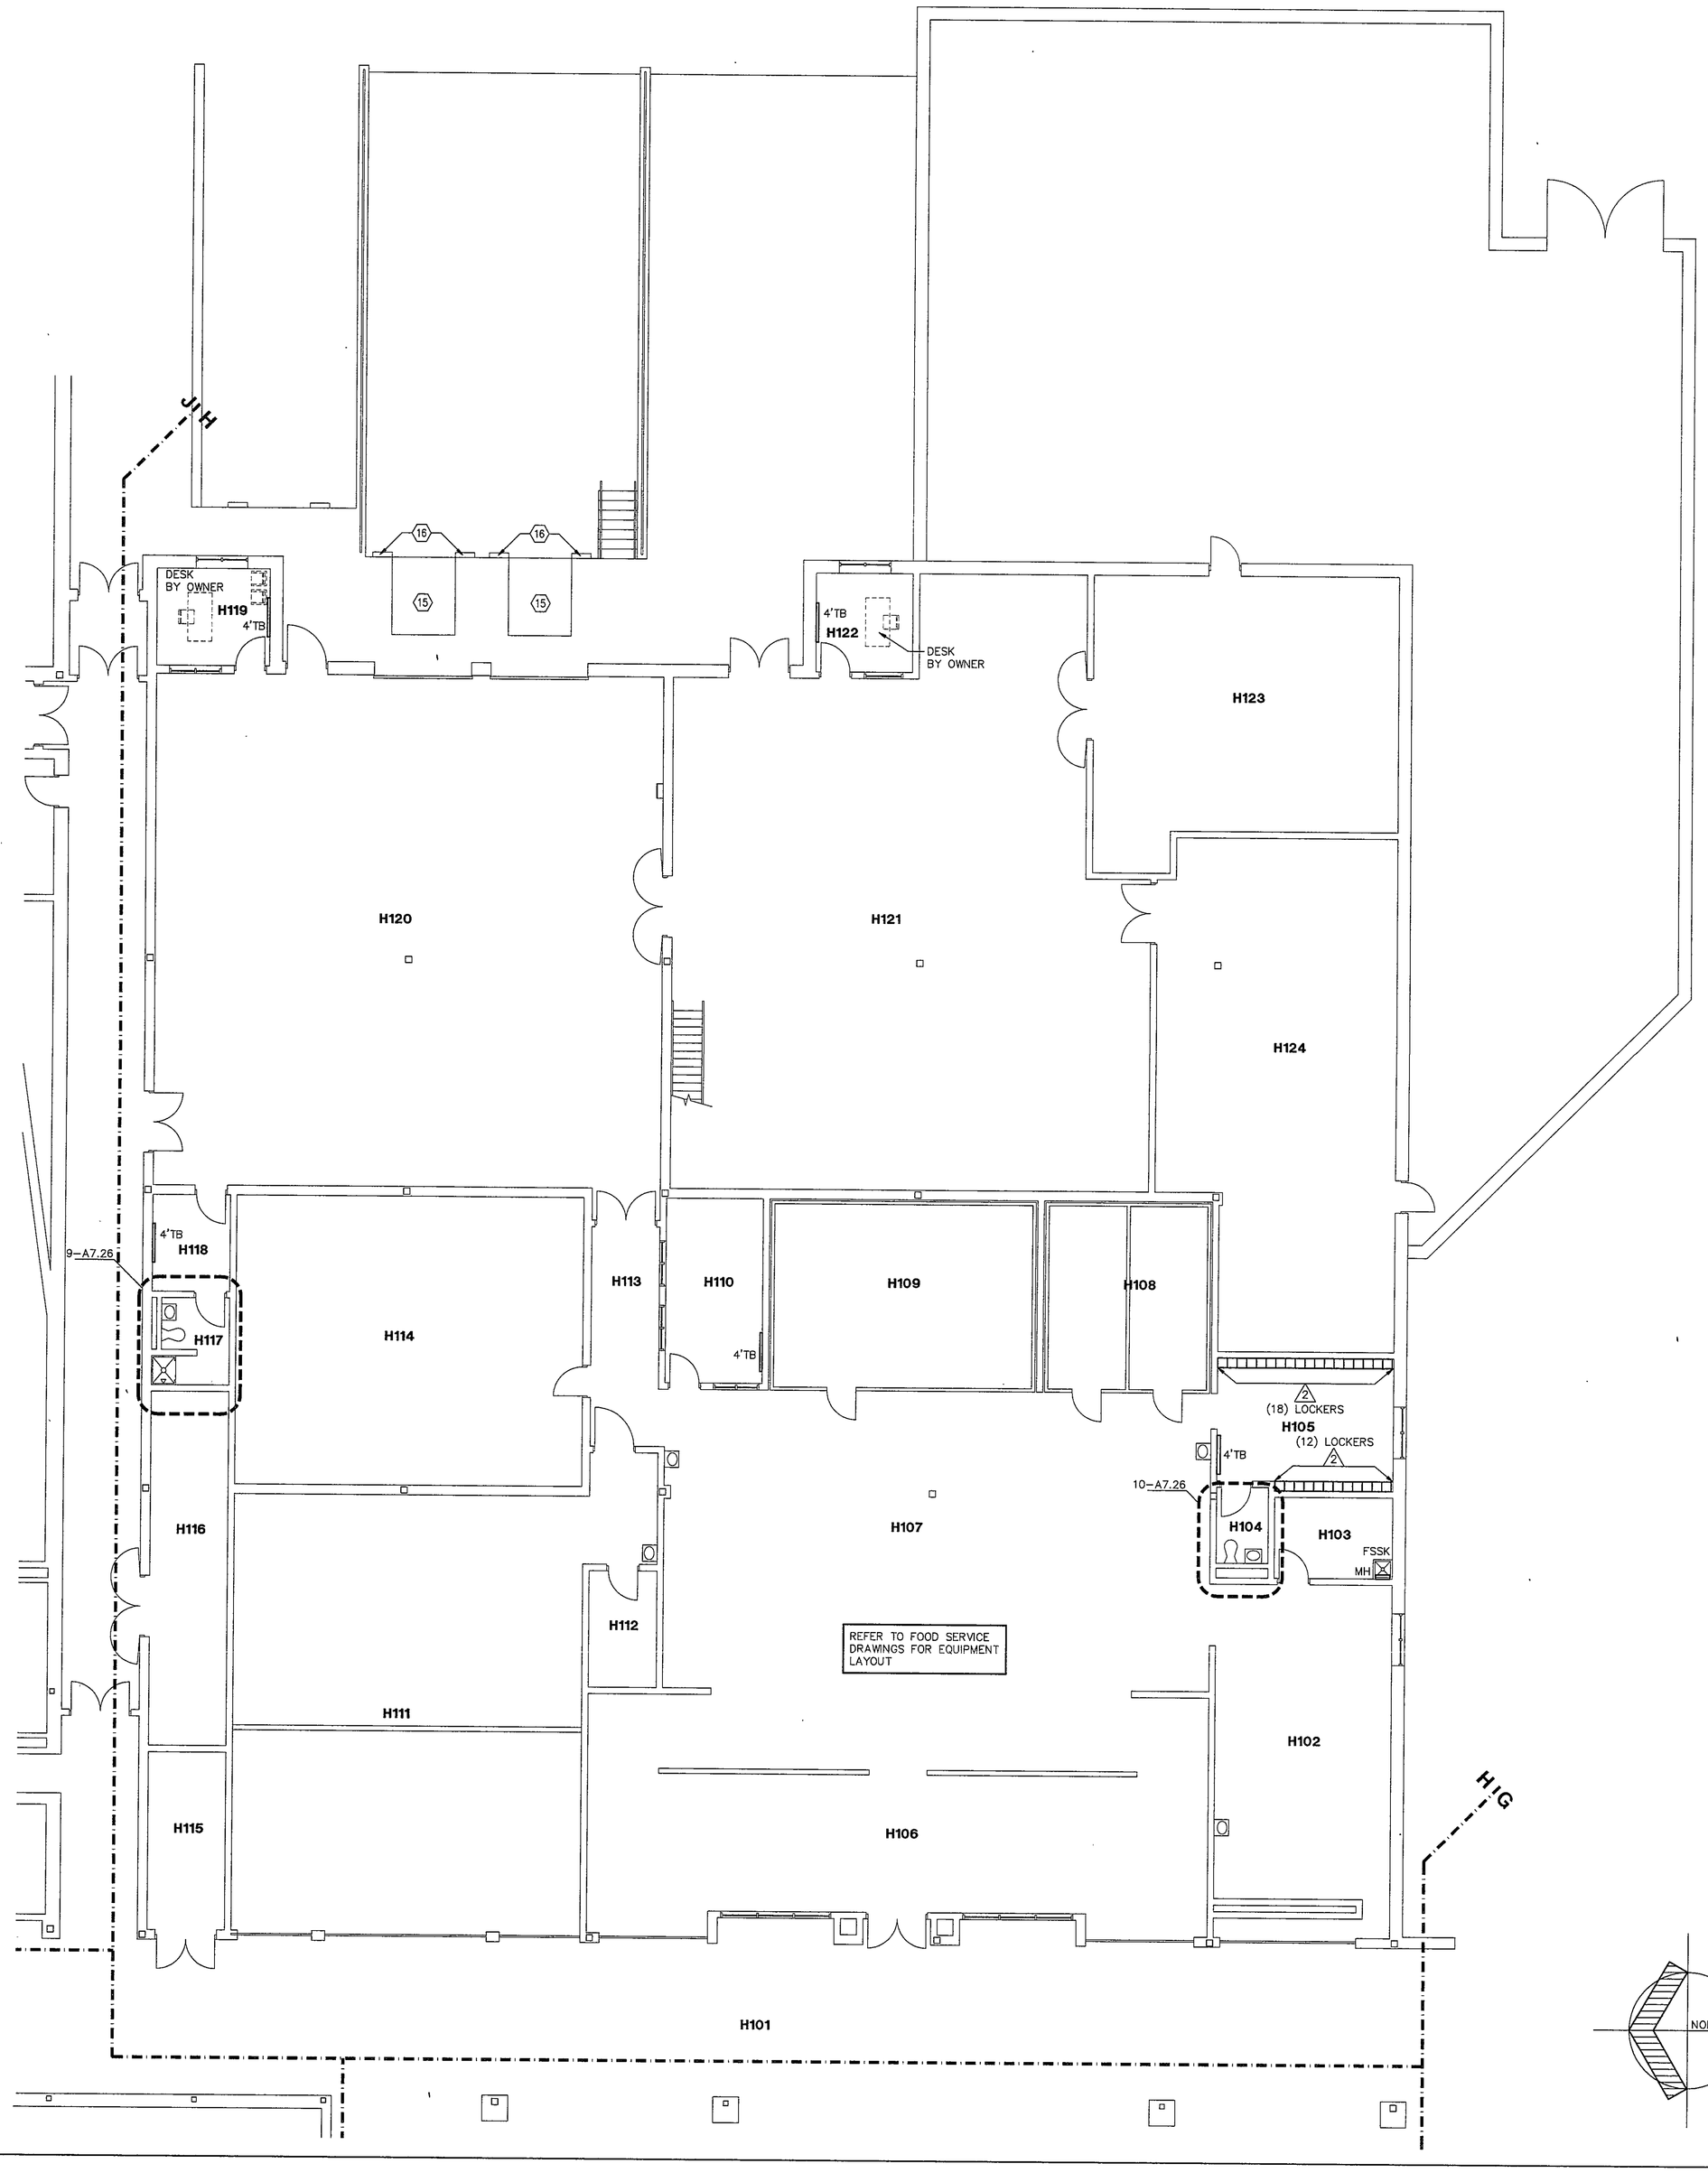

ROOM LEGEND "H1"

ROOM NO.	ROOM NAME	AREA S.F.	CEILING HEIGHT
H101	CORRIDOR	2240	10'-0"
H102	WAREWASHING	600	9'-4"
H103	JANITOR/LAUNDRY	101	9'-4"
H104	TOILET	42	9'-4"
H105	LOCKER/BREAK ROOM	242	9'-4"
H106	SERVING	955	9'-4"
H107	COOKING/BAKING	2252	9'-4"
H108	COOLER	342	----
H109	FREEZER	546	----
H110	OFFICE	191	9'-4"
H111	FAST FOOD SERVING	1711	9'-4"
H112	STORAGE	84	9'-4"
H113	PASSAGE	159	9'-4"
H114	DRY FOOD STORAGE	1080	9'-4"
H115	STORAGE	147	9'-4"
H116	STORAGE	292	9'-4"
H117	TOILET	70	9'-4"
H118	OFFICE	80	9'-4"
H119	OFFICE	117	9'-4"
H120	SHIPPING/RECIEVING	2788	----
H121	BOILER ROOM	2658	----
H122	OFFICE	102	9'-4"
H123	CHILLER ROOM	856	----
H124	ELECTRICAL ROOM	1209	----
H125	MECHANICAL MEZZ	1124	----

EQUIPMENT PLAN GENERAL NOTES

1. (R) INDICATES SCHEDULED RESIDENTIAL AND SPECIALTY CASEWORK. REFER TO SPECIFICATION SECTION 11450 FOR SCHEDULE.
2. (D) INDICATES SCHEDULED DARKROOM CASEWORK. REFER TO SPECIFICATION SECTION 11470 FOR SCHEDULE.
3. (P) INDICATES SCHEDULED PHYSICAL EDUCATION CASEWORK. REFER TO SPECIFICATION SECTION 11480 FOR SCHEDULE.
4. (L) INDICATES SCHEDULED MEDIA CENTER CASEWORK. REFER TO SPECIFICATION SECTION 12315 FOR SCHEDULE.
5. (E) INDICATES SCHEDULED EDUCATIONAL CASEWORK. REFER TO SPECIFICATION SECTION 12324 FOR SCHEDULE.
6. (S) INDICATES SCHEDULED SCIENCE CASEWORK. REFER TO SPECIFICATION SECTION 12345 FOR SCHEDULE.
7. (M) INDICATES SCHEDULED MUSIC CASEWORK. REFER TO SPECIFICATION SECTION 12324 FOR SCHEDULE.
8. COUNTERTOPS SHALL BE PROVIDED WITH A 4" HIGH BACKSPLASH AND ENDSPLASH EXCEPT WHEN DETAILED OTHERWISE.
9. PROVIDE FILLERS AS REQUIRED BETWEEN CASEWORK UNITS AND OTHER WALL UNITS AND WALL.
10. PROVIDE CONTINUOUS COUNTERTOPS.
11. ALL EXPOSED ENDS AND BACKS SHALL BE FINISHED.
12. THE CABINET INSTALLER SHALL CAULK BETWEEN COUNTERTOPS AND BACKSPLASHES, ENDSPLASHES AND WALLS.
13. THE CABINET INSTALLER SHALL CUT CASEWORK UNITS AS REQUIRED FOR PLUMBING/ELECTRICAL LINES AND CABINET-INSTALLED EQUIPMENT.
14. ALL WALL-MOUNTED CASEWORK SHALL BE MOUNTED WITH THE TOP @ 7'-0" A.F.F. UNLESS NOTED OTHERWISE.
15. SEE SHEET A7.26 FOR MOUNTING HEIGHTS.
16. ALL CASEWORK DOORS AND DRAWERS SHALL BE LOCKABLE - KEYED PER ROOM UNLESS NOTED OTHERWISE.
17. CABINETS INDICATED TO RECEIVE SINKS SHALL BE CONSTRUCTED TOO ALLOW FOR INSTALLATION OF SINKS FOR SIZES INDICATED. COORDINATE WITH DIVISON 15 FOR SINK SIZES.
18. PROVIDE A FINISHED TOP ON ALL CABINETS THAT DO NOT HAVE A BULKHEAD ABOVE THEM.
19. PROVIDE ABOVE ALL WALL CABINETS BELOW BULKHEADS CLOSURE PIECE. REFER TO DETAIL 3-A7.29.
20. REFER TO DETAIL 4-A7.29 FOR WALL CABINET CONSTRUCTION.
21. VERIFY LOCATION OF T.V. MONITOR IN CLASSROOMS IF ALTERNATIVE FOR THE SLOPED PROJECTION SCREEN IS NOT ACCEPTED.

LOCKER LEGEND

1. 12" X 12" X 60" STANDARD LOCKERS REFER TO DETAIL 9-A7.29 & SPEC. SECT. 10500.
2. 12" X 12" X 72" STANDARD LOCKERS WITH SLOPED TOPS - REFER TO DETL 3-A7.30 & SPEC. SECT. 10500
3. 12" X 12" X 60" ATHLETIC LOCKERS WITH SLOPED TOPS - REFER TO DETAILS 1-A7.30 & 2-A7.30 AND SPEC. SECTION 10505
4. 12" X 12" X 12" 5 TIER HIGH ATHLETIC LOCKERS WITH SLOPED TOPS - REFER TO DETAILS 1-A7.30 AND 2-A7.30 AND SPEC. SECTION 10505
5. 24" X 18" X 72" ATHLETIC LOCKERS WITH SLOPED TOPS - REFER TO DETAIL 1-A7.30 & SPEC. SECT. 10505
6. 24" X 21" X 72" ATHLETIC LOCKERS WITH SLOPED TOPS - REFER TO DETAIL 3-A7.30 & SPEC. SECT. 10505

PROVIDE LOCKERS FOR THE PHYSICALLY CHALLENGED PER SPEC. SECTION 10500.

CASEWORK NOTES

15. DOCK LEVELER - REFER TO SPEC. SECTION 11161.
16. DOCK BUMPERS - REFER TO SPEC. SECTION 11165.

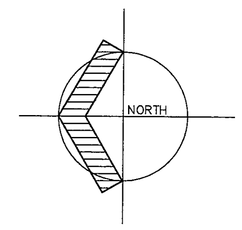

EQUIPMENT PLAN UNIT H

1/8" = 1'-0"

97-A-117

COPYRIGHT 1997 BY FANNING/HOWEY ASSOCIATES, INC.

Douglas M. Wichstrom
STATE OF INDIANA
ARCHITECT

Lee Brockway
STATE OF INDIANA
ARCHITECT

THE NEW
CHESTERTON HIGH SCHOOL
FOR THE
DUNELAND SCHOOL CORPORATION
CHESTERTON, INDIANA

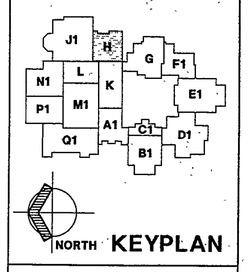

KEYPLAN

Fanning/Howey Associates, Inc.
Architects Engineers Consultants

EQUIPMENT PLAN UNIT H

DRAWN BY: LEC/RIC
CHECKED BY: JHJ
COMM. NO.: 95067.00
DATE: APRIL 21, 1997

REVISIONS NO. DATE

A7.13

CHESTERTON HIGH SCHOOL
95067.00