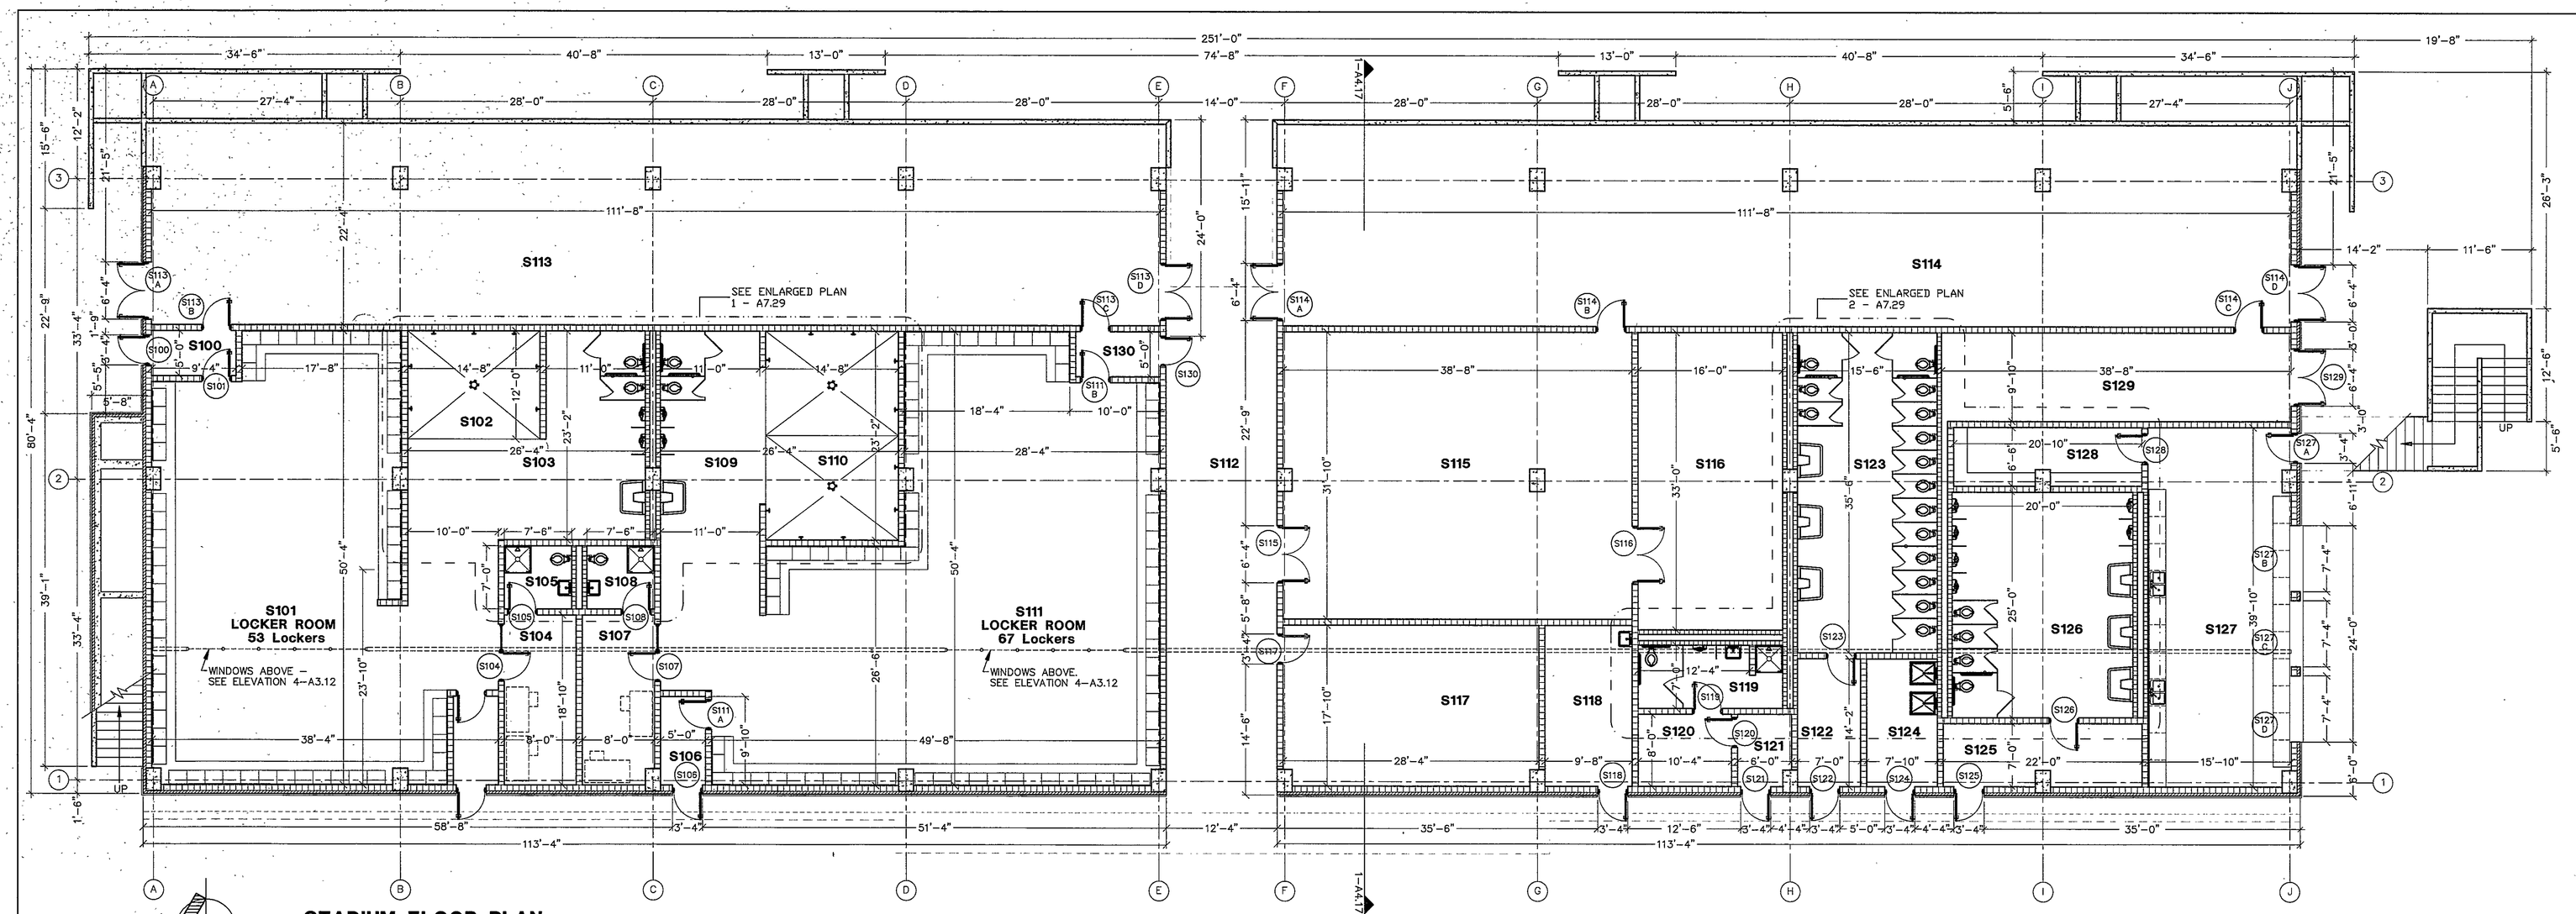

STADIUM FLOOR PLAN

UNIT "S" 1/8" = 1'-0"

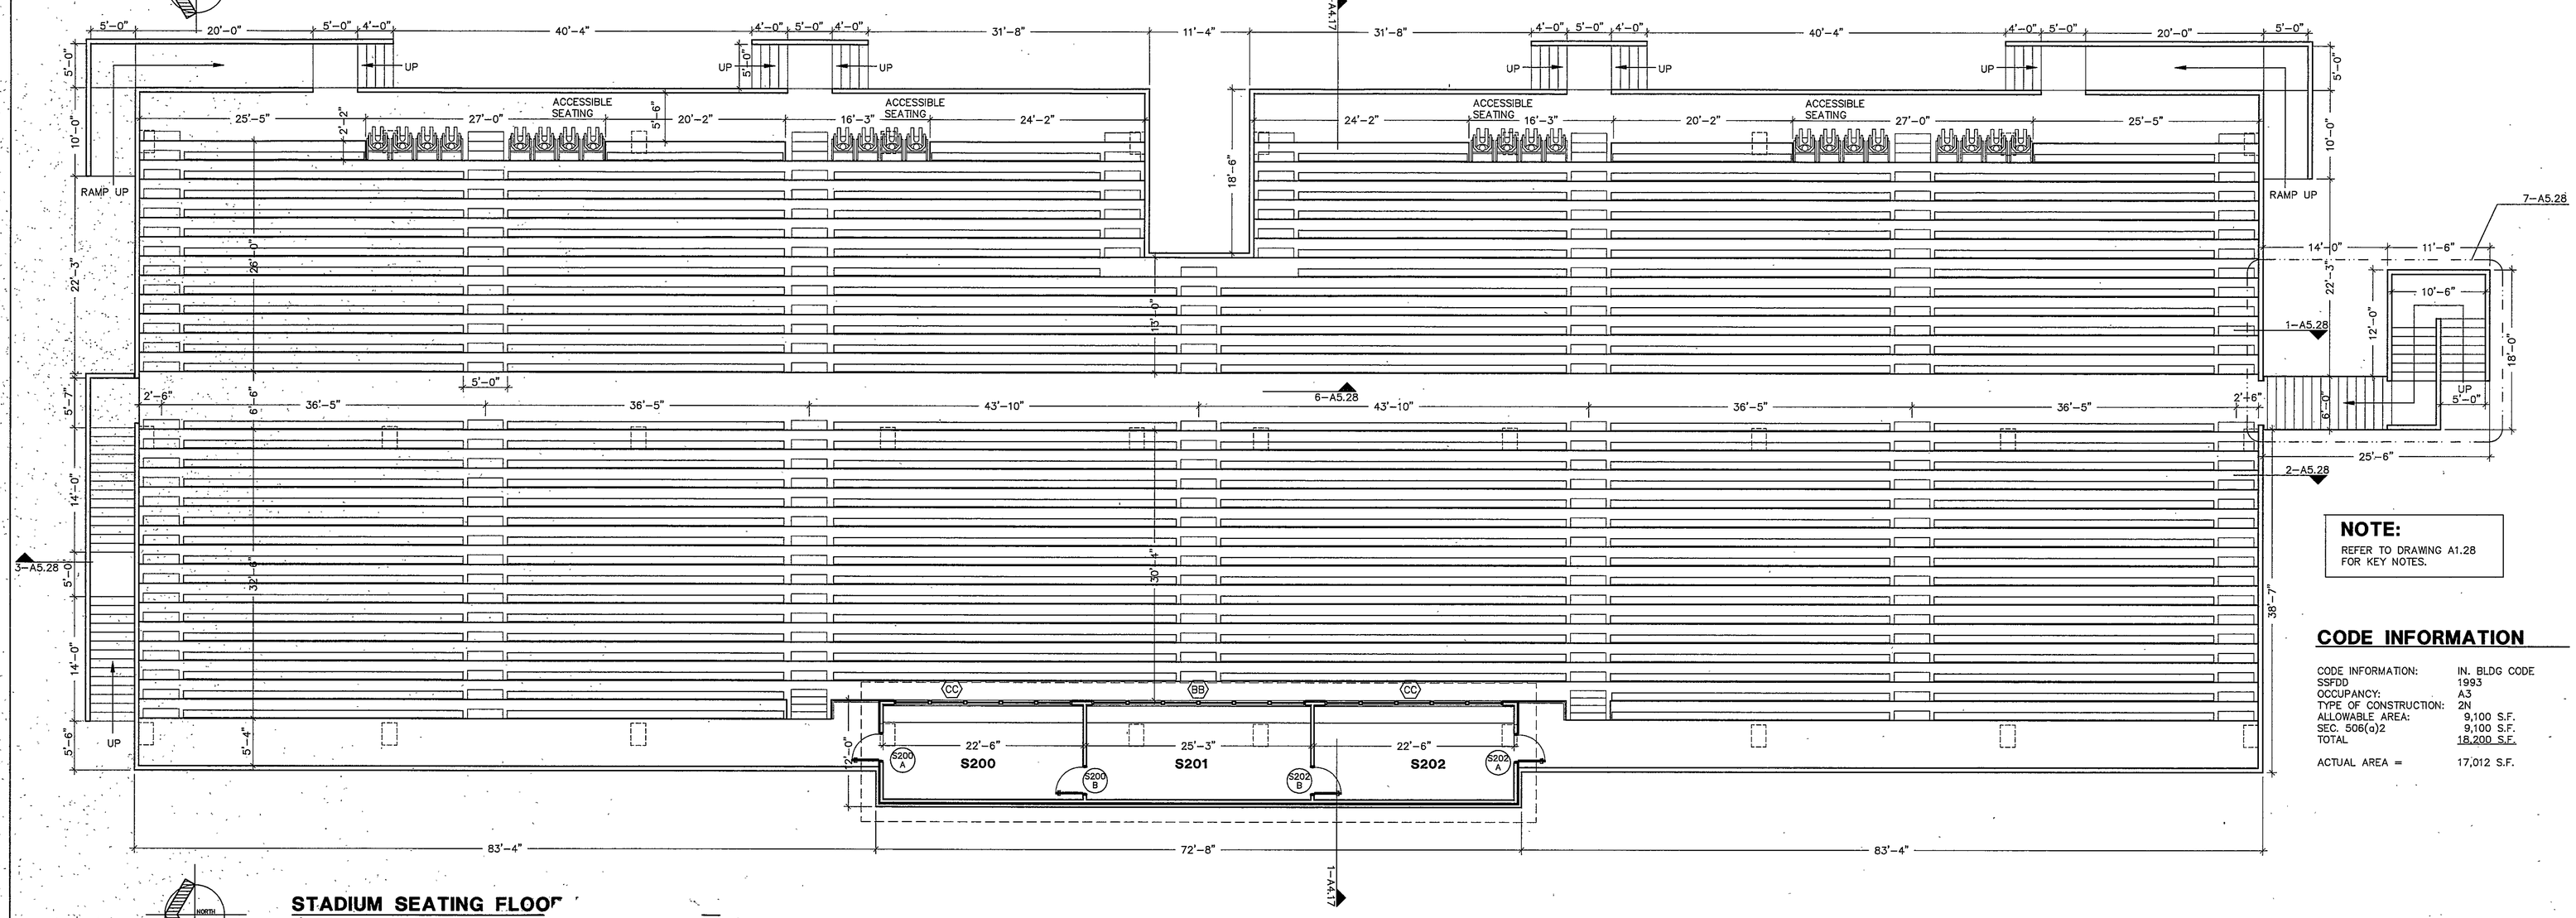

STADIUM SEATING FLOOR

UNIT "S"

NOTE:
REFER TO DRAWING A1.28 FOR KEY NOTES.

CODE INFORMATION

CODE INFORMATION:	IN. BLDG CODE
SSFDD	1993
OCCUPANCY:	A3
TYPE OF CONSTRUCTION:	2N
ALLOWABLE AREA:	9,100 S.F.
SEC. 506(a)2	9,100 S.F.
TOTAL	18,200 S.F.
ACTUAL AREA =	17,012 S.F.

ROOM LEGEND "S"

ROOM NO.	ROOM NAME	AREA S.F.	CEILING HEIGHT
S100	LOCKER ROOM ENTRY	47	---
S101	LOCKER ROOM	1578	---
S102	SHOWER	176	9'–4"
S103	TOILET	459	9'–4"
S104	OFFICE	151	9'–4"
S105	TOILET	53	9'–4"
S106	LOCKER ROOM ENTRY	49	9'–4"
S107	OFFICE	149	9'–4"
S108	TOILET	53	9'–4"
S109	TOILET	262	9'–4"
S110	SHOWER	340	9'–4"
S111	LOCKER ROOM	2014	---
S112	CORRIDOR	857	9'–4"
S113	STORAGE	2495	---
S114	STORAGE	2495	---
S115	STORAGE	1228	---
S116	LAUNDRY ROOM	528	---
S117	TRAINING ROOM	502	9'–4"
S118	FIRST AID	172	9'–4"
S119	TOILET	110	9'–4"
S120	OFFICE	83	9'–4"
S121	ENTRY	46	9'–4"
S122	WOMEN'S ENTRY	99	9'–4"
S123	WOMEN'S TOILET	550	9'–4"
S124	JANITOR'S CLOSET	111	9'–4"
S125	MEN'S ENTRY	151	9'–4"
S126	MEN'S TOILET	500	
S127	CONCESSIONS	626	9'–4"
S128	STORAGE	132	---
S129	MECHANICAL/ELECTRICAL	380	---
S130	LOCKER ROOM ENTRY	47	---
S200	PRESS BOX	240	9'–0"
S201	PRESS BOX	269	9'–0"
S202	PRESS BOX	240	9'–0"

97-A-33

COPYRIGHT 1997 BY FANNING/HOWEY ASSOCIATES, INC.

DOUGLAS M. WICHTERMAN REGISTERED No. 3005 STATE OF INDIANA ARCHITECT

LEE BROCKHOUSE REGISTERED No. 7666 STATE OF INDIANA ARCHITECT

THE NEW
CHESTERTON HIGH SCHOOL
FOR THE
DUNELAND SCHOOL CORPORATION
CHESTERTON, INDIANA

Fanning/Howey Associates, Inc.
Architects Engineers Consultants

FLOOR PLAN UNIT "S"

DRAWN BY: TOD
CHECKED BY: LEC
COMM. NO.: 95067.00
DATE: APRIL 21, 1997

REVISIONS NO. DATE

A1.31

CHESTERTON HIGH SCHOOL
95067.00