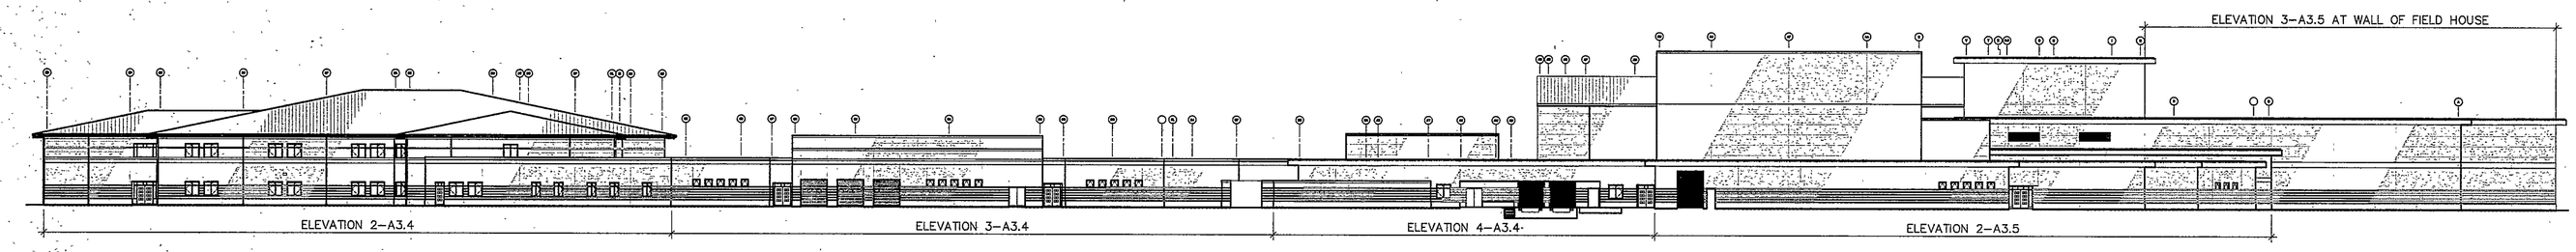

1 **EAST ELEVATION**
1/32" = 1'-0"

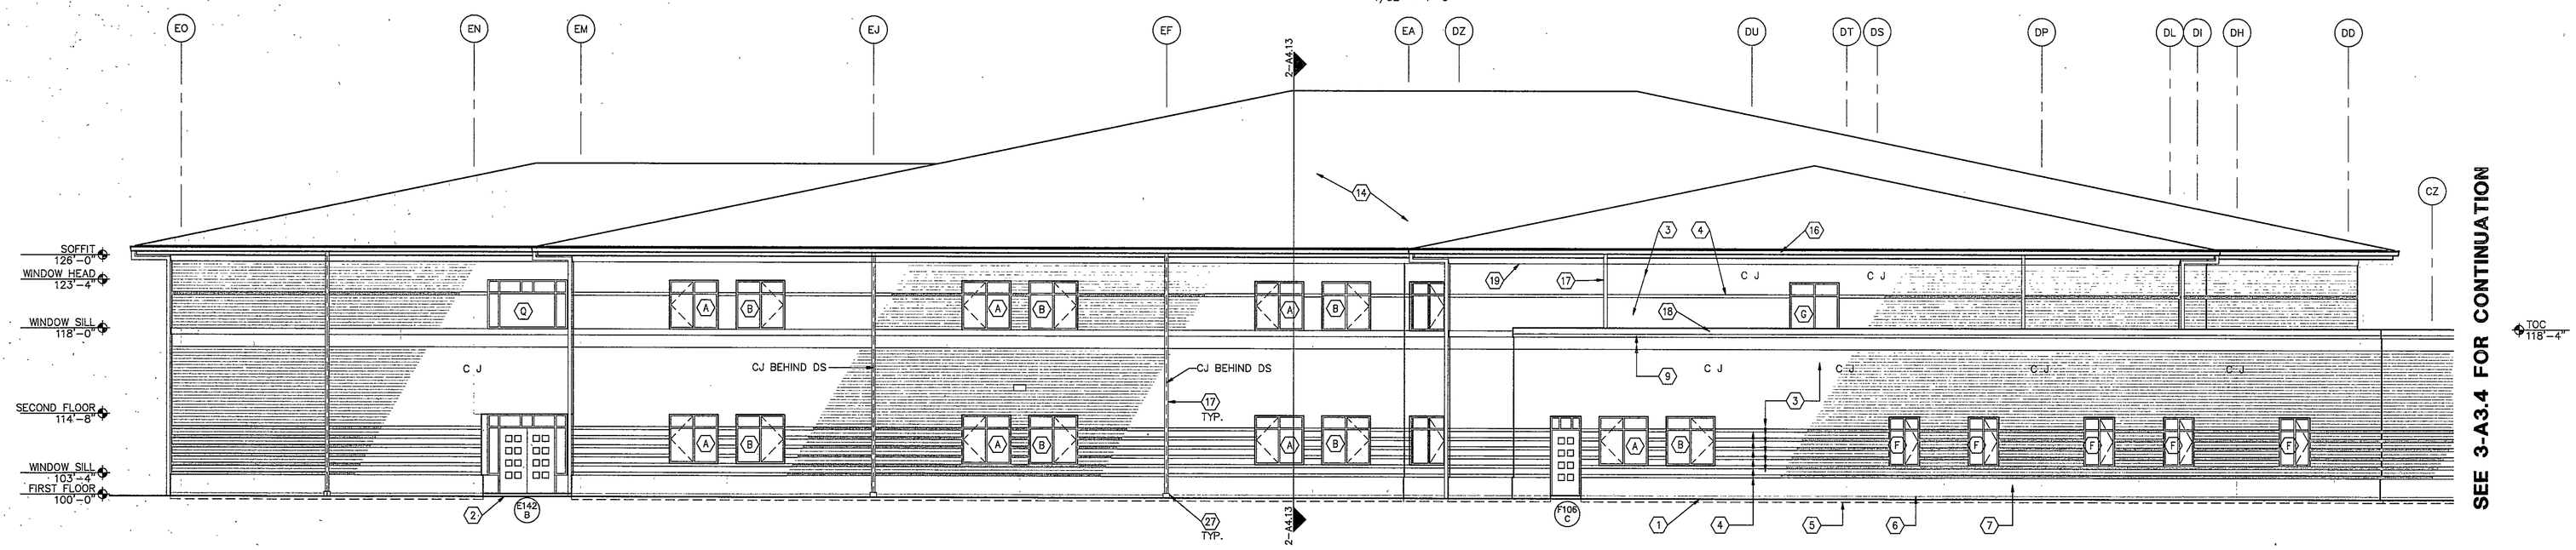

2 **PARTIAL EAST ELEVATION**
1/8" = 1'-0"

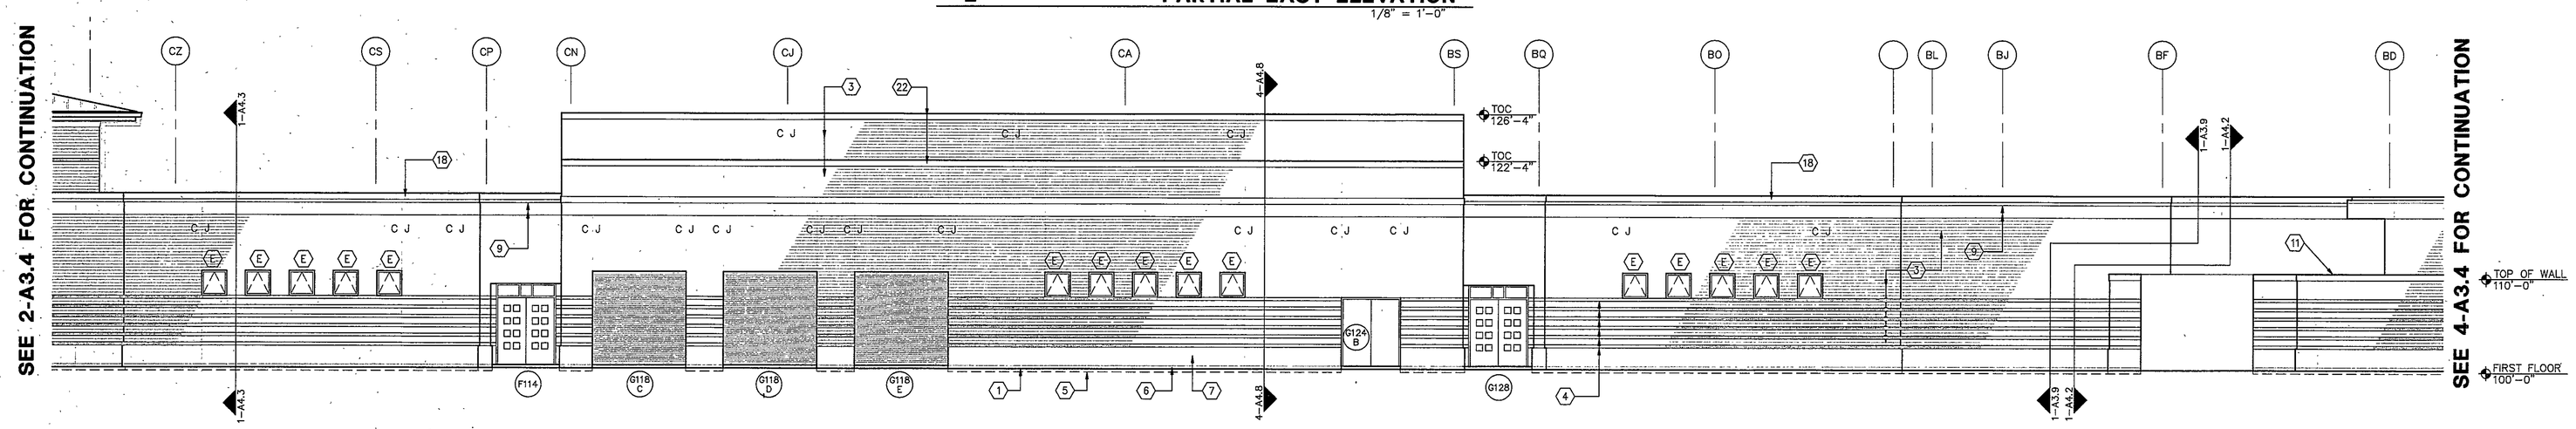

3 **PARTIAL EAST ELEVATION**
1/8" = 1'-0"

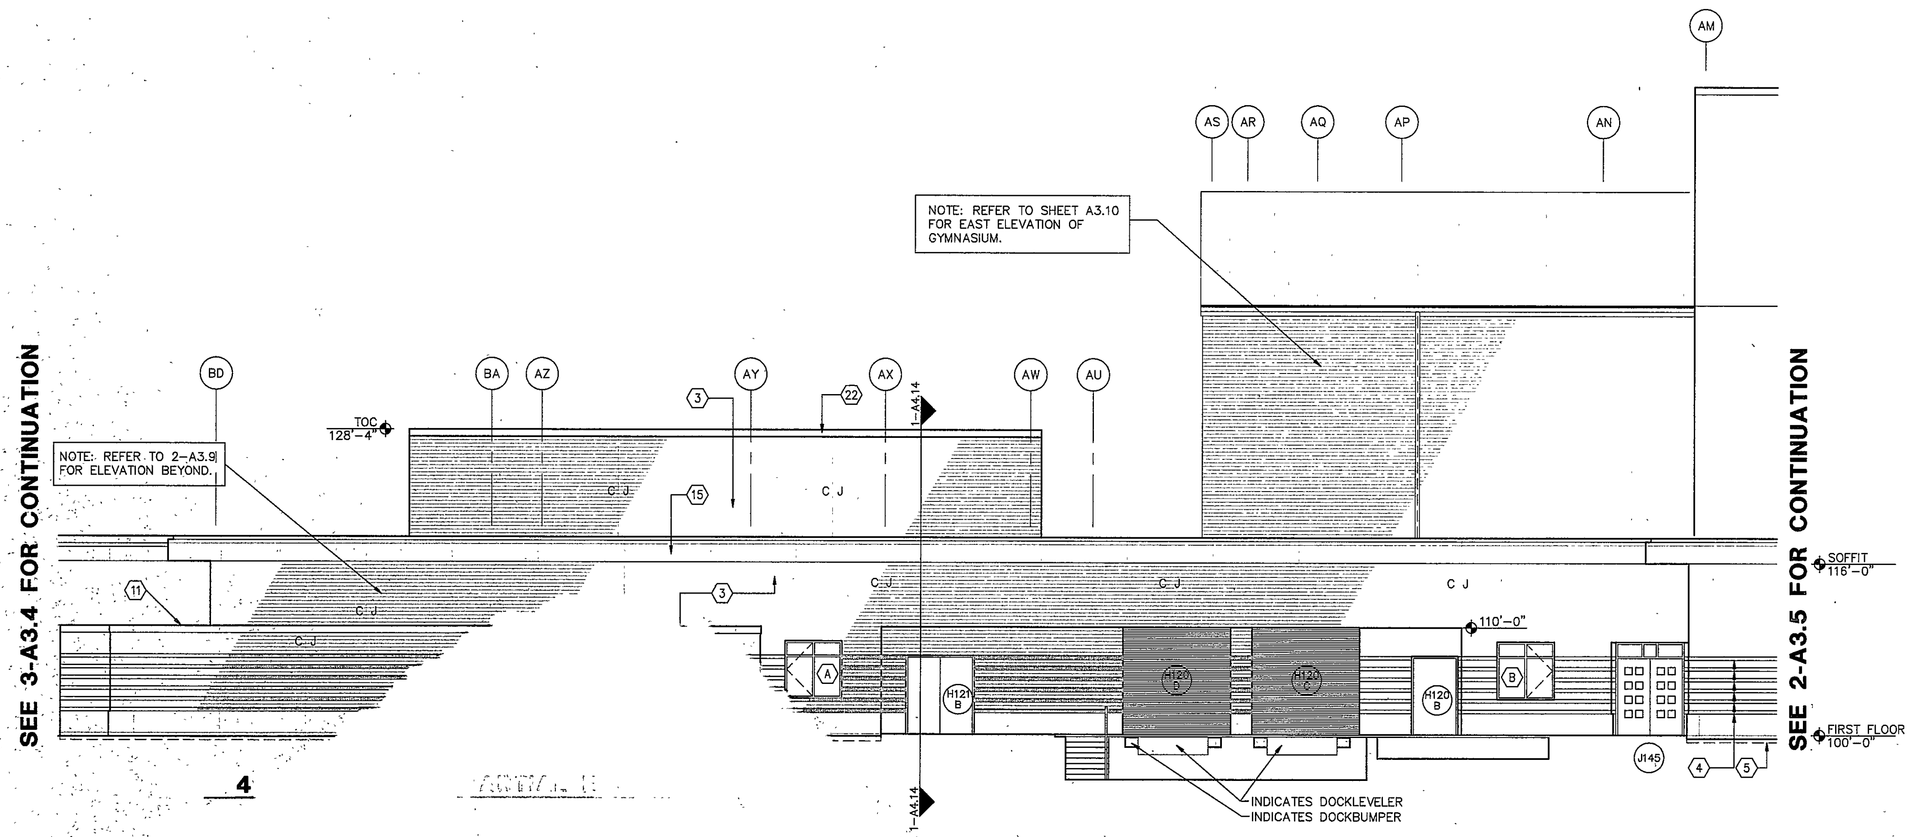

4

KEYNOTES

1. INDICATES FINISH GRADE – REFER TO SITE DRAWINGS
2. CONCRETE STOOP – REFER TO STRUCTURAL DRAWINGS.
3. INDICATES FACE BRICK: COLOR 'A' – REFER TO SECTION 04200.
4. INDICATES FACE BRICK: COLOR 'B' – REFER TO SECTION 04200.
5. CAST STONE LEDGE @ 99'-4"
6. CAST STONE STARTER COURSE – REFER TO SECTION 04720.
7. CAST STONE WATER TABLE – REFER TO SECTION 04720.
8. CAST STONE SILL – REFER TO SECTION 04720.
9. CAST STONE – REFER TO SECTION 04720.
10. CAST STONE MEDALLION – REFER TO SECTION 04720. (REFER TO DETAIL 6-A5.2 FOR PROFILES)
11. CAST STONE COPING – REFER TO SECTION 04720.
12. CAST STONE PIER CAP – REFER TO SECTION 04720.
13. CAST STONE LINTEL – REFER TO SECTION 04720.
14. PREFORMED METAL ROOFING – REFER TO SECTION 07412.
15. METAL FASCIA AND GRAVEL STOP – REFER TO SECTION 07600.
16. METAL GUTTER – REFER TO SECTION 07412.
17. METAL DOWNSPOUT – REFER TO SECTION 07412.
18. METAL COPING – REFER TO SECTION 07600
19. EIFS – REFER TO SECTION 07240.
20. FULLY ADHERED FLEXIBLE SHEET ROOFING – REFER TO SECTION 07531.
21. PREFINISHED METAL FLASHING – REFER TO SECTION 07412.
22. PREFINISHED METAL GRAVEL STOP – REFER TO SECTION 07600.
23. EDUCATIONAL CASEWORK – REFER TO EQUIPMENT PLANS.
24. GWB BULKHEAD PAINTED – REFER TO REFLECTED CEILING PLANS.
25. SLOPED PROJECTION SURFACE AND ACT CEILING ALTERNATE BID.
26. ACT CEILING – REFER TO ROOM FINISH SCHEDULE.
27. DOWNSPOUT BOOT – REFER TO SU SERIES DRAWINGS
28. SPLASH BLOCK

97-A-47

COPYRIGHT 1997 BY FANNING/HOWEY ASSOCIATES, INC.

DOUGLAS M. WICKSTROM REGISTERED STATE OF INDIANA ARCHITECT No. 3009

LEE BROCKWAY REGISTERED STATE OF INDIANA ARCHITECT No. 7866

THE NEW
CHESTERTON HIGH SCHOOL
FOR THE
DUNELAND SCHOOL CORPORATION
CHESTERTON, INDIANA

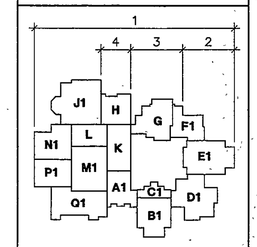

Fanning/Howey Associates, Inc.
Architects Engineers Consultants

BUILDING ELEVATIONS

DRAWN BY: JHJ
CHECKED BY: JHJ
COMM. NO.: 95067.00
DATE: APRIL 21, 1997

REVISIONS NO. DATE

A3.4

CHESTERTON HIGH SCHOOL
95067.00