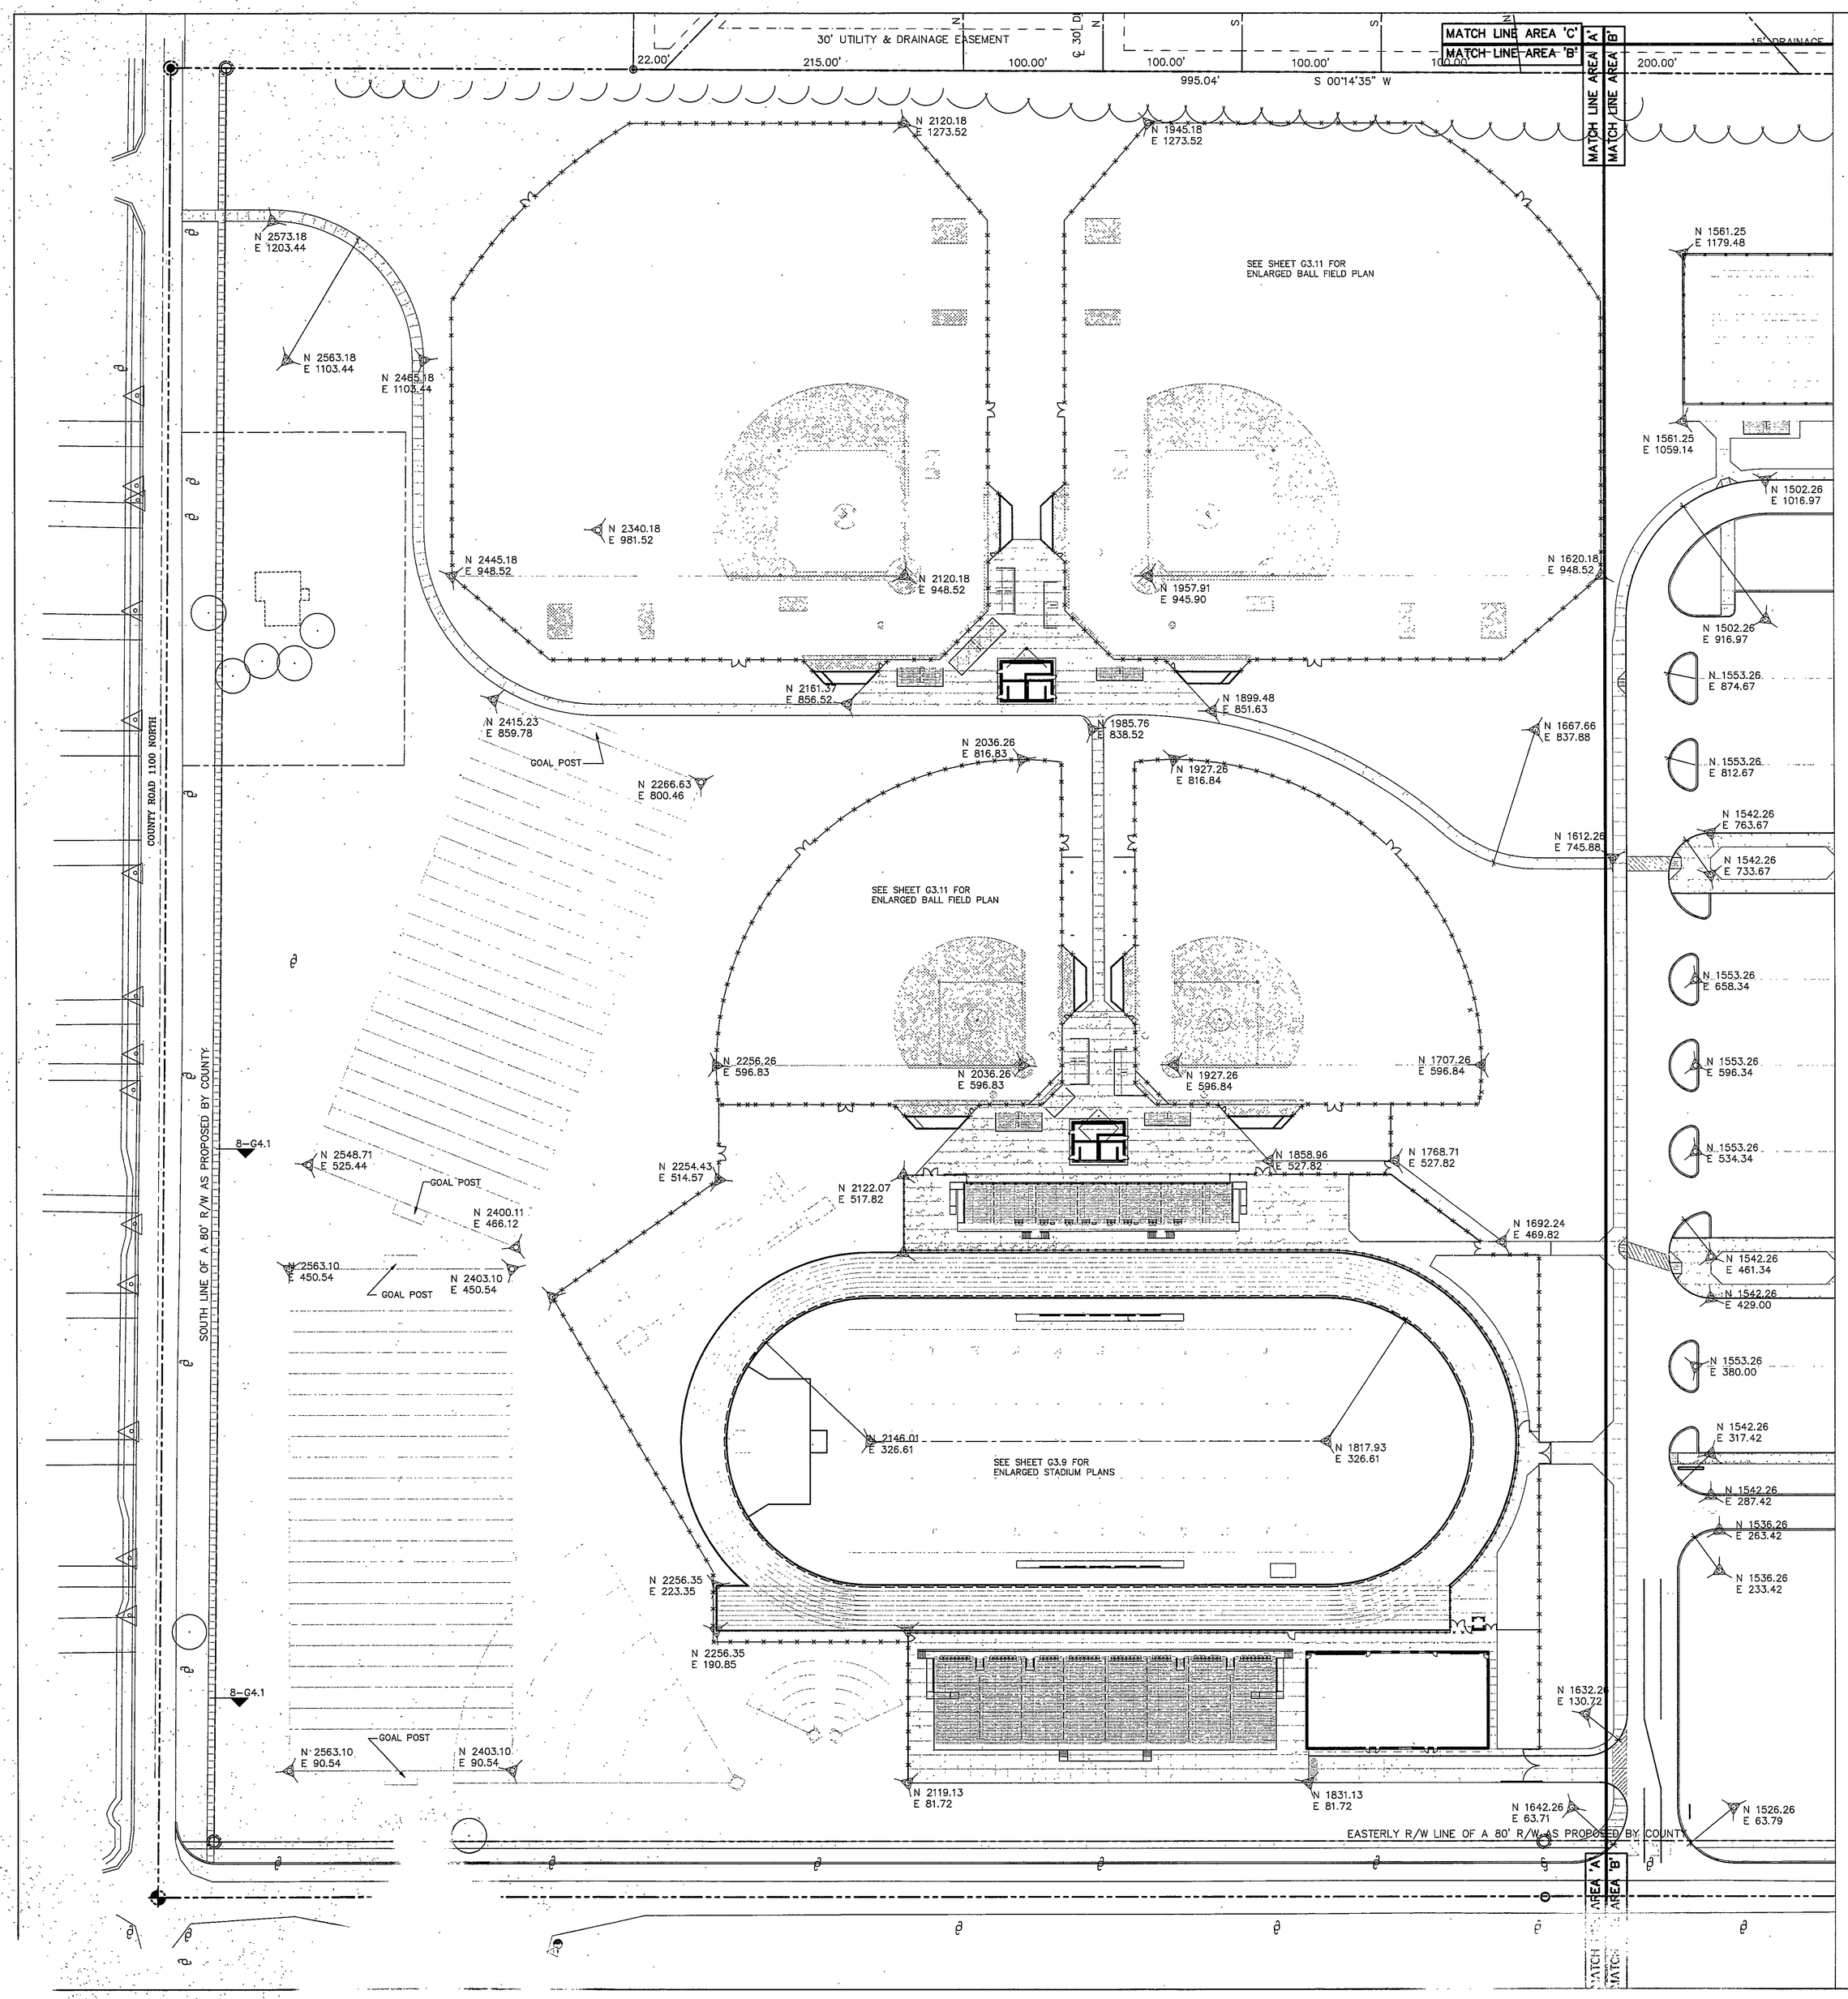

EXTERIOR BLEACHER SCHEDULE

LOCATION	CAPACITY		STRUCTURE	NO. REQ'D		COMMENTS
	18"SEATS	WHEELCHAIR			ROWS	
FOOTBALL STAD. HOME SIDE	3484	56	HORIZ. BEAM	1	29	26" ROW DEPTH, INTERLOCKING DECK W/ GUTTERS , ALTERNATIVE #2
FOOTBALL STAD. VISITOR SIDE	1574	16	HORIZ. BEAM	1	15	24" ROW DEPTH, CLOSED DECK
BASEBALL, VARSITY BASELINES	130	0	LEG TRUSS	2	7	W/ MID AISLE RAILS
BASEBALL, VARSITY BACKSTOP	186	0	LEG TRUSS	1	7	POWDER COAT PAINT RISER PLANKS, W/MIDRAIL
BASEBALL, J.V. BASELINES	94	0	LEG TRUSS	2	5	W/ MIDRAIL
SOFTBALL, VARSITY BASELINES	130	0	LEG TRUSS	2	7	W/ MIDRAIL
SOFTBALL, VARSITY BACKSTOP	54	0	LEG TRUSS	1	5	
SOFTBALL, J.V. BASELINES	94	0	LEG TRUSS	2	5	33' LENGTH W/ MIDRAIL
SOCCER	186	0	LEG TRUSS	2	7	45' LENGTH W/ MID RAIL
TENNIS	94	0	LEG TRUSS	2	5	33' LENGTH

NOTE:

A PORTION OF THE SITE DEVELOPMENT OF THIS PROJECT HAS BEEN PREVIOUSLY BID AS PHASE ONE WORK. THE FOLLOWING LIST INDICATES THE SCOPE OF WORK OF PHASE ONE CONSTRUCTION.

A: SITE PREPARATION
1. REMOVAL OF EXISTING TREES AND VEGETATION
2. TOPSOIL REMOVAL AND STOCKPILING
3. REMOVAL OF ABOVE GRADE IMPROVEMENTS
4. REMOVAL OF BELOW GRADE IMPROVEMENTS
5. SOIL EROSION AND SEDIMENT CONTROL
6. WETLAND SOIL AND PLANT STOCKPILING

B. EARTHWORK
1. PREPARATION OF SUBGRADE FOR FOOTINGS, INTERIOR SLABS, EXTERIOR CONCRETE, PAVEMENTS, AND LAWN AREAS
2. PROVIDE AND COMPACT SUBBASE MATERIAL
3. MOVE AND SPREAD TOPSOIL

C. COMPACTED AGGREGATE
1. COMPACTED AGGREGATE IN THE PARKING LOTS WEST OF THE BUILDING (NOT BUS LOT)

D. SITE UTILITIES
1. ON-SITE WATER MAINS
2. ON-SITE STORM SEWER
3. ON-SITE SANITARY SEWER
4. WATER MAIN WITHIN MERIDIAN ROAD R.O.W.

REMAINDER OF ON-SITE UTILITIES ARE INCLUDED IN THIS PHASE OF CONSTRUCTION. PHASE ONE DOCUMENTS ARE AVAILABLE FOR REVIEW TO CLARIFY SCOPE OF WORK.

NORTH

97-C-06

ENLARGED LAYOUT PLAN - AREA 'A'

SCALE: 1"=50'-0"

COPYRIGHT 1997 BY FANNING/HOWEY ASSOCIATES, INC.

MARK S. FERGUS No. L0083 STATE OF INDIANA LANDSCAPE ARCHITECT

J. BROCKMAN No. 3866 STATE OF INDIANA REGISTERED ARCHITECT

THE NEW
CHESTERTON HIGH SCHOOL
FOR THE
DUNELAND SCHOOL CORPORATION
CHESTERTON, INDIANA

Fanning/Howey Associates, Inc.
Architects Engineers Consultants

ENLARGED LAYOUT PLAN 'A'	
DRAWN BY: CDH	COMM. NO.: 95067.00
CHECKED BY: STU	DATE: APRIL 21, 1997
REVISIONS NO. DATE	G3.1

CHESTERTON HIGH SCHOOL
95067.00 PHASE 2