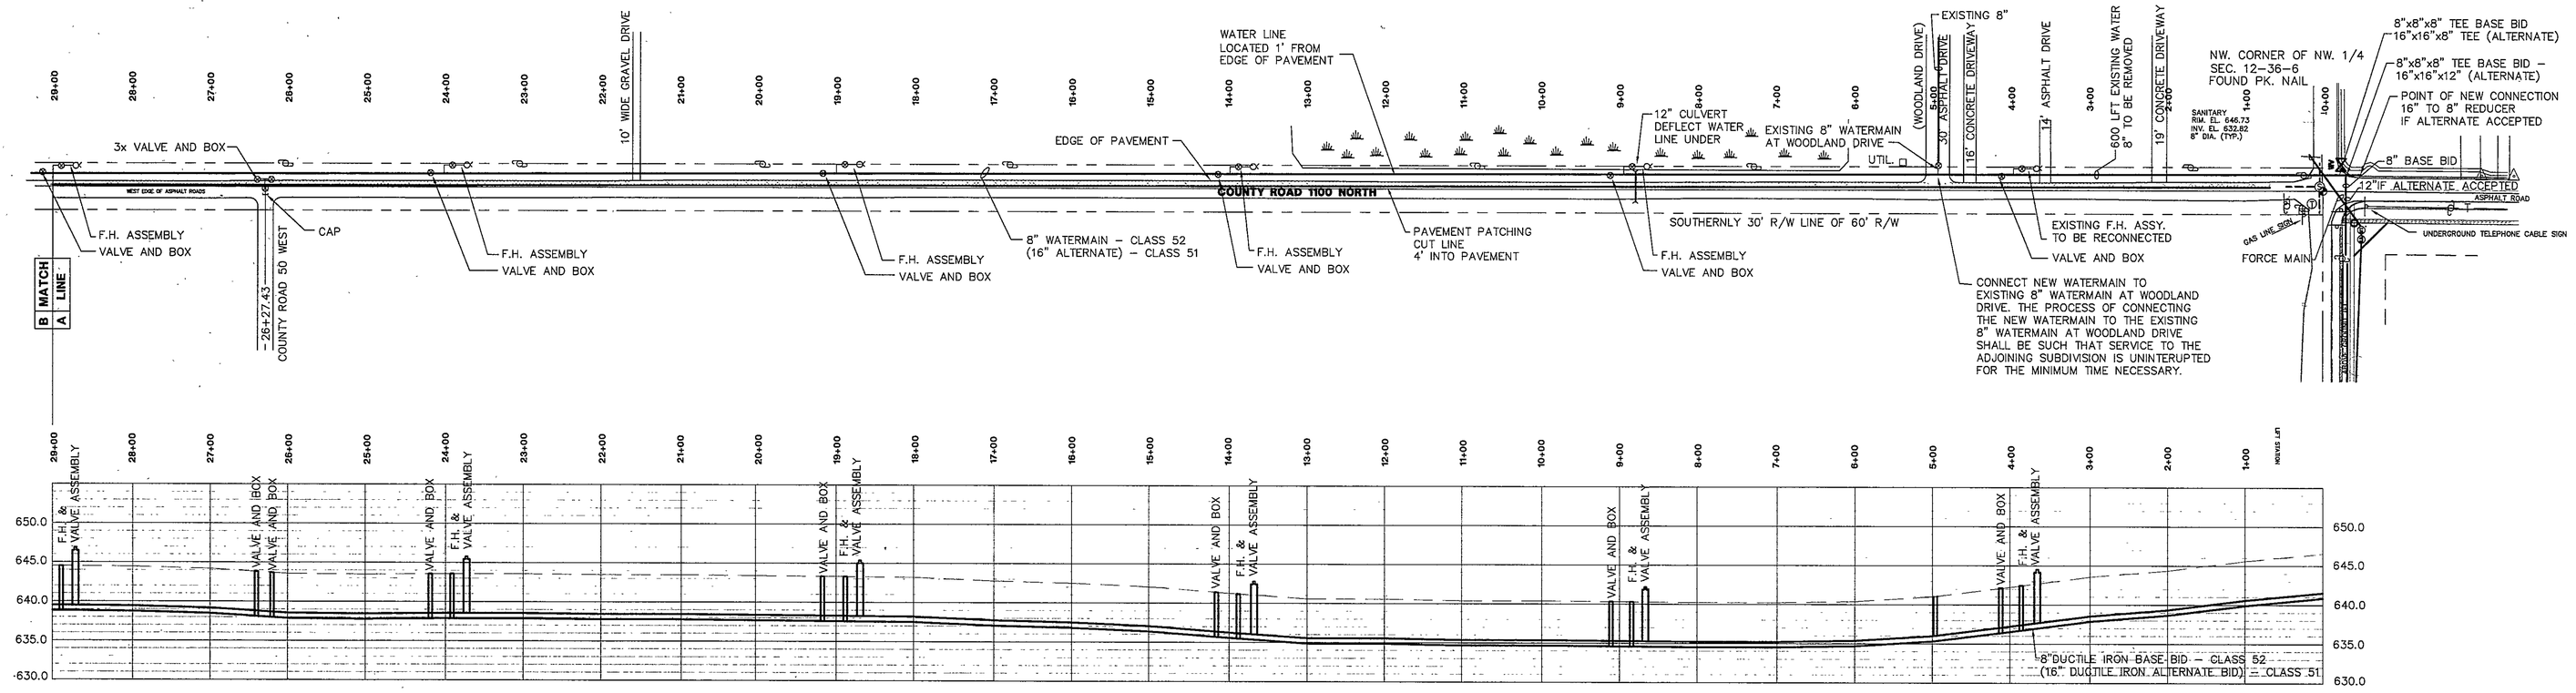

WATER MAIN EXTENSION PLAN

1" = 100'

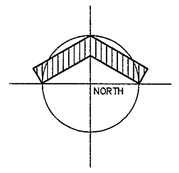

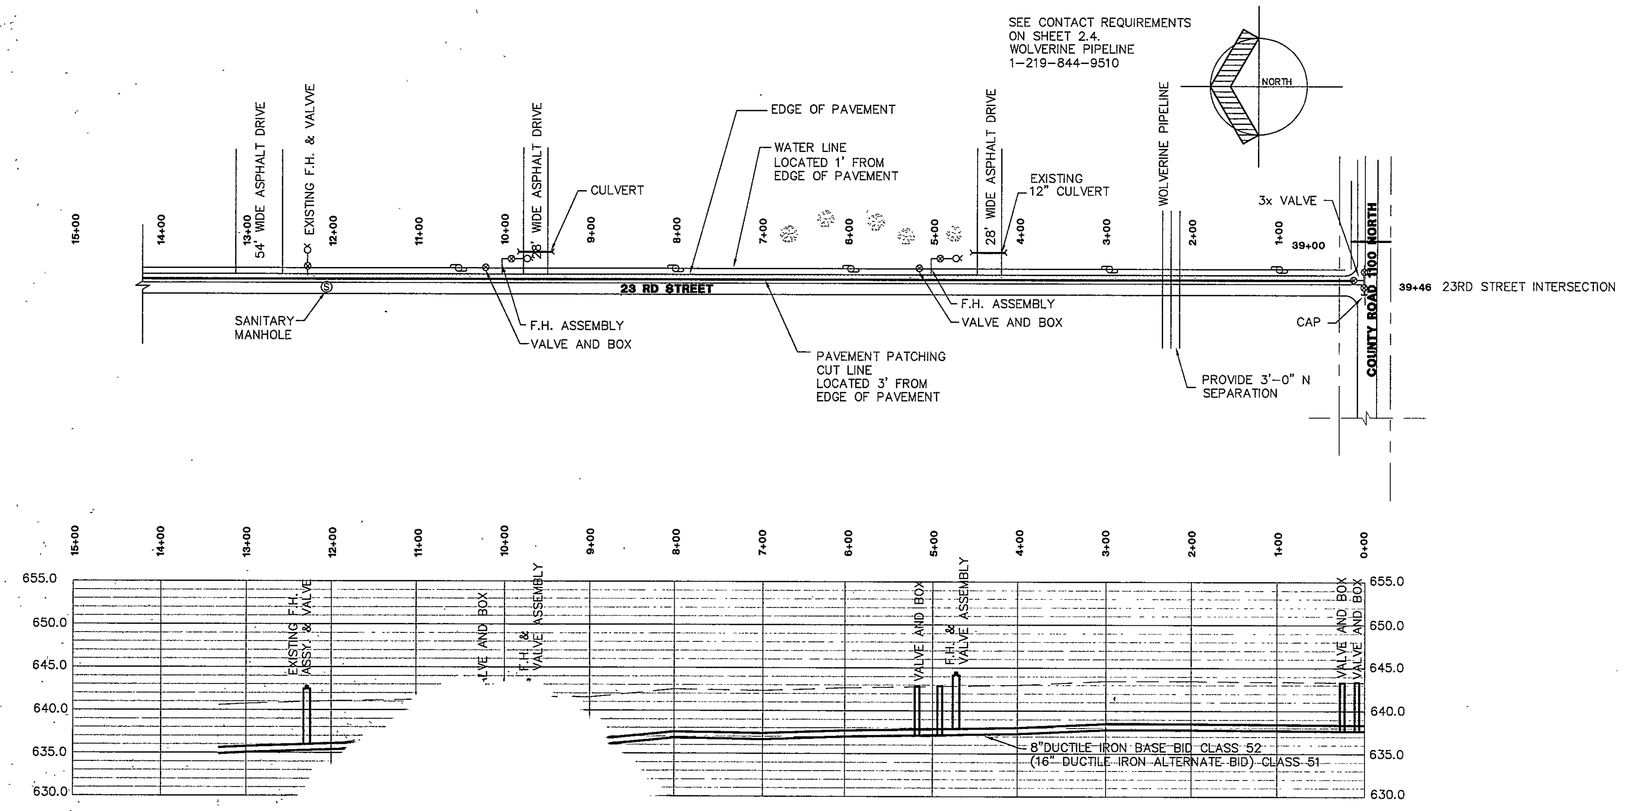

EXTENSION PLAN

1" = 100'

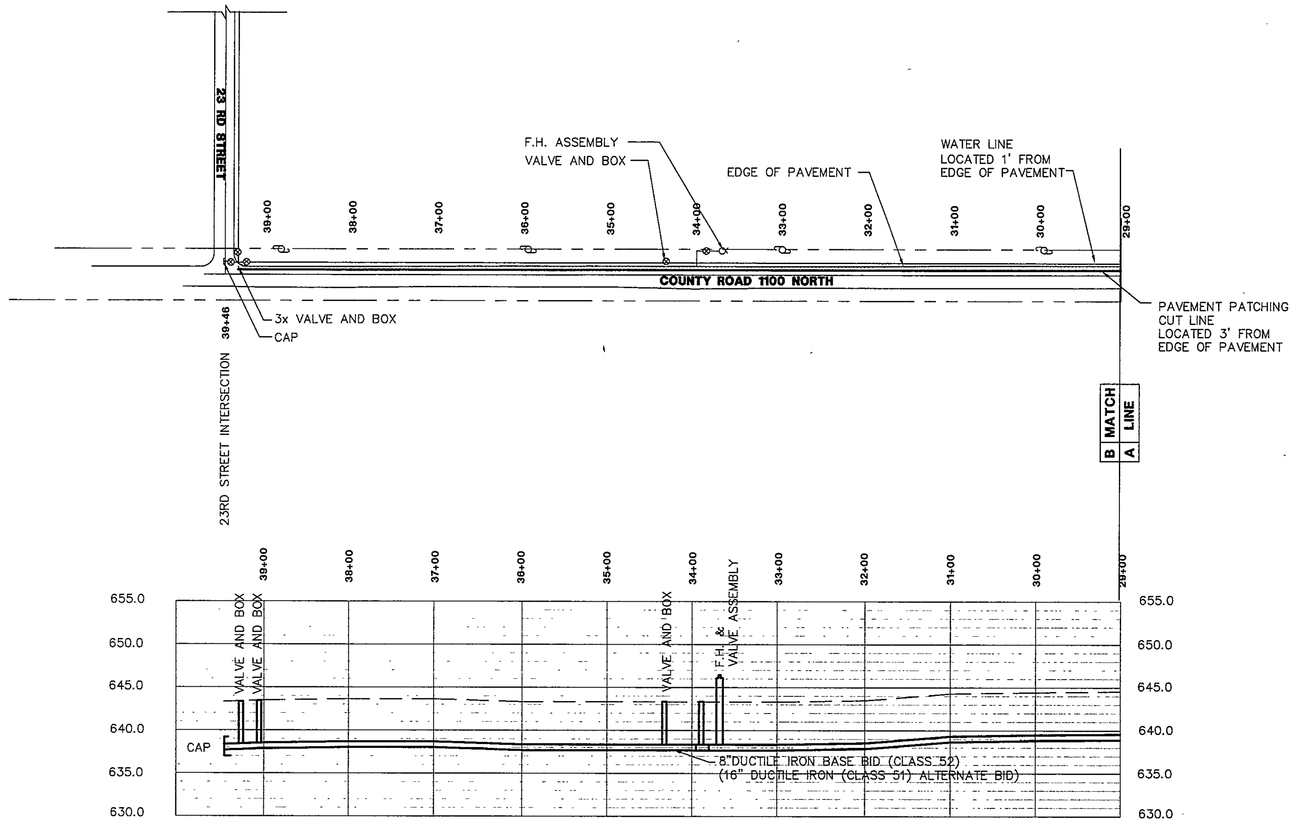

WATER MAIN EXTENSION PLAN

1" = 100'

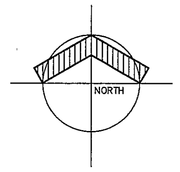

LEGEND

- = UTILITY POLES
- = DRAINAGE MANHOLES
- = SANITARY MANHOLE
- = FIRE HYDRANT
- = WATER VALVES
- = GAS VALVES
- = MARSH
- = MAILBOXES
- = TELEPHONE JUNCTION BOXES
- = TREE LINE, BRUSH ETC.
- = STREET SIGN, STOP SIGN ETC.
- = TREES

97-C-44

COPYRIGHT 1997 BY FANNING/HOWEY ASSOCIATES, INC.

THE NEW
CHESTERTON HIGH SCHOOL
FOR THE
DUNELAND SCHOOL CORPORATION
CHESTERTON, INDIANA

Fanning/Howey Associates, Inc.
Architects Engineers Consultants

OFF SITE WATER MAIN	
DRAWN BY: CDH	COMM. NO.: 95067.00
CHECKED BY: JDW	DATE: APRIL 21, 1997
SU2.6	REVISIONS NO. DATE

CHESTERTON HIGH SCHOOL
95067.00 PHASE 2