ARCHITECTURAL AND STRUCTURAL ABBREVIATIONS

ABBREVIATIONS USED ON DRAWINGS IN GENERAL ARE LISTED BELOW. REFER TO CSI DOCUMENT TD 2-4 DATED NOVEMBER 1986 FOR ANY ABBREVIATION USED ON THE DRAWINGS BUT ARE NOT LISTED BELOW.

@	AT
AC	AIR CONDITIONING
ACP	ALUMINUM COVER PLATE
ACT	ACOUSTICAL CEILING TILE
AD	AREA DRAIN
ADJ	ADJUSTABLE
AFF	ABOVE FINISHED FLOOR
AFP	ACCORDION FOLDING PARTITION
AGG	AGGREGATE
ALT	ALTERNATIVE
AL	ALUMINUM
AP	ACCESS PANEL
APPROX	APPROXIMATE
AR	ACID RESISTANT
ARCH	ARCHITECT(URAL)
ASPH	ASPHALT
AV	AUDIO-VISUAL
AWG	AMERICAN WIRE GAUGE
AWT	ACOUSTICAL WALL TREATMENT
L	ANGLE
&	AND
BIT	BITUMINOUS
BLDG	BUILDING
BLKG	BLOCKING
BM	BENCH MARK/BEAM
BOS	BOTTOM OF STEEL
BOT	BOTTOM
BRG	BEARING
BRK	BRICK
BUR	BUILT-UP ROOF
CAB	CABINET
CAR	CARPET
CAT	CATALOG
CB	CHALKBOARD/CATCH BASIN
CFM	CUBIC FEET PER MINUTE
CG	CORNER GUARD
CH	CABINET HEATER
CI	CAST IRON
CJ	CONTROL JOINT
CL	CENTERLINE
CLR	CLEAR
CLG	CEILING
CMP	CORRUGATED METAL PIPE
CMT	CERAMIC MOSAIC TILE
CMU	CONCRETE MASONRY UNIT
CO	CLEANOUT
COL	COLUMN
COMP	COMPACTED
CONC	CONCRETE
CONSTR	CONSTRUCTION
CONT	CONTINUOUS/CONTINUE
CONTR	CONTRACTOR
CORR	CORRUGATED
CT	CERAMIC TILE
C TO C	CENTER TO CENTER
CSK	COUNTER SINK
CU FT/CF	CUBIC FEET
CU IN/CI	CUBIC INCH
CU YD/CY	CUBIC YARD
CUSP	CUSPIDOR
CW	COLD WATER
CWF	CEMENTITIOUS WOOD FIBER
d	PENNY (NAILS, ETC.)
D	DEPTH/DEEP
°	DEGREE
DC	DISPLAY CASE
DEPT	DEPARTMENT
DET	DETAIL
DF	DRINKING FOUNTAIN
DIA/Ø	DIAMETER
DIM	DIMENSION
DIV	DIVISION
DL	DEAD LOAD
DWG	DRAWING
DS	DOWNSPOUT
DWC	DRINKING WATER COOLER
E	EAST
EA	EACH
EF	EACH FACE
EJ	EXPANSION JOINT
EL	ELEVATION
ELEC	ELECTRIC(AL)
ELEV	ELEVATOR
ENGR	ENGINEER
EP	ELECTRICAL PANELBOARD
EQ	EQUAL
EQUIP	EQUIPMENT
EW	EACH WAY
EIFS	EXTERIOR INSULATION AND FINISH SYSTEM
EXH	EXHAUST
EXIST	EXISTING
EXP	EXPANSION
EXT	EXTERIOR
EXTN	EXTENSION
FD	FLOOR DRAIN
FHC	FIRE HOSE CABINET
FIN	FINISH
FIN FL	FINISH FLOOR
FLR	FLOOR
FDN	FOUNDATION
FSR	FLEXIBLE SHEET ROOFING
FSSK	FLOOR SERVICE SINK
FT/'	FEET
FTG	FOOTING
FE	FIRE EXTINGUISHER
FEC	FIRE EXTINGUISHER CABINET
GA	GAUGE
GALV	GALVANIZE(D)
GB	GRAB BAR
GL	GLASS
GWB	GYPSUM WALLBOARD
H	HEIGHT/HIGH
HB	HOSE BIBB
HDWE	HARDWARE
HM	HOLLOW METAL
HORIZ	HORIZONTAL
HPT	HIGH POINT
HS	HIGH STRENGTH
HTG	HEATING
HVAC	HEATING/VENTILATING/ AIR CONDITIONING
HW	HOT WATER
HWY	HIGHWAY
ID	INSIDE DIAMETER
IN/"	INCH
INCL	INCLUDE(D), (ING)
INFO	INFORMATION
INSUL	INSULATION/INSULATE
INTR	INTERIOR
INV	INVERT
JS	JOIST SUBSTITUTE
JST	JOIST
JT	JOINT
KIT	KITCHEN
L	LENGTH
LAM	LAMINATE(D)
LAV	LAVATORY
LB/#	POUND
LKR	LOCKER
LL	LIVE LOAD
LLH	LONG LEG HORIZONTAL
LLV	LONG LEG VERTICAL
LVR	LOUVER
LW	LONG WAY
M	METER/THOUSAND
MAS	MASONRY
MAT	MATERIAL
MAX	MAXIMUM
MB	MARKER BOARD
MECH	MECHANICAL
MEZZ	MEZZANINE
MFR	MANUFACTURER
MH	MANHOLE
MIN	MINIMUM
MISC	MISCELLANEOUS
MM	MILLIMETER
MO	MASONRY OPENING
MET	METAL
N	NORTH
NIC	NOT IN CONTRACT
NO/#	NUMBER
NOM	NOMINAL
NTS	NOT TO SCALE
OC	ON CENTER
OD	OUTSIDE DIAMETER
OPNG	OPENING
OPP	OPPOSITE
OPP HD	OPPOSITE HAND
O TO O	OUT TO OUT
OW	OPERABLE WALL
OZ	OUNCE
PA	PUBLIC ADDRESS
PERF	PERFORATED
PL	PLATE/PROPERTY LINE
PLAS	PLASTER
PLAS LAM	PLASTIC LAMINATE
PLBG	PLUMBING
PLYWD	PLYWOOD
PREFAB	PREFABRICATED
PS	PROJECTION SCREEN
PSF	POUNDS PER SQUARE FOOT
PSI	POUNDS PER SQUARE INCH
PSS	PENCIL SHARPENER SUPPORT
PVC	POLYVINYL CHLORIDE
PVMT	PAVEMENT
QT	QUARRY TILE
R	RISER
RA	RETURN AIR
RAD/R	RADIUS
RB	RESILIENT BASE
RCP	REINFORCED CONCRETE PIPE
RD	ROOF DRAIN
REF	REFERENCE
REFR	REFRIGERATOR
REINF	REINFORCING
REQ'D	REQUIRED
REV	REVISION(S)
RM	ROOM
RO	ROUGH OPENING
ROW	RIGHT-OF-WAY
S	SOUTH
SA	SUPPLY AIR
SAN	SANITARY
SCHED	SCHEDULE
SD	STORM DRAIN/SMOKE DETECTOR
SECT	SECTION
SEW	SEWER
SGFT	STRUCTURAL GLAZED FACING TILE
SHT	SHEET
SIM	SIMILAR
SP	SPACE
SPEC(S)	SPECIFICATION(S)
SPKR	SPEAKER
SQ	SQUARE
SQ FT/SF	SQUARE FEET
SQ IN/SI	SQUARE INCHES
SQ YD/SY	SQUARE YARDS
SST	STAINLESS STEEL
ST	STORM/STREET
STD	STANDARD
STL	STEEL
STRUCT	STRUCTURAL
SUSP	SUSPENDED
SW	SHORT WAY/SIDEWALK
SYMM	SYMMETRY(ICAL)
SYNTH	SYNTHETIC
T	TREAD
T&B	TOP AND BOTTOM
T&G	TONGUE AND GROOVE
TA	TOILET ACCESSORY(IES)
TB	TACKBOARD
TC	TOP OF CURB
TEL	TELEPHONE
TER	TERRAZZO
TOC	TOP OF CONCRETE
TOF	TOP OF FOOTING
TOM	TOP OF MASONRY
TOS	TOP OF STEEL
TV	TELEVISION
TYP	TYPICAL
TWS	TACKABLE WALL SURFACE
UON	UNLESS OTHERWISE NOTED
UV	UNIT VENTILATOR
UR	URINAL
VCT	VINYL COMPOSITION TILE
VCGWB	VINYL COVERED GYPSUM WALLBOARD
VERT	VERTICAL
VIF	VERIFY IN FIELD
VIT	VITREOUS
VOL	VOLUME
VR	VAPOR RETARDER
VRB	VENTED RESILIENT BASE
VS	VENT STACK
VT	VINYL TILE
W	WEST/WIDE/WIDTH
W/	WITH
W/O	WITHOUT
WA	WARDROBE ACCESSORIES
WB	WOOD BASE
WC	WATER CLOSET/WIND COLUMN
WD	WOOD
WH	WATER HEATER
WP	WORKING POINT
WSSK	WALL SERVICE SINK
WWF	WELDED WIRE FABRIC
YD	YARD/YARD DRAIN

ARCHITECTURAL MATERIAL SYMBOL LEGEND

ASPHALT
EARTH
GRAVEL OR STONE
SAND, GROUT, PLASTER, GWB, OR PLAN VIEW OF SIDEWALK
CONCRETE
TERRAZZO
CUT STONE
RUBBLE
MARBLE
SLATE
PRECAST CONCRETE
FACE BRICK
FIRE BRICK
GLAZED BRICK
CONCRETE MASONRY UNIT (PLAN)
CONCRETE MASONRY UNIT (CORED, IN SECTION)
CONCRETE MASONRY UNIT (SOLID, IN SECTION)
SPRAY-ON INSULATION OR FIRE PROTECTION
LIGHTWEIGHT INSULATING CONCRETE
CERAMIC TILE, QUARRY TILE, STRUCTURAL GLAZED TILE OR TERRA COTTA (LARGE SCALE)
WIRE FENCE OR PARTITION
CORRUGATED METAL FORMING
METAL ROOF DECK
REINFORCING BARS
METAL (IN SECTION)
METAL SHAPES
WWF IN CONCRETE SLAB
LAMINATED WOOD BEAM (SMALL SCALE, SECTION)
BATT INSULATION
RIGID INSULATION
ROUGH WOOD
FINISH WOOD
WOOD OTHER THAN NOMINAL
PLYWOOD
GYPSUM WALLBOARD (LARGE SCALE)
STUD WALL
SOLID PANEL FOLDING PARTITION OR OPERABLE WALL
FABRIC ACCORDION FOLDING PARTITION
ACOUSTIC TILE CEILING
CARPET

ARCHITECTURAL DRAWING SYMBOLS LEGEND

LEVEL LINE
TB#1 — TEST BORING & NO.
811 — EXISTING CONTOUR
811 — NEW CONTOUR
811.9' — EXISTING POINT ELEVATION
815.2' — NEW POINT ELEVATION
13 — STORM SEWER INLETS
3:1, 4:1, 10:1 — SLOPE OF GRADE
E — WINDOW TYPE
A20 A — DOOR NUMBER
A 3 — STRUCTURAL GRID REFERENCE
1 — WINDOW NUMBER
E— — EDUCATIONAL EQUIPMENT NO.
R— — RESIDENTIAL EQUIPMENT NO.
P— — PHYSICAL EDUC. EQUIPMENT NO.
B — LOCKER TYPE
2-A7.5 — DETAIL REFERENCE
A15 — ROOM NO. SEE SCHEDULE FOR ROOM AREA & CEILING HEIGHT
3-A5.1 — WALL OR DETAIL SECTION
A-A4.1 — BUILDING SECTION
2 DETAIL 1/4"=1'-0" — DETAIL OR SECTION TITLE

SITE LOCATION MAP

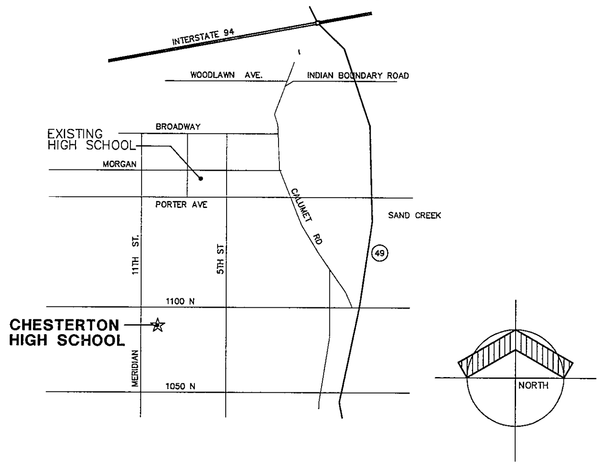

CONSTRUCTION CONTROL
PROJECT AND CONSTRUCTION MANAGEMENT
111 E. WAYNE STREET
SUITE 555
Fort Wayne, Indiana 46802
(219) 424-4425
Fax: (219) 424-1222

WORNDRAN & ASSOCIATES
16210 SIX OAKS DRIVE
FORT WAYNE, INDIANA 46845
(219) 637-0703
Fax: (219) 637-0303

COUNSILMAN/HUNSAKER & ASSOCIATES
4969 AMBS ROAD
ST. LOUIS, MO 63128
PHONE: (314)894-1245
FAX: (314)894-0109

THE NEW CHESTERTON HIGH SCHOOL
DUNELAND SCHOOL CORPORATION
CHESTERTON, INDIANA

BOARD OF EDUCATION

MICHAEL TROUT	PRESIDENT
DAWN ROGERS	VICE PRESIDENT
ROBERT RHODA	SECRETARY
MICHAEL GRIFFIN	BOARD MEMBER
JANICE CUSTER	BOARD MEMBER
JOHN KROFT	FORMER MEMBER
RAY YAGELSKI	FORMER MEMBER

ADMINISTRATION

DR. KENNETH PAYNE	SUPERINTENDENT
H. STEPHEN HEWLETT	ASST SUPERINTENDENT FOR INSTRUCTION
DR. DIRK BAER	ASST SUPERINTENDENT FOR OPERATIONS
MARK McKIBBEN	DIRECTOR OF SPECIAL SERVICES

INDEX OF DRAWINGS

SET #2

COVER
INDEX SHEET

ARCHITECTURAL

A5.1 WALL SECTIONS
A5.2 WALL SECTIONS
A5.3 WALL SECTIONS
A5.4 WALL SECTIONS
A5.5 WALL SECTIONS
A5.6 WALL SECTIONS
A5.7 WALL SECTIONS
A5.8 WALL SECTIONS
A5.9 WALL SECTIONS
A5.10 WALL SECTIONS
A5.11 WALL SECTIONS
A5.12 WALL SECTIONS
A5.13 WALL SECTIONS
A5.14 WALL SECTIONS
A5.15 WALL SECTIONS
A5.16 WALL SECTIONS
A5.17 WALL SECTIONS
A5.18 WALL SECTIONS
A5.19 WALL SECTIONS
A5.20 WALL SECTIONS
A5.21 WALL SECTIONS
A5.22 WALL SECTIONS
A5.23 WALL SECTIONS
A5.24 WALL SECTIONS
A5.25 WALL SECTIONS
A5.26 WALL SECTIONS
A5.27 WALL SECTIONS
A5.28 WALL SECTIONS
A6.1 DOOR DETAILS
A6.2 DOORS AND WINDOW DETAILS
A6.3 WINDOW DETAILS
A6.4 DOOR DETAILS

ARCHITECTURAL (CONT.)

A7.1 EQUIPMENT PLAN UNIT – A1
A7.2 EQUIPMENT PLAN UNIT – A2
A7.3 EQUIPMENT PLAN UNIT – B1
A7.4 EQUIPMENT PLAN UNIT – B2
A7.5 EQUIPMENT PLAN UNIT – C1, C2
A7.6 EQUIPMENT PLAN UNIT – D1
A7.7 EQUIPMENT PLAN UNIT – D2
A7.8 EQUIPMENT PLAN UNIT – E1
A7.9 EQUIPMENT PLAN UNIT – E2
A7.10 EQUIPMENT PLAN UNIT – F1
A7.11 EQUIPMENT PLAN UNIT – F2
A7.12 EQUIPMENT PLAN UNIT – G
A7.13 EQUIPMENT PLAN UNIT – H
A7.14 EQUIPMENT PLAN UNIT – J1
A7.15 EQUIPMENT PLAN UNIT – J2
A7.16 EQUIPMENT PLAN UNIT – K
A7.17 EQUIPMENT PLAN UNIT – L
A7.18 EQUIPMENT PLAN UNIT – M1
A7.19 EQUIPMENT PLAN UNIT – M2
A7.20 EQUIPMENT PLAN UNIT – N1
A7.21 EQUIPMENT PLAN UNIT – N2
A7.22 EQUIPMENT PLAN UNIT – P1
A7.23 EQUIPMENT PLAN UNIT – P2
A7.24 EQUIPMENT PLAN UNIT – Q1
A7.25 CONCESSION STAND
A7.26 ENLARGED TOILET PLANS
A7.27 ENLARGED TOILET PLANS
A7.28 ENLARGED TOILET PLANS
A7.29 MISCELLANEOUS DETAILS
A7.30 MISCELLANEOUS DETAILS
A7.31 MISCELLANEOUS DETAILS
A7.32 MISCELLANEOUS DETAILS
A7.33 MISCELLANEOUS DETAILS
A8.1 INTERIOR ELEVATIONS
A8.2 INTERIOR ELEVATIONS
A8.3 INTERIOR ELEVATIONS
A8.4 INTERIOR ELEVATIONS
A8.5 INTERIOR ELEVATIONS
A8.6 INTERIOR ELEVATIONS
A8.7 FLOOR GRAPHICS
A8.8 FLOOR GRAPHICS
A8.9 FLOOR GRAPHICS

ARCHITECTURAL (CONT.)

A9.1 REFL. CEILING PLAN UNIT – A1
A9.2 REFL. CEILING PLAN UNIT – A2
A9.3 REFL. CEILING PLAN UNIT – B1
A9.4 REFL. CEILING PLAN UNIT – B2
A9.5 REFL. CEILING PLAN UNIT – C1, C2
A9.6 REFL. CEILING PLAN UNIT – D1
A9.7 REFL. CEILING PLAN UNIT – D2
A9.8 REFL. CEILING PLAN UNIT – E1
A9.9 REFL. CEILING PLAN UNIT – E2
A9.10 REFL. CEILING PLAN UNIT – F1
A9.11 REFL. CEILING PLAN UNIT – F2
A9.12 REFL. CEILING PLAN UNIT – G
A9.13 REFL. CEILING PLAN UNIT – H
A9.14 REFL. CEILING PLAN UNIT – J1
A9.15 REFL. CEILING PLAN UNIT – J2
A9.16 REFL. CEILING PLAN UNIT – K
A9.17 REFL. CEILING PLAN UNIT – L
A9.18 REFL. CEILING PLAN UNIT – M1
A9.19 REFL. CEILING PLAN UNIT – M2
A9.20 REFL. CEILING PLAN UNIT – N1
A9.21 REFL. CEILING PLAN UNIT – N2
A9.22 REFL. CEILING PLAN UNIT – P1
A9.23 REFL. CEILING PLAN UNIT – P2
A9.24 REFL. CEILING PLAN UNIT – Q1
A9.25 REFL. CEILING PLAN UNIT – Q2
A9.26 CONCESSION STAND
A9.27 REFL. CEILING PLANS
A10.1 STAIR DETAILS
A10.2 STAIR DETAILS
A10.3 STAIR DETAILS
A10.4 STAIR DETAILS
A10.5 STAIR DETAILS
A10.6 STAIR DETAILS
A10.7 STAIR DETAILS
A10.8 STAIR DETAILS
A10.9 STAIR DETAILS

POOL

SP1.0 POOL PLAN
SP1.1 POOL DETAILS
SP2.0 POOL PIPING PLAN
SP2.1 POOL MECHANICAL DETAILS

97-C-50

COPYRIGHT 1997 BY FANNING/HOWEY ASSOCIATES, INC.

DOUGLAS M. WICKSTROM — REGISTERED — STATE OF INDIANA — ARCHITECT

LEE BROCKER — REGISTERED — STATE OF INDIANA — ARCHITECT

THE NEW CHESTERTON HIGH SCHOOL FOR THE DUNELAND SCHOOL CORPORATION CHESTERTON, INDIANA

Fanning/Howey Associates, Inc.
Architects Engineers Consultants

INDEX SHEET
DRAWN BY: LEC
CHECKED BY: JHJ
COMM. NO.: 95067.00
DATE: APRIL 21, 1997
REVISIONS NO. DATE

INDEX

CHESTERTON HIGH SCHOOL
95067.00