ROOM LEGEND "L1"

ROOM NO.	ROOM NAME	AREA S.F.	CEILING HEIGHT
L101	CORRIDOR	1892	VARIES
L102	BOY'S ATHLETIC LOCKER	782	9'-4"
L103	DRYING ROOM	46	9'-4"
L104	SHOWER	154	9'-4"
L105	DRYING ROOM	46	9'-4"
L106	TOILET	206	9'-4"
L107	ATHLETIC OFFICE	120	9'-4"
L108	TOILET	54	9'-4"
L109	BOY'S ATHLETIC LOCKER	782	9'-4"
L110	GIRLS ATHLETIC LOCKER	782	9'-4"
L111	DRYING ROOM	46	9'-4"
L112	SHOWER	150	9'-4"
L113	DRYING ROOM	46	9'-4"
L114	TOILET	206	9'-4"
L115	ATHLETIC OFFICE	120	9'-4"
L116	TOILET	54	9'-4"
L117	GIRLS ATHLETIC LOCKER	782	9'-4"
L118	LAUNDRY	731	9'-4"
L119	CORRIDOR	1213	10'-0"
L120	CORRIDOR	257	10'-0"
L121	BOYS ATHLETIC LOCKER	421	9'-4"
L122	SHOWER	75	9'-4"
L123	DRYING ROOM	57	9'-4"
L124	OFFICE	94	9'-4"
L125	TOILET	68	9'-4"
L126	TOILET	104	9'-4"
L127	TOILET	104	9'-4"
L128	TOILET	68	9'-4"
L129	OFFICE	94	9'-4"
L130	GIRLS ATHLETIC LOCKER	421	9'-4"
L131	DRYING ROOM	57	9'-4"
L132	SHOWER	75	9'-4"
L133	STORAGE	1331	----
L134	CORRIDOR	257	10'-0"
L135	TRAINING ROOM	939	9'-4"
L136	OFFICE	83	9'-4"
L137	WHIRLPOOL ROOM	180	9'-4"
L138	STAIR	291	12'-0"
L139	ELECTRICAL ROOM	48	----

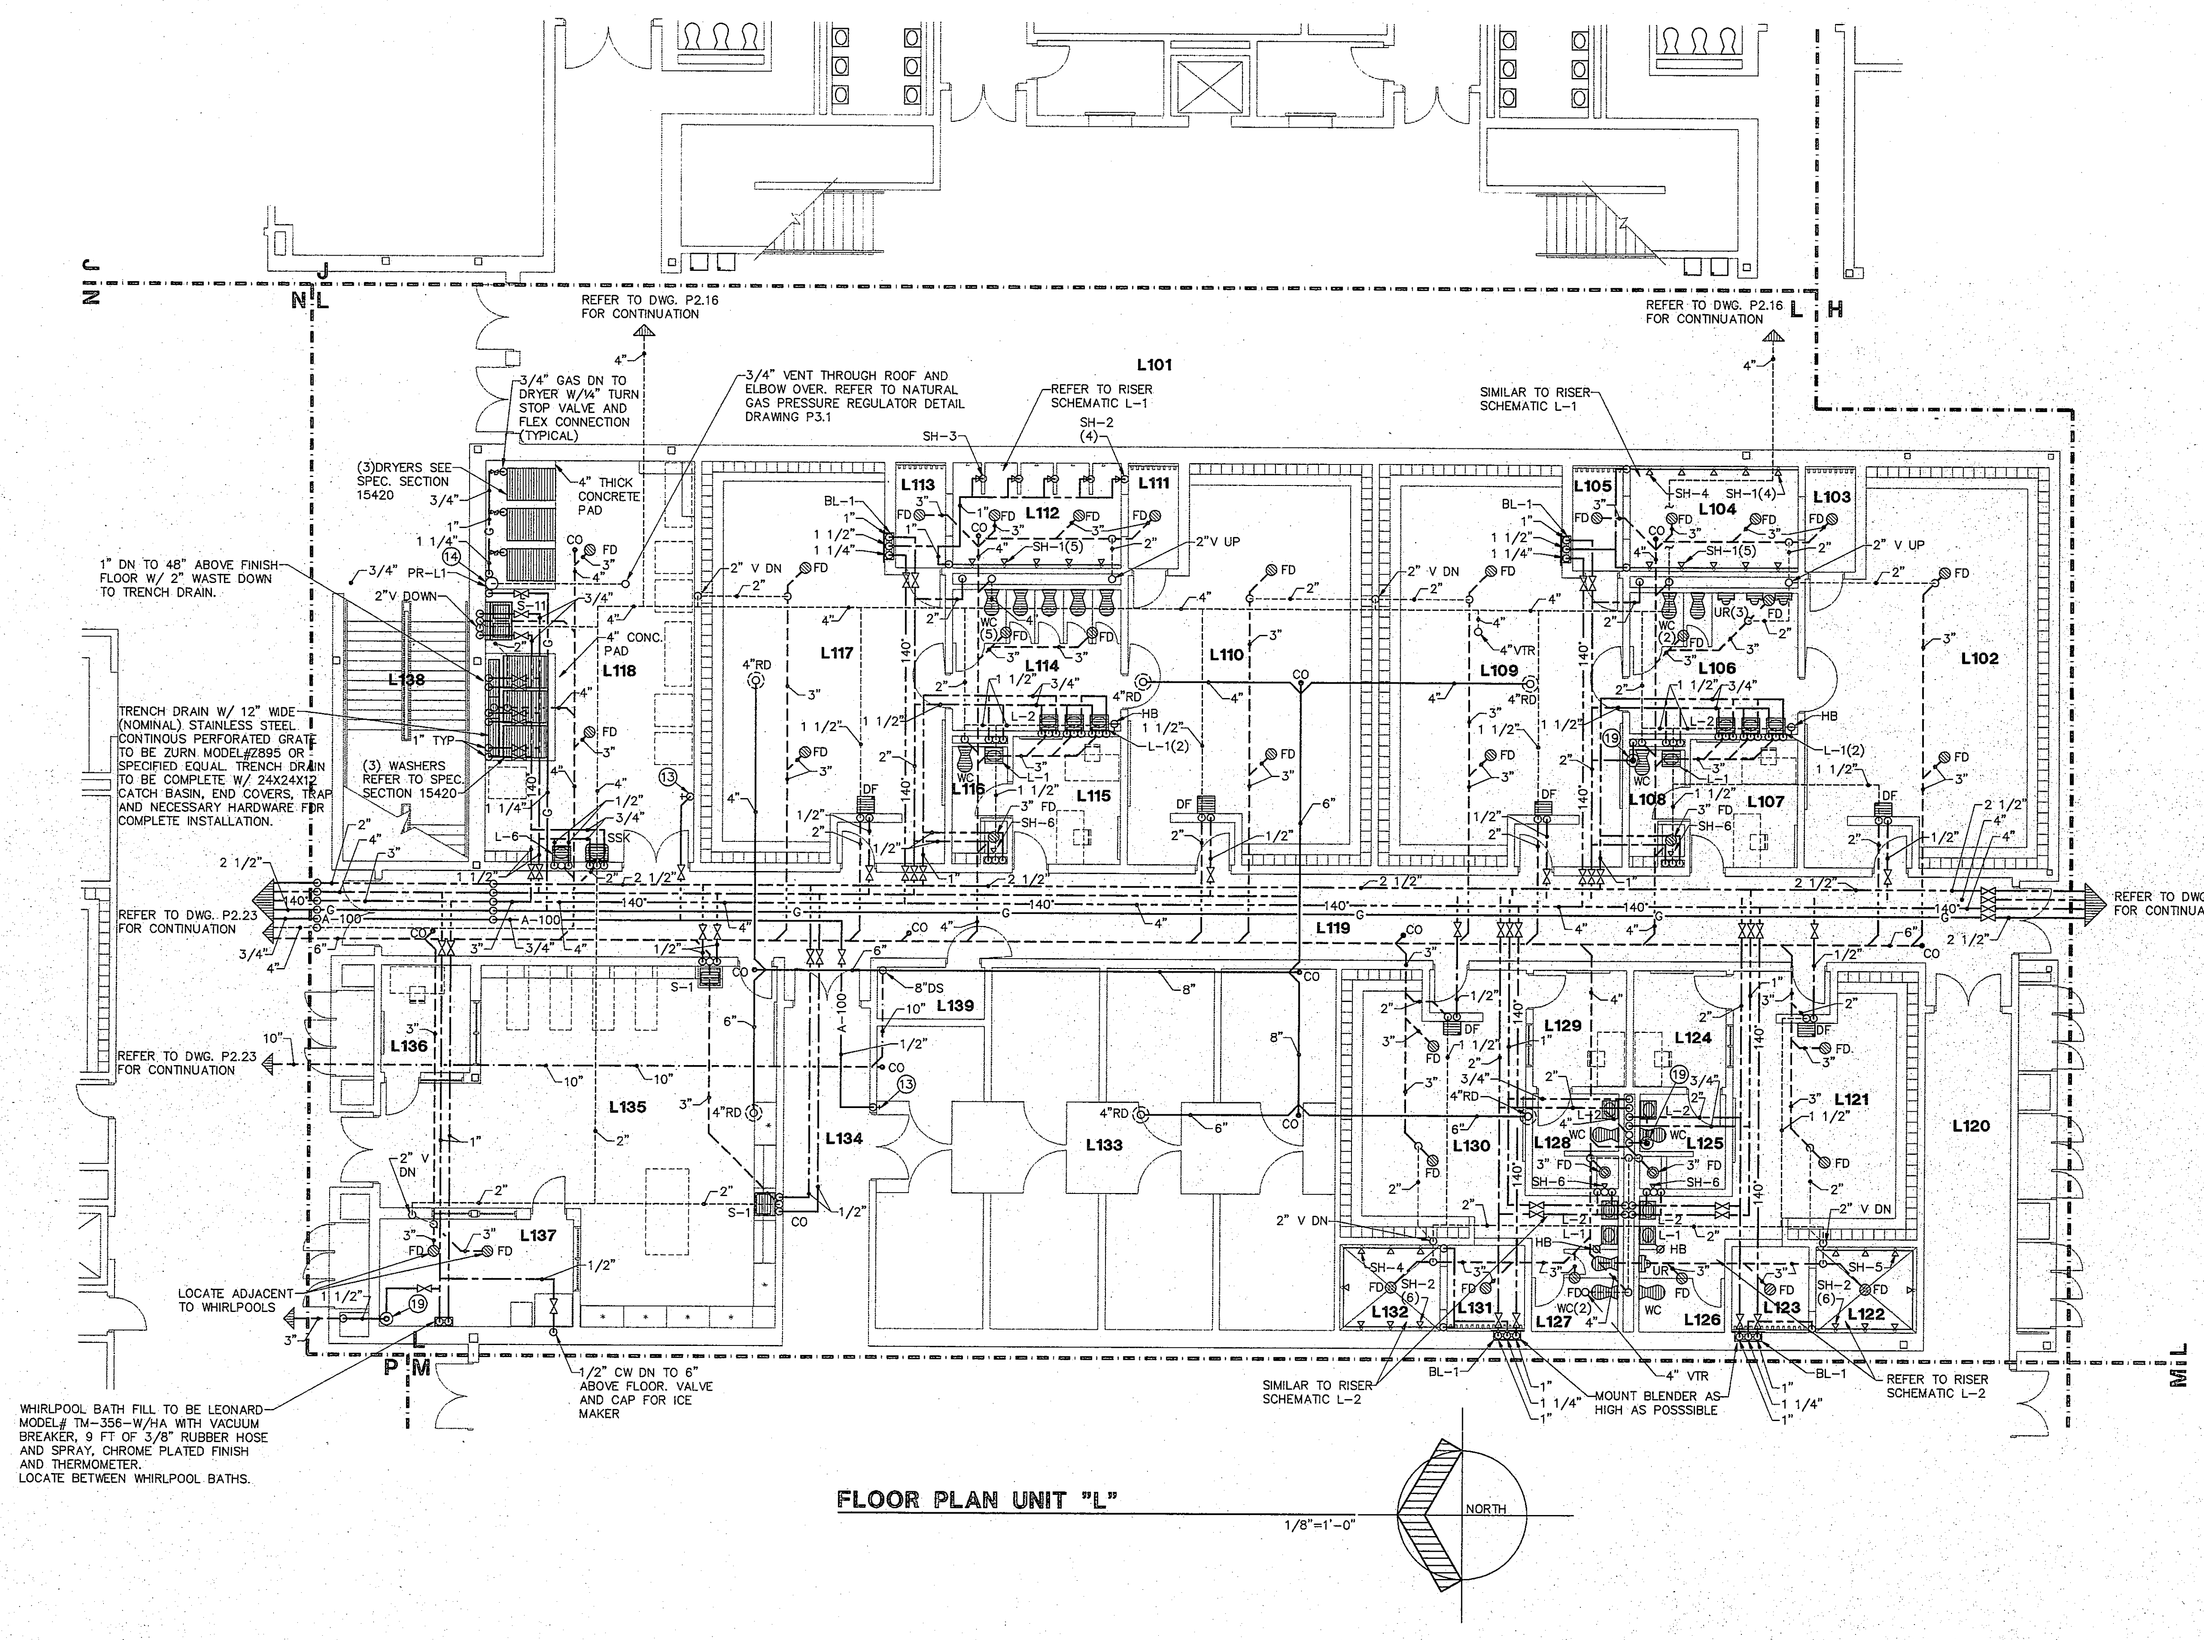

FLOOR PLAN UNIT "L"

1/8"=1'-0"

NORTH

PLUMBING PLAN NOTES:

1. 1/2" H&C WATER. 1 1/2" WASTE UP TO FIXTURE ABOVE
2. 1/2" COLD WATER UP AND DOWN TO DWC.
3. 1/2" HOT AND COLD WATER; 1 1/2" WASTE DOWN TO FLOOR BELOW.
4. 1/2"CW DOWN TO 6" ABOVE FLOOR. VALVE AND CAP FOR REFRIGERATOR ICEMAKER.
5. DISHWASHER TO BE CONNECTED TO WATER AND WASTE PLUMBING OF ADJACENT SINK.
6. HOT WATER AND/OR COLD WATER, GAS, AND SANITARY VENT PIPING ARE TO BE INSTALLED IN COVERED FLOOR TRENCHES. REFER TO DETAIL OF TRENCH INCLUDED ON ARCHITECTURAL PLANS.
7. HOT WATER AND/OR COLD WATER AND/OR GAS AND/OR SANITARY VENT PIPING TO BE INSTALLED IN BASE FRAMING OF CASEWORK BENEATH CABINETRY AND ABOVE FLOOR.
8. INSTALL DISPOSER AT THIS LOCATION, TO BE "IN-SINK-ERATOR", MODEL 77, 3/4 HP.
9. GAS PIPING DOWN TO SOLENOID VALVE WITHIN RECESSED CABINET, AND UP FROM CABINET. REFER TO DETAIL.
10. WASHING MACHINE FITTING. REFER TO DETAIL DWG. P3.1
11. 1/2" GAS AT 6" ABOVE FLOOR WITH STOP VALVE FOR RANGE CONNECTION.
12. DARKROOM SINK WITH MIXING FAUCET BY DIVISION 11470. SANITARY, VENT, H&C WATER CONNECTIONS BY DIVISION 15450. VERIFY ALL CONNECTIONS.
13. 1/2" COMPRESSED AIR PIPING DOWN TO 48" ABOVE FINISHED FLOOR. VALVE AND TEE WITH DIRT LEG, AND PLUG FOR FUTURE QUICK DICONNECT BY OWNER
14. GAS REGULATOR TO PROVIDE 45 CU. FT. OF 7"WC NATURAL GAS PRESSURE FROM 2 PSI. REFER TO DETAIL DWG. P3.1
15. GAS VALVE CABINET REFER TO DETAIL DWG. P3.1
16. COMPRESSED AIR PRESSURE REGULATOR PIPING DETAIL. REFER TO DETAIL DWG. P3.1
17. FLOOR DRAIN TO BE JOSAM 35233-2, WITH HINGED GRATE AND SEDIMENT BUCKET. TO BE INSTALLED W/ TRAP
18. SUMP PUMP TO BE LITTLE GIANT MODEL# 9E-CIA-RFS TO PUMP 30 GPM @ 20 FT. HD, 1/2 HP, 120V, COMPLETE WITH CHECK VALVE, UNION AND 24"ø BASIN
19. 1 1/2" OPEN SITE DRAIN. SEE DETAIL DWG. P3.1. LOCATE ABOVE CEILING TO ALLOW FOR MAINTENANCE ACCESS.

97-P-21

COPYRIGHT 1997 BY FANNING/HOWEY ASSOCIATES, INC.

DOUGLAS M. WICKSTROM REGISTERED ARCHITECT STATE OF INDIANA

LEE BROCKUNIER REGISTERED ARCHITECT STATE OF INDIANA

THE NEW
CHESTERTON HIGH SCHOOL
FOR THE
DUNELAND SCHOOL CORPORATION
CHESTERTON, INDIANA

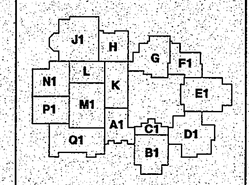

Fanning/Howey Associates, Inc.
Architects Engineers Consultants

PLUMBING PLAN UNIT "L"

DRAWN BY: JJD
CHECKED BY: CAM
COMM. NO.: 95067.00
DATE: APRIL 21, 1997

REVISIONS NO. DATE

P2.20

CHESTERTON HIGH SCHOOL
95067.00