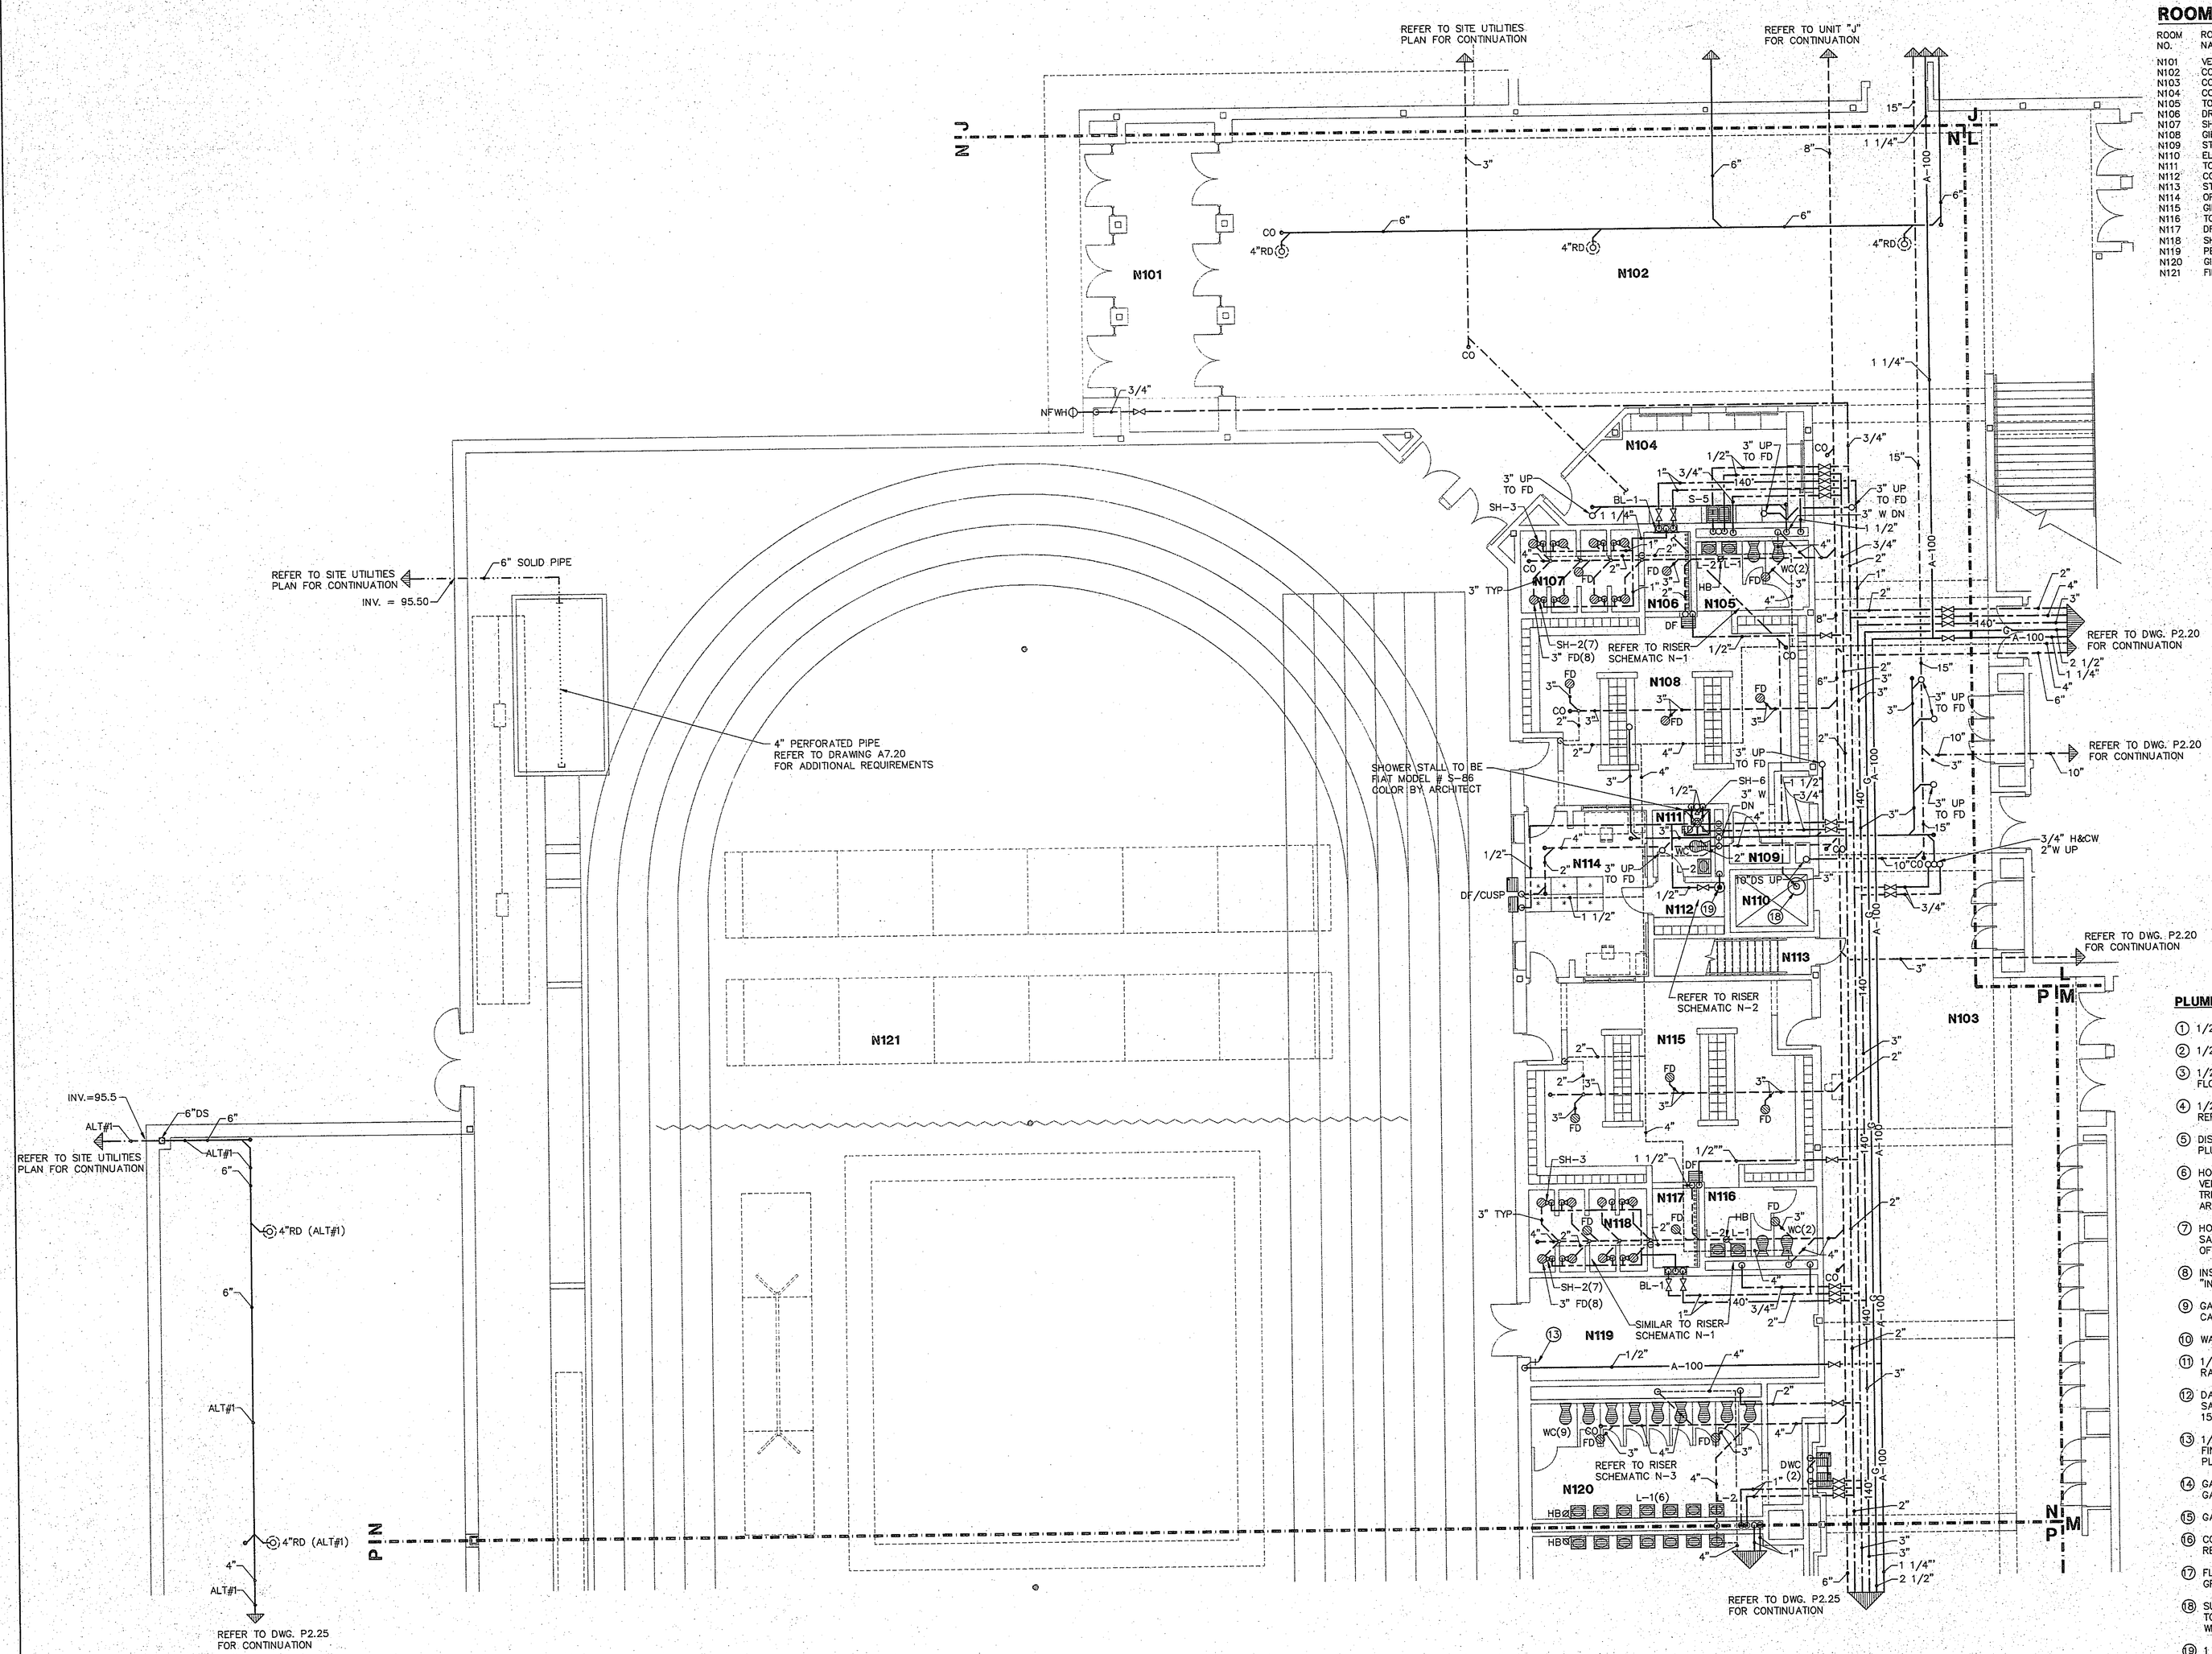

ROOM LEGEND "N1"

ROOM NO.	ROOM NAME	AREA S.F.	CEILING HEIGHT
N101	VESTIBULE	397	----
N102	CORRIDOR	3654	10'-0"
N103	CORRIDOR	3297	10'-0"
N104	CONCESSION STAND	337	9'-4"
N105	TOILET	104	9'-4"
N106	DRYING ROOM	49	9'-4"
N107	SHOWER	130	9'-4"
N108	GIRLS PE LOCKER	749	9'-4"
N109	STORAGE	19	----
N110	ELEVATOR	71	----
N111	TOILET	52	9'-4"
N112	COACH LOCKER	52	9'-4"
N113	STAIR	74	VARIES
N114	OFFICE	272	9'-4"
N115	GIRLS PE LOCKER	763	9'-4"
N116	TOILET	104	9'-4"
N117	DRYING ROOM	49	9'-4"
N118	SHOWER	130	9'-4"
N119	PE STORAGE	397	----
N120	GIRLS TOILET	425	9'-4"
N121	FIELDHOUSE	15052	----

PLUMBING PLAN NOTES:

1. 1/2" H&C WATER. 1 1/2" WASTE UP TO FIXTURE ABOVE
2. 1/2" COLD WATER UP AND DOWN TO DWC.
3. 1/2" HOT AND COLD WATER, 1 1/2" WASTE DOWN TO FLOOR BELOW.
4. 1/2"CW DOWN TO 6" ABOVE FLOOR. VALVE AND CAP FOR REFRIGERATOR ICEMAKER.
5. DISHWASHER TO BE CONNECTED TO WATER AND WASTE PLUMBING OF ADJACENT SINK.
6. HOT WATER AND/OR COLD WATER, GAS, AND SANITARY VENT PIPING ARE TO BE INSTALLED IN COVERED FLOOR TRENCHES. REFER TO DETAIL OF TRENCH INCLUDED ON ARCHITECTURAL PLANS.
7. HOT WATER AND/OR COLD WATER AND/OR GAS AND/OR SANITARY VENT PIPING TO BE INSTALLED IN BASE FRAMING OF CASEWORK BENEATH CABINETRY AND ABOVE FLOOR.
8. INSTALL DISPOSER AT THIS LOCATION, TO BE "IN-SINK-ERATOR", MODEL 77, 3/4 HP.
9. GAS PIPING DOWN TO SOLENOID VALVE WITHIN RECESSED CABINET, AND UP FROM CABINET. REFER TO DETAIL.
10. WASHING MACHINE FITTING. REFER TO DETAIL DWG. P3.1
11. 1/2" GAS AT 6" ABOVE FLOOR WITH STOP VALVE FOR RANGE CONNECTION.
12. DARKROOM SINK WITH MIXING FAUCET BY DIVISION 11470. SANITARY, VENT, H&C WATER CONNECTIONS BY DIVISION 15450. VERIFY ALL CONNECTIONS.
13. 1/2" COMPRESSED AIR PIPING DOWN TO 48" ABOVE FINISHED FLOOR. VALVE AND TEE WITH DIRT LEG, AND PLUG FOR FUTURE QUICK DICONNECT BY OWNER
14. GAS REGULATOR TO PROVIDE 45 CU. FT. OF 7"WC NATURAL GAS PRESSURE FROM 2 PSI. REFER TO DETAIL DWG. P3.1
15. GAS VALVE CABINET REFER TO DETAIL DWG. P3.1
16. COMPRESSED AIR PRESSURE REGULATOR PIPING DETAIL. REFER TO DETAIL DWG. P3.1
17. FLOOR DRAIN TO BE JOSAM 35233-2, WITH HINGED GRATE AND SEDIMENT BUCKET. TO BE INSTALLED W/ TRAP
18. SUMP PUMP TO BE LITTLE GIANT MODEL# 9E-CIA-RFS TO PUMP 30 GPM @ 20 FT. HD, 1/2 HP, 120V, COMPLETE WITH CHECK VALVE, UNION AND 24"ø BASIN
19. 1 1/2" OPEN SITE DRAIN. SEE DETAIL DWG. P3.1. LOCATE ABOVE CEILING TO ALLOW FOR MAINTENANCE ACCESS.

FLOOR PLAN UNIT "N"

1/8"=1'-0"

COPYRIGHT 1997 BY FANNING/HOWEY ASSOCIATES, INC.

DOUGLAS M. WICKSTROM REGISTERED NO. 30067 STATE OF INDIANA ARCHITECT

LEE BROCKER REGISTERED NO. 3866 STATE OF INDIANA ARCHITECT

THE NEW
CHESTERTON HIGH SCHOOL
FOR THE
DUNELAND SCHOOL CORPORATION
CHESTERTON, INDIANA

J1 H G F1 N1 L K E1 P1 M1 A1 C1 D1 Q1 B1

Fanning/Howey Associates, Inc.
Architects Engineers Consultants

PLUMBING PLAN UNIT "N"

DRAWN BY: JJD. CHECKED BY: CAM.
COMM. NO.: 95057.00 DATE: APRIL 21, 1997.
REVISIONS NO. DATE

P2.23

CHESTERTON HIGH SCHOOL 95067.00

97-P-24