NOT USED

SCALE: 3/4" = 1'-0"

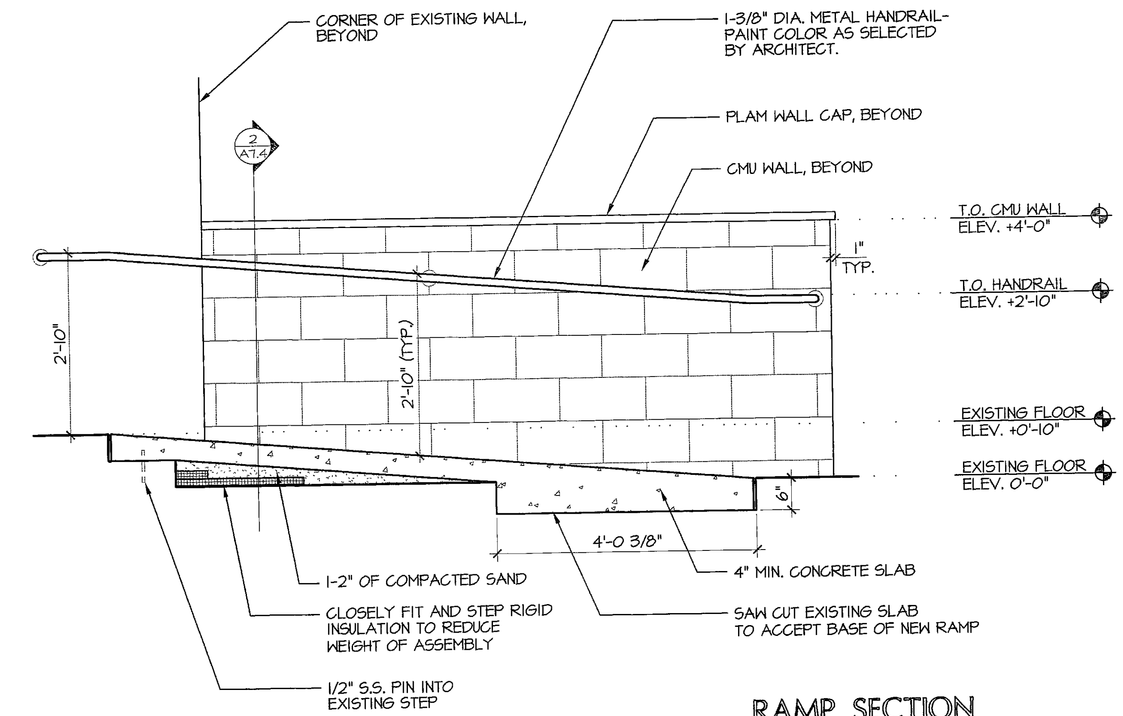

RAMP SECTION

SCALE: 3/4" = 1'-0"

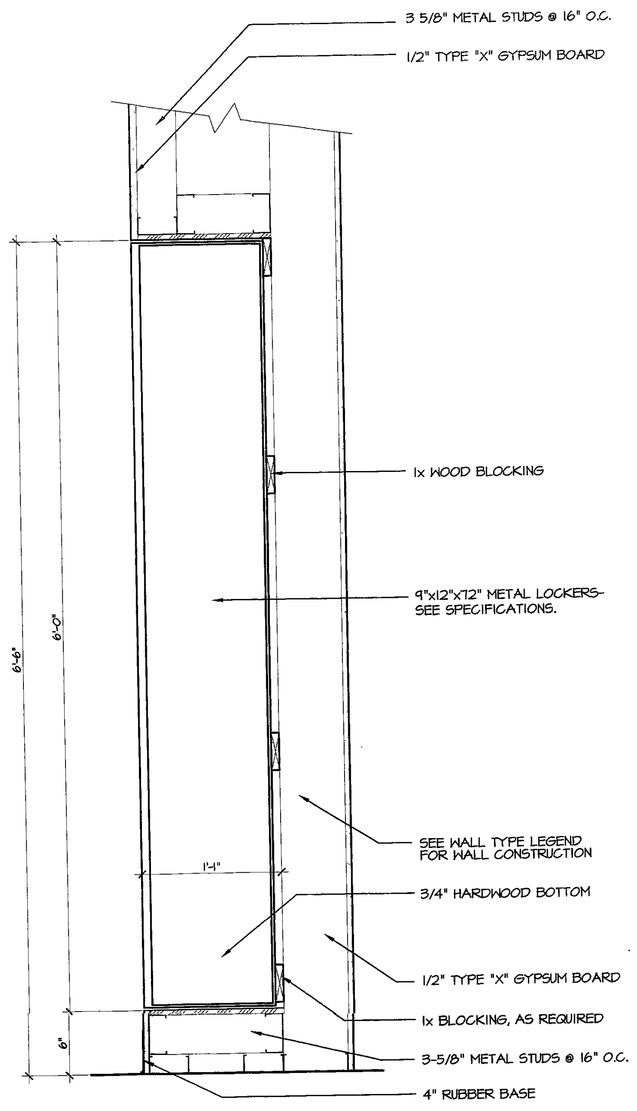

TYPICAL LOCKER DETAIL

SCALE: 1-1/2" = 1'-0"

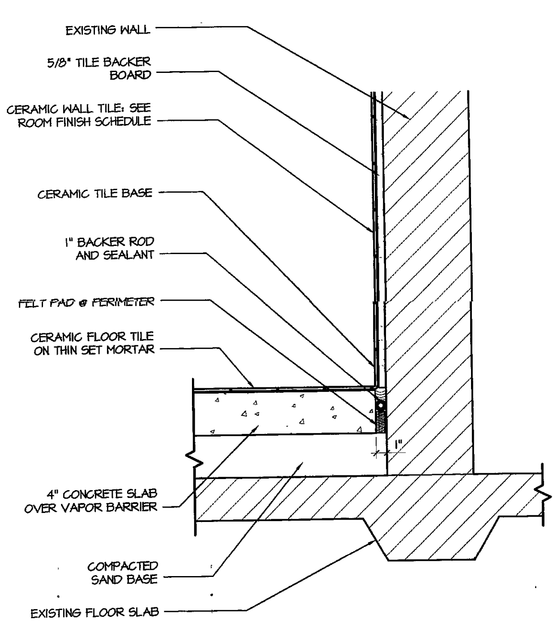

WALL BASE DETAIL

SCALE: 1-1/2" = 1'-0"

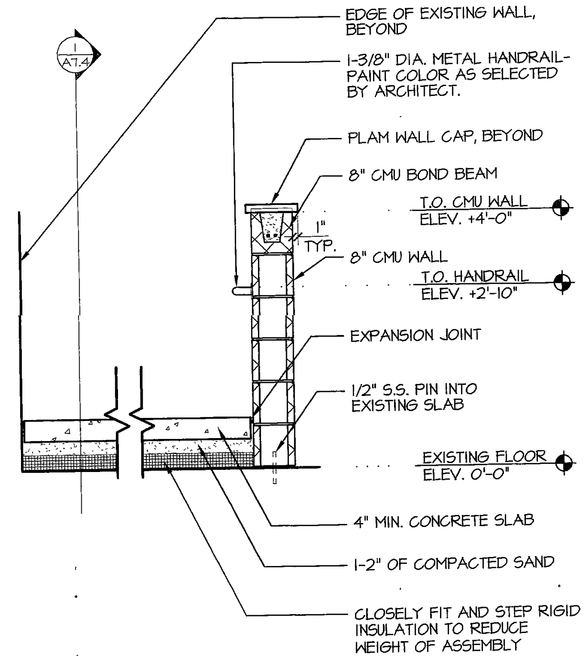

RAMP SECTION

SCALE: 3/4" = 1'-0"

NORTH

SCALE: AS NOTED

NOT USED

SCALE: 3/4" = 1'-0"

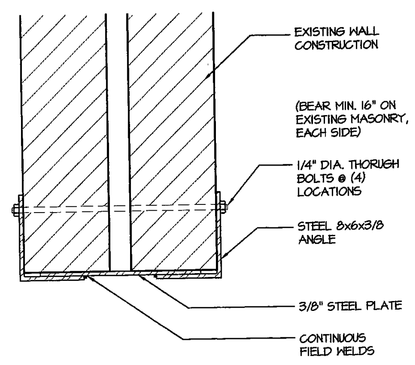

HEADER DETAIL

SCALE: 1-1/2" = 1'-0"

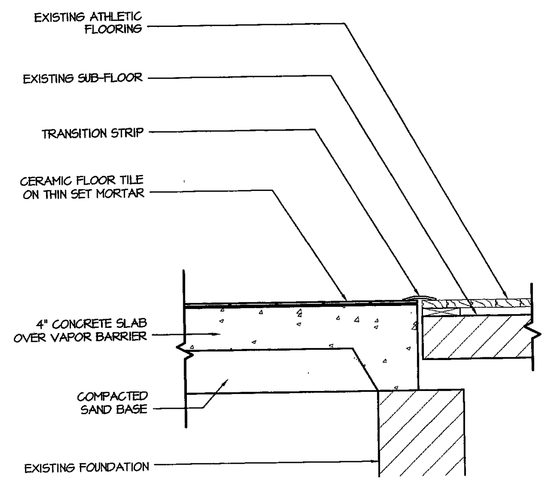

FLOOR TRANSITION DETAIL

SCALE: 1-1/2" = 1'-0"

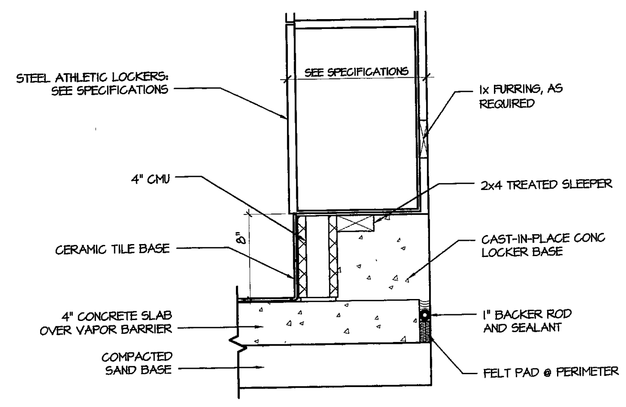

ATHLETIC LOCKER BASE

SCALE: 1-1/2" = 1'-0"

NOT USED

SCALE: 3/4" = 1'-0"

ARCHITECTS
ENGINEERS
PLANNERS

VEAZEY PARROTT DURKIN & SHOULDERS

3850 Priority Way S Dr
Suite 118
Indianapolis, In 46240

RENOVATION PROJECT FOR:
DUNELAND SCHOOL CORPORATION
CHESTERTON MIDDLE SCHOOL
CHESTERTON, INDIANA

Drawing Title:
DETAILS

CHARLES E. PARROTT REGISTERED No. 1757 STATE OF INDIANA ARCHITECT

Project No:	9980.00
Project Date:	06-12-00
Drawn By:	DKB/JDB
Approved By:	VPDS
Drawing No:	A 7.4

2000-4-49