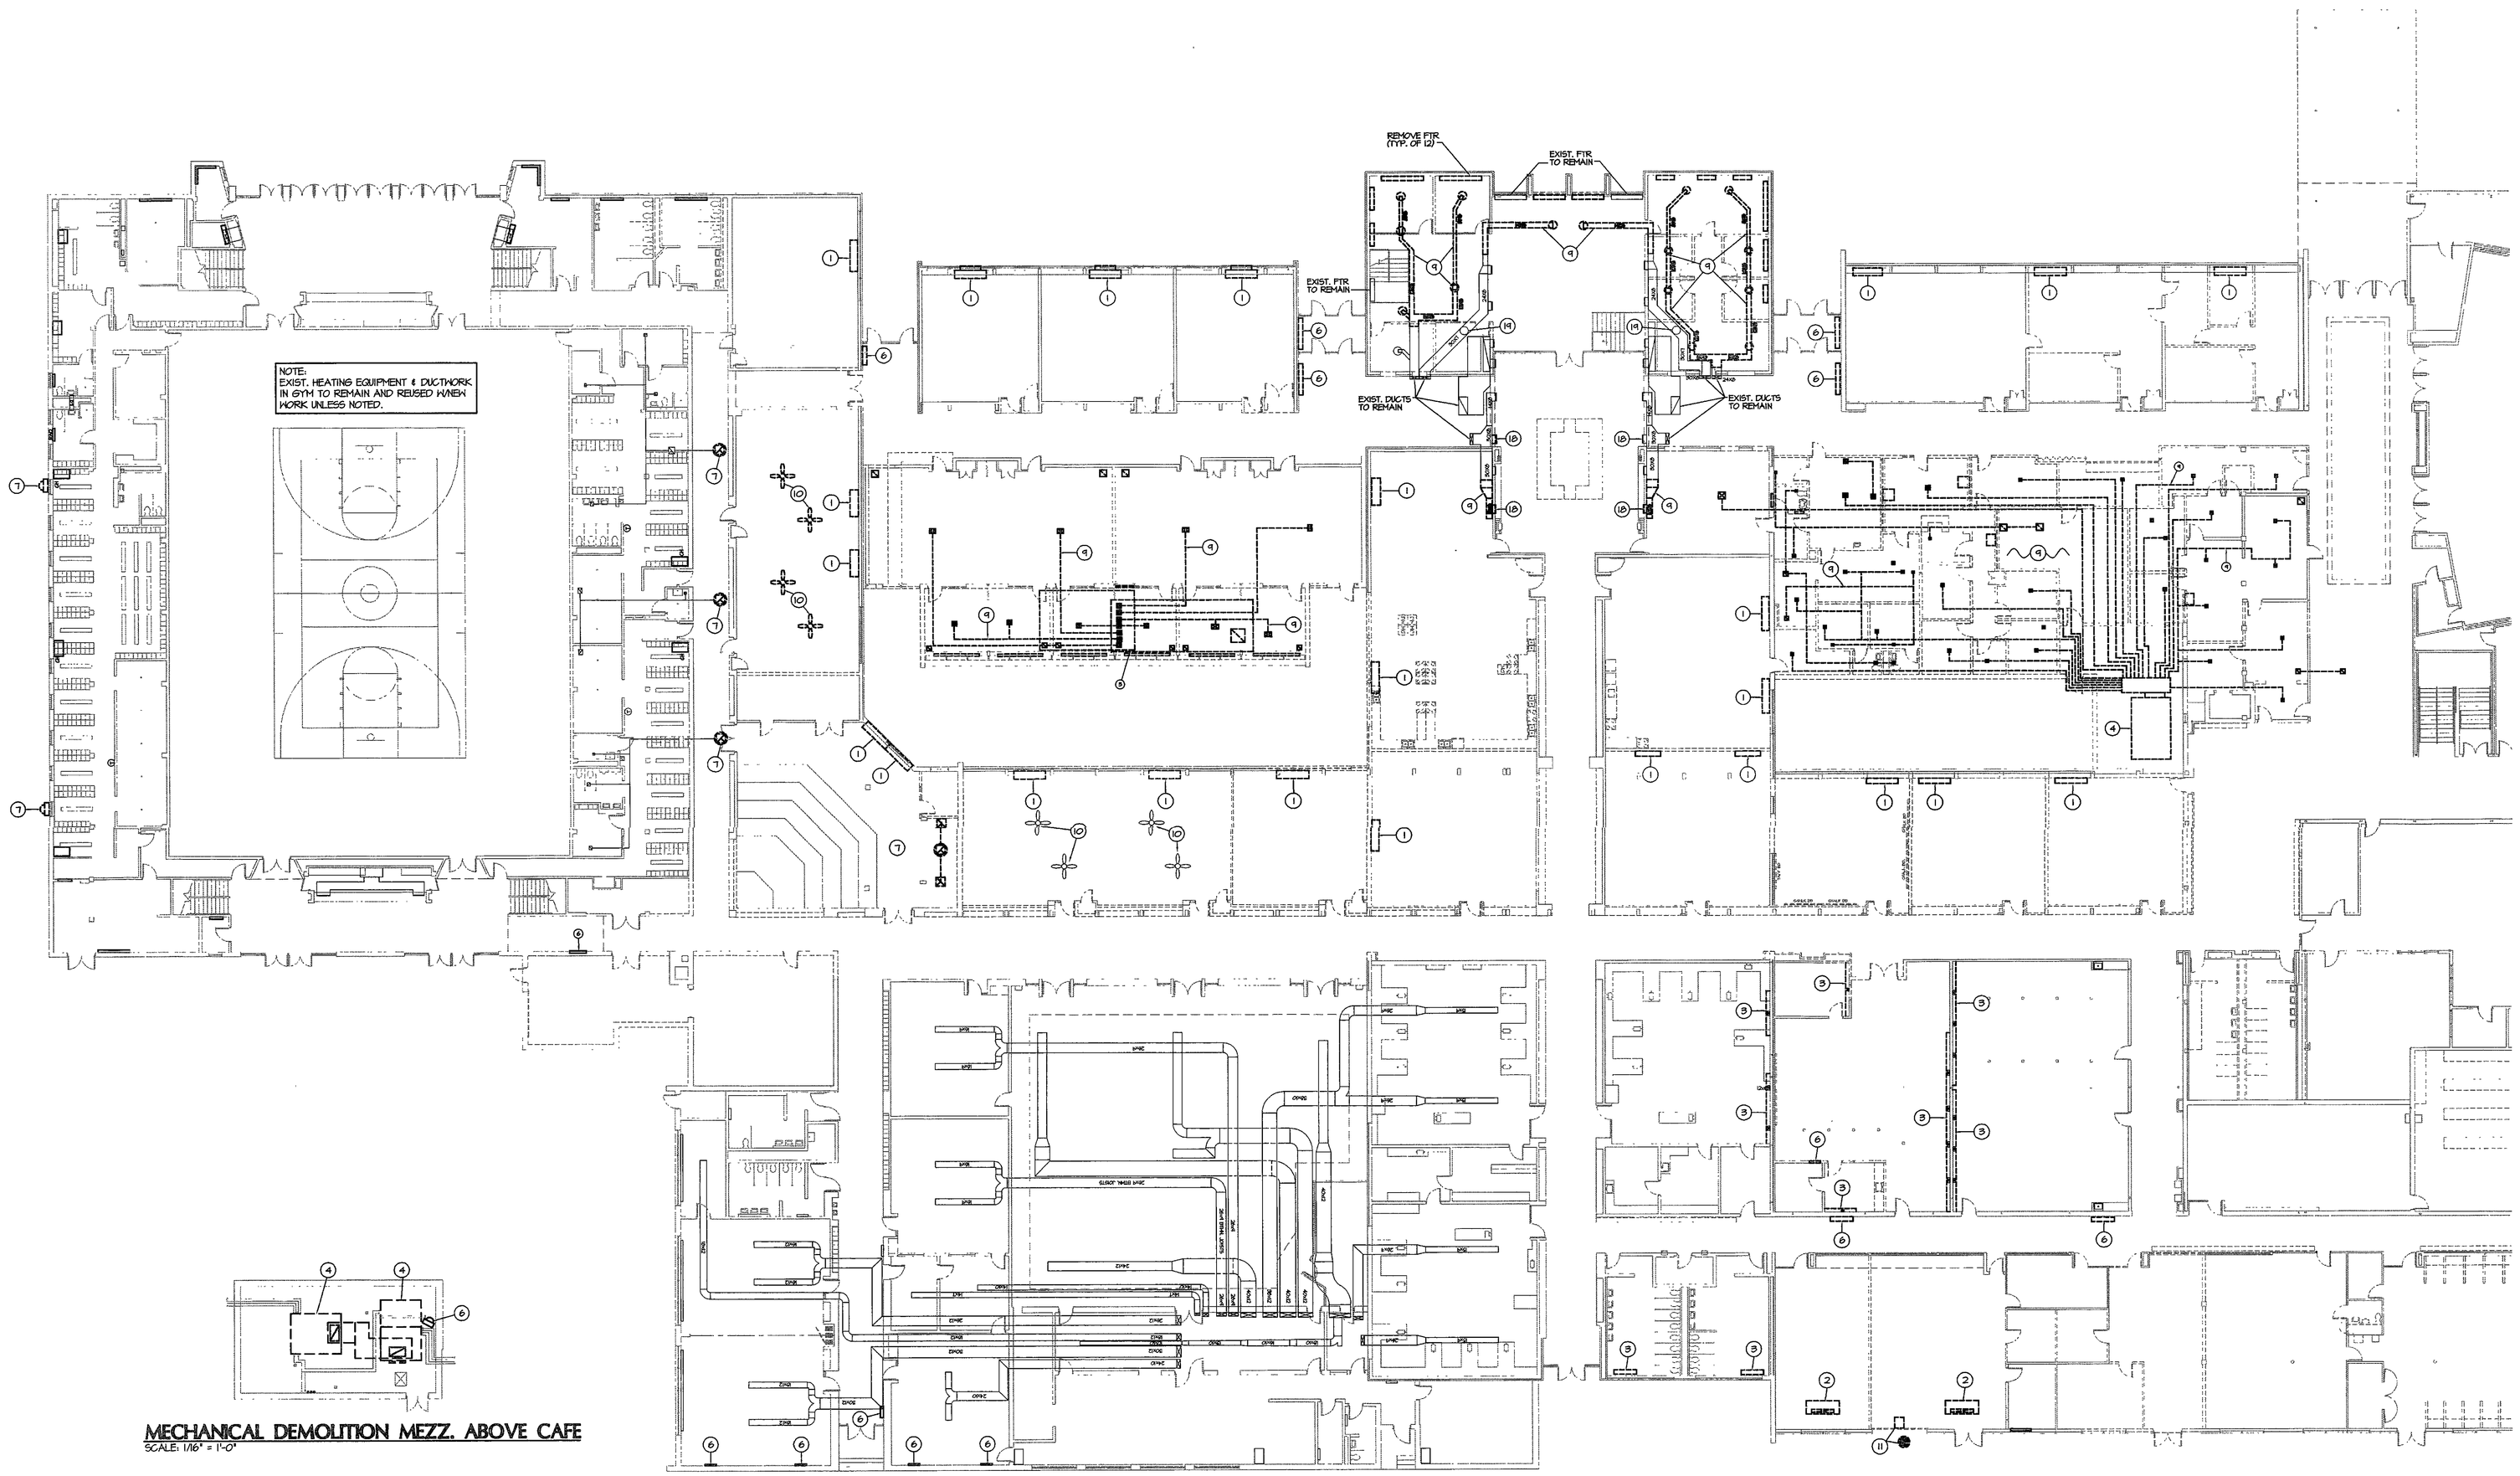

MECHANICAL DEMOLITION MEZZ. ABOVE CAFE
SCALE: 1/16" = 1'-0"

MECHANICAL DEMOLITION PLAN WEST
SCALE: 1/16" = 1'-0"

MECHANICAL REMOVAL NOTES:

1. REMOVE EXIST. VERTICAL UNIT VENT AND ALL ASSOCIATED DUCTWORK AND CONTROLS. PLUG OPEN SITE DRAIN FLUSH WITH FLOOR. TYP. OF ALL.
2. REMOVE EXIST. HORIZ. UNIT VENT AND ALL ASSOCIATED DUCTWORK AND CONTROLS. TYP. OF ALL
3. REMOVE EXIST. INDUCTION UNIT ALL ASSOC. PIPING AND CONTROLS. EXIST. DUCT OPEN TO REMAIN AND REUSED WNEW WORK.
4. REMOVE EXISTING AIR HANDLING EQUIPMENT AND ALL ASSOC. DUCTWORK AND CONTROLS. EXISTING O/A HOOD AND SUPPORT TO REMAIN AND REUSE WNEW WORK.
5. REMOVE EXISTING ROOF-TOP EQUIPMENT AND ALL ASSOC. DUCTWORK AND CONTROLS. EXISTING O/A HOOD AND SUPPORT TO REMAIN AND REUSE WNEW WORK.
6. REMOVE EXISTING CABINET HEATERS AND ALL ASSOC. CONTROLS. TYP. OF ALL
7. REMOVE EXISTING EXHAUST FANS. EXISTING ROOF CURB AND DUCTWORK TO REMAIN WNEW WORK.
8. REMOVE EXISTING TSTAT. COVER OPENING W/STAINLESS STEEL PLATE IF NOT REUSED. TYP. OF ALL
9. REMOVE EXIST. DUCTWORK AND ALL ASSOC. GRILLES, DAMPERS, SUPPORTS, AND ETC.
10. REMOVE EXIST CEILING FANS AND ALL ASSOC. CONTROLS.
11. REMOVE EXIST. FURNACE & CONDENSING UNIT AND ALL ASSOC. DUCTWORK AND CONTROLS.
12. REMOVE EXISTING EXHAUST FANS AND ALL ASSOC. DUCTWORK AND CONTROLS. CAP ROOF CURB.
13. REMOVE EXIST. PAINT BOOTH AND ALL ASSOC. EXHAUST FANS, DUCTWORK, AND CONTROLS. CAP ROOF CURB.
14. REMOVE EXIST. DUST COLLECTION SYSTEM AND ALL ASSOC. DUCTWORK, CONTROLS, AND ETC.
15. REMOVE EXIST. EXHAUST BLOWER AND ALL ASSOC. DUCTWORK, CONTROLS, AND ETC. CAP ROOF CURB.
16. REMOVE MAKE-UP AIR DUCT AND ASSOC. FILTERS, GRILLES DUCT, AND ETC.
17. REMOVE GRILLE IN WALL AND CAP EXIST. DUCT. PAINT AND PATCH WALL BY DIV. 09.
18. REMOVE 30x6 S/A GRILLE, SALVAGE FOR REUSE
19. REMOVE DIFFUSER. SUPPLY DUCT SHALL REMAIN

GENERAL REMOVAL NOTES:

1. THE CONTRACTOR SHALL BE RESPONSIBLE FOR VISITING THE BUILDING AND SITE TO BECOME FAMILIAR WITH THE EXISTING CONDITIONS. THESE REMOVAL DRAWINGS SHALL SERVE TO AID THE CONTRACTOR IN HIS EVALUATION OF THE EXTENT OF DEMOLITION, BUT SHALL NOT BE HELD TO BE ALL INCLUSIVE.
2. FOR FURTHER INFORMATION WITH REGARD TO THE EXTENT OF DEMOLITION, SEE THE CONSTRUCTION PLANS WHICH ILLUSTRATE THE ADJACENT NEW CONSTRUCTION.
3. CONTRACTOR SHALL BE RESPONSIBLE FOR ALL REMOVALS REQUIRED FOR THE INSTALLATION OF NEW WORK, WHETHER OR NOT IT IS SPECIFICALLY INDICATED OR NOTED IN THESE DOCUMENTS.
4. CONTRACTOR SHALL BE RESPONSIBLE FOR ALL REMOVAL OF ALL EXISTING CEILING TILES AS REQUIRED FOR ANY WORK IN EXISTING AREAS. REPLACE ANY CEILING TILES AND/OR GRID DAMAGED DURING WORK.

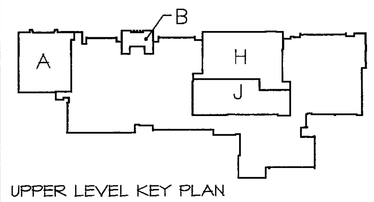

UPPER LEVEL KEY PLAN

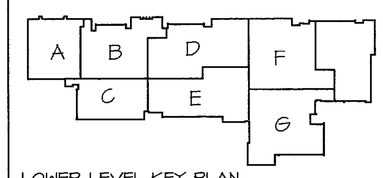

LOWER LEVEL KEY PLAN

ARCHITECTS
ENGINEERS
PLANNERS

VEAZEY
PARROTT
DURKIN &
SHOULDERS

5850 Priority Way S. Dr.
Suite 116
Indianapolis, In 46240

RENOVATION PROJECT FOR:
DUNELAND SCHOOL CORPORATION
CHESTERTON MIDDLE SCHOOL
CHESTERTON, INDIANA

Drawing Title:
MECHANICAL DEMOLITION PLAN WEST

THOMAS H. DURKIN REGISTERED No. 19257 STATE OF INDIANA PROFESSIONAL ENGINEER

Project No.	9980.00
Project Date:	06-12-00
Drawn By:	VPS
Approved By:	VPS
Drawing No:	M0.1

2000-M-01