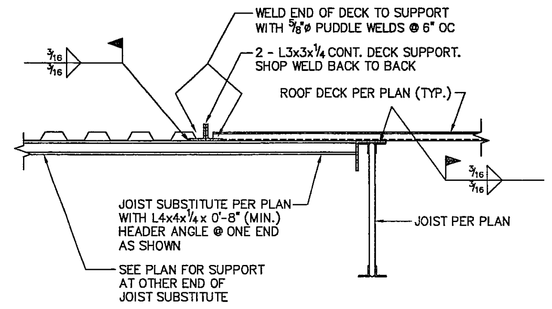

SECTION 1 / S2.1
SCALE: 3/4" = 1'-0"

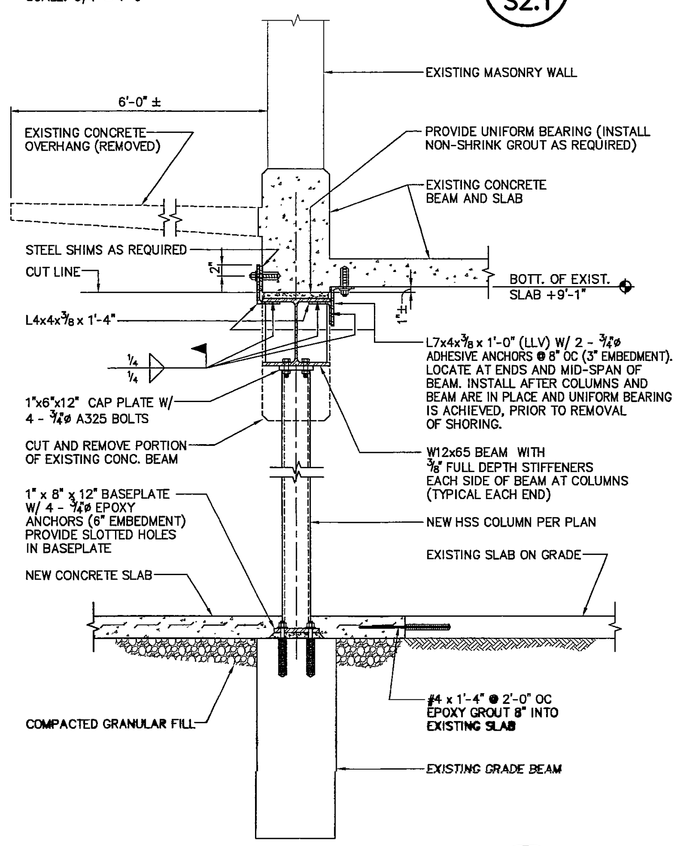

SECTION 5 / S2.1
SCALE: 3/4" = 1'-0"

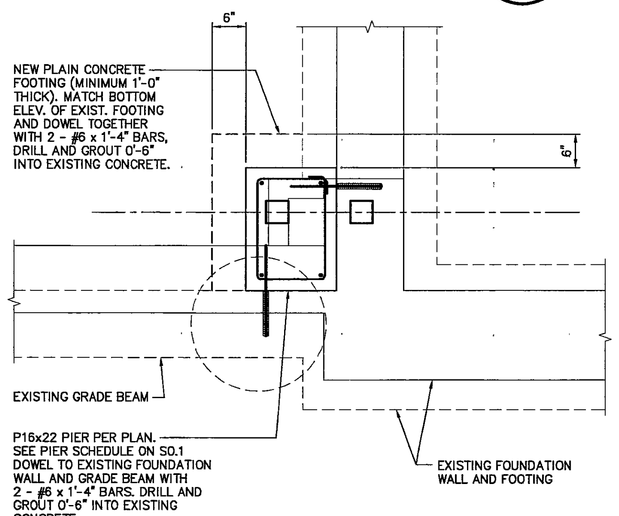

PLAN DETAIL 9 / S2.1
SCALE: 3/4" = 1'-0"

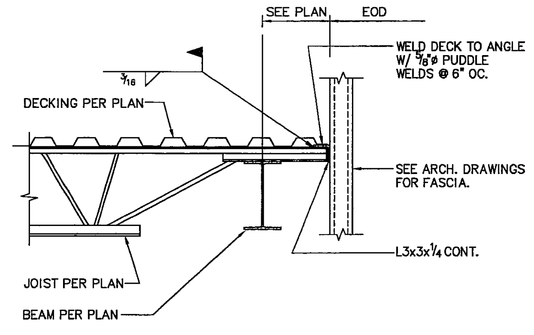

SECTION 11 / S2.1
SCALE: 3/4" = 1'-0"

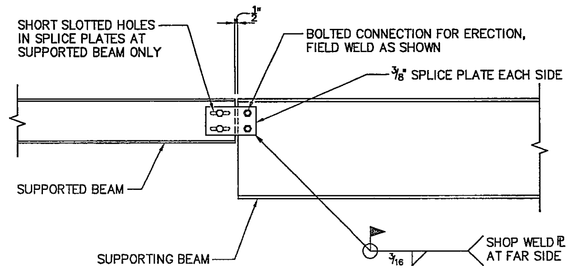

BEAM SPLICE 2 / S2.1
SCALE: 3/4" = 1'-0"

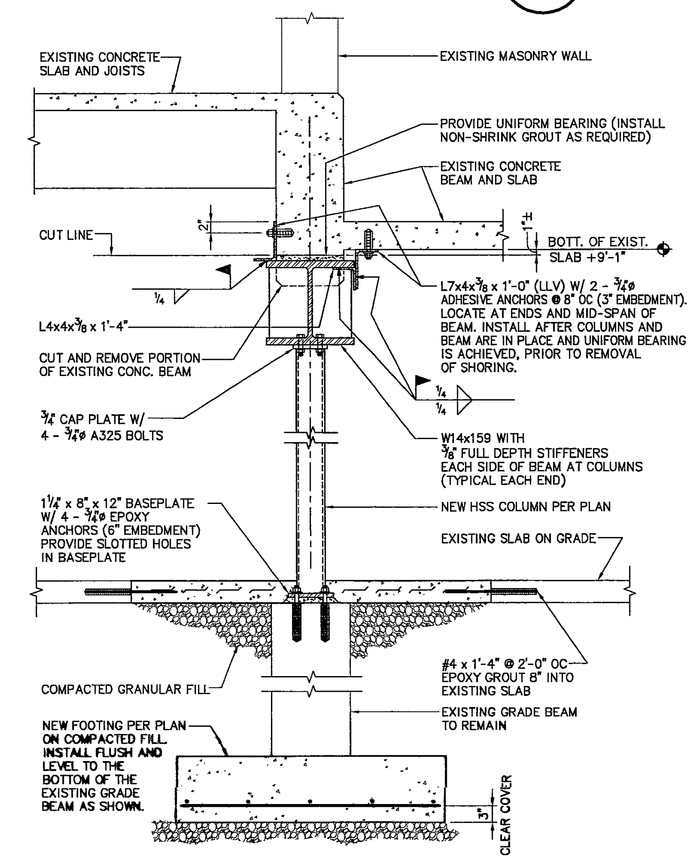

SECTION 6 / S2.1
SCALE: 3/4" = 1'-0"

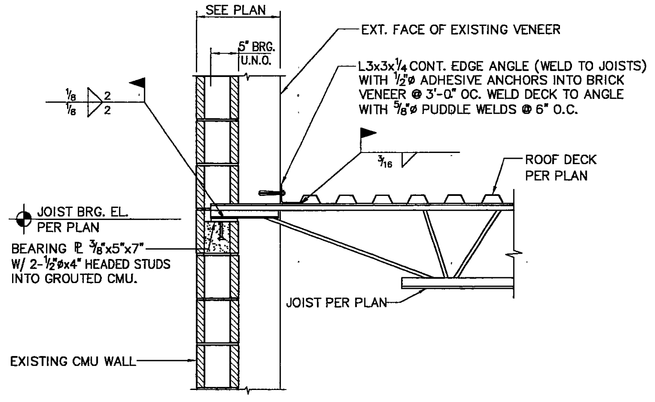

NOTE: JOIST BEARS ON INTERIOR CMU AS SHOWN, NOT ON VENEER. POCKET MASONRY AROUND JOIST AS REQUIRED.

JOIST BEARING 10 / S2.1
SCALE: 3/4"=1'-0"

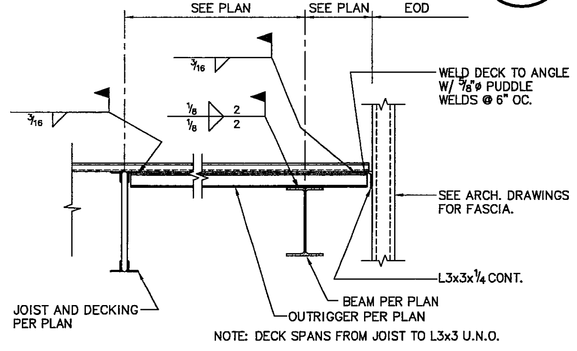

NOTE: DECK SPANS FROM JOIST TO L3x3 U.N.O.

SECTION 12 / S2.1
SCALE: 3/4" = 1'-0"

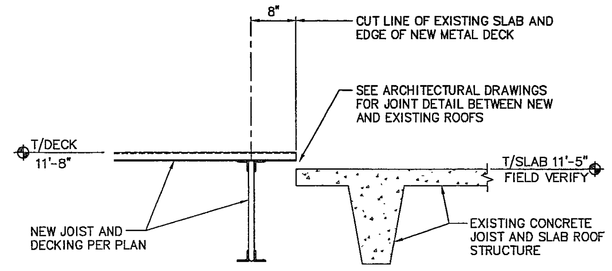

SECTION 3 / S2.1
SCALE: 3/4" = 1'-0"

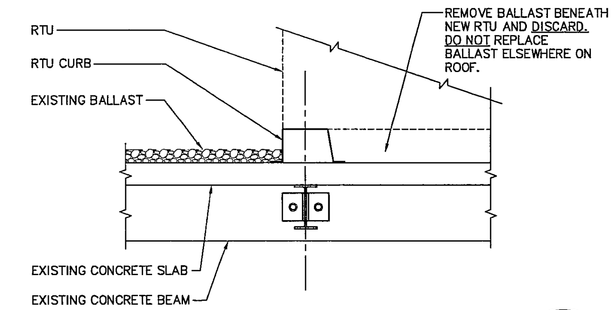

SECTION 7A / S2.1
SCALE: 3/4" = 1'-0"

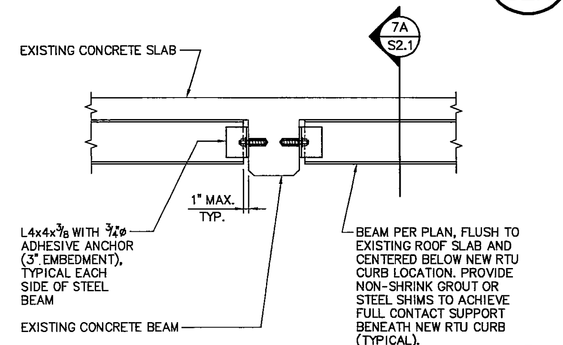

SECTION 7 / S2.1
SCALE: 3/4" = 1'-0"

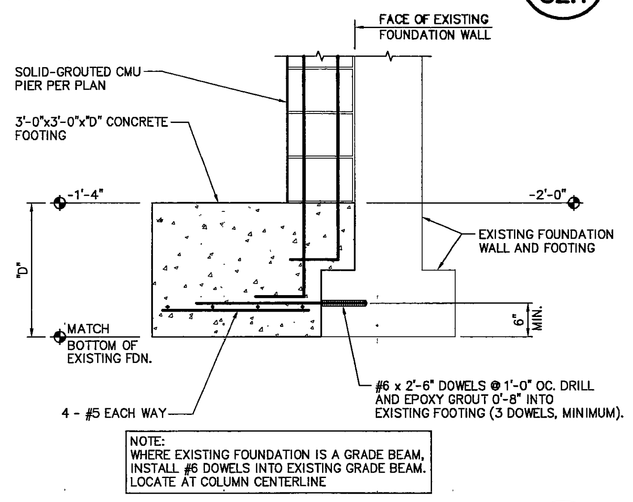

SECTION 13 / S2.1
SCALE: 3/4" = 1'-0"

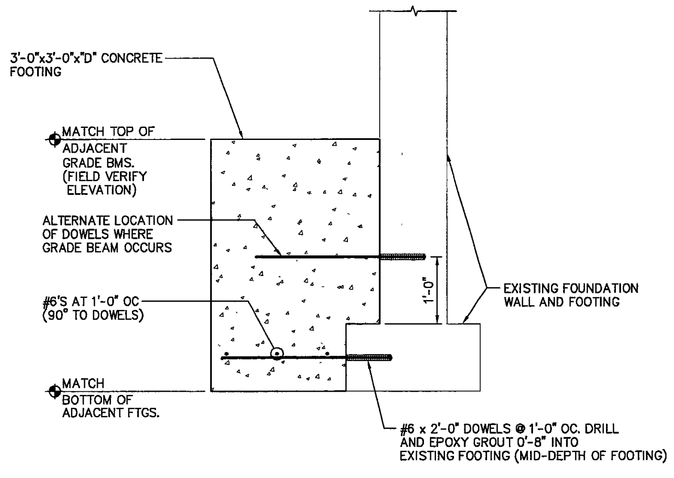

SECTION 14 / S2.1
SCALE: 3/4" = 1'-0"

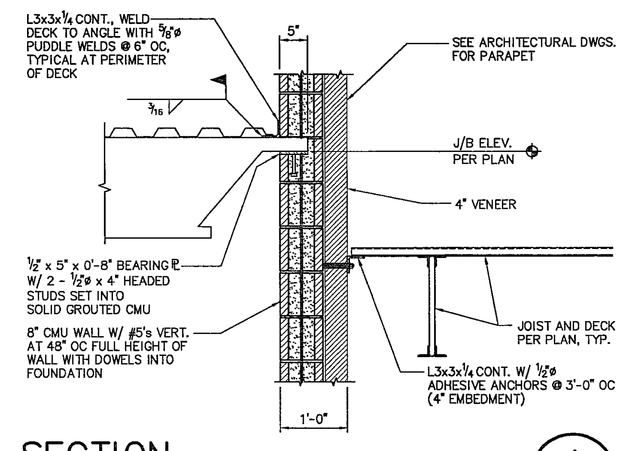

SECTION 4 / S2.1
SCALE: 3/4" = 1'-0"

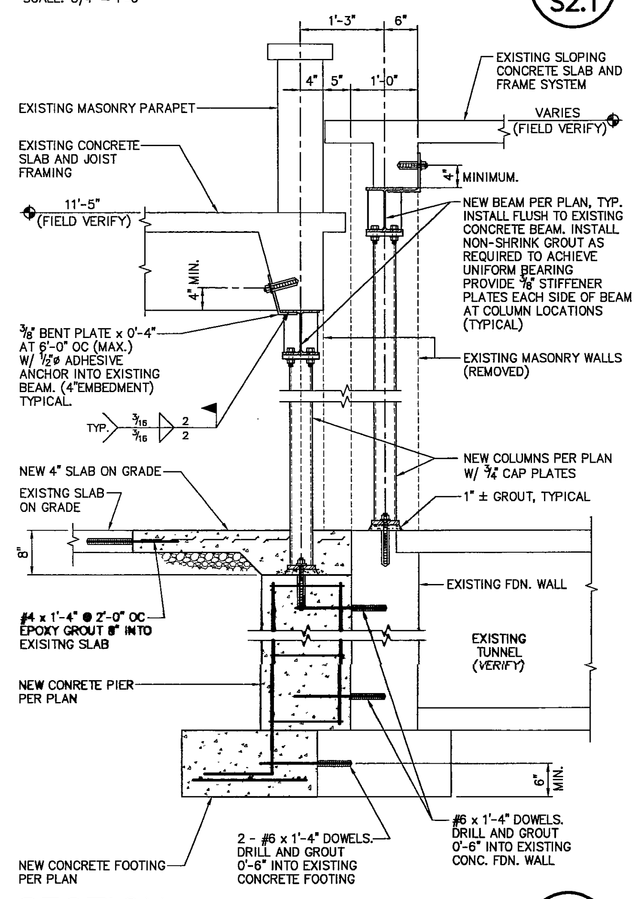

SECTION 8 / S2.1
SCALE: 3/4" = 1'-0"

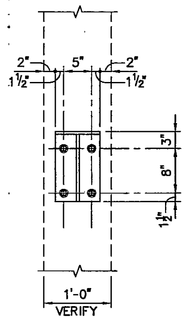

ELEVATION

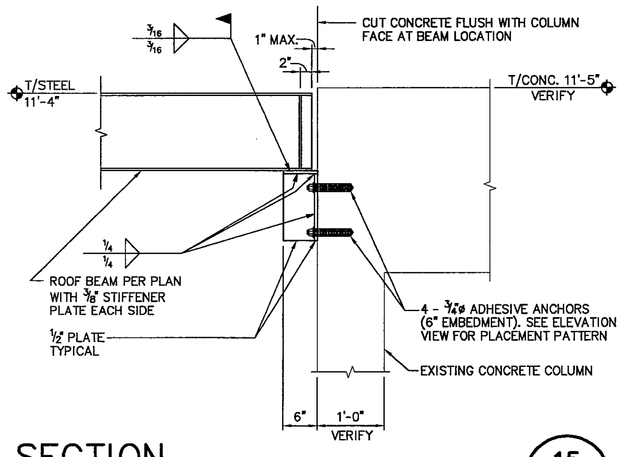

SECTION 15 / S2.1
SCALE: 3/4" = 1'-0"

2000-5-09

AMERICAN CONSULTING, INC.
Architects 4165 MILLERSVILLE ROAD
Consultants INDIANAPOLIS, IN 46205-2998
Engineers (317) 547-5580 FAX: (317) 543-0270

Copyright (C) 1986-2000 by American Consulting, Inc.

American Consulting, Inc. Project Number IN2000.0200

ARCHITECTS ENGINEERS PLANNERS
VEAZEY PARROTT DURKIN & SHOULDERS
3850 Priority Way S. Dr. Suite 116 Indianapolis, In 46240

RENOVATION PROJECT FOR:
DUNELAND SCHOOL CORPORATION
CHESTERTON MIDDLE SCHOOL
City,State CHESTERTON, INDIANA

STRUCTURAL SECTIONS AND DETAILS

DONALD G. COSON REGISTERED No. 900414 STATE OF INDIANA PROFESSIONAL ENGINEER

Project No:	9980.00
Project Date:	6/12/00
Drawn By:	RRC
Approved By:	DGC
Drawing No:	S2.1

PLOT SCALE: 1=1.000 EDIT DATE: 06/06/00 15:55:11 EDITED BY: RCC - S24 DWG FILE: D:\2000\0200 - Chesterton\WORKING\0200S2_S2.1