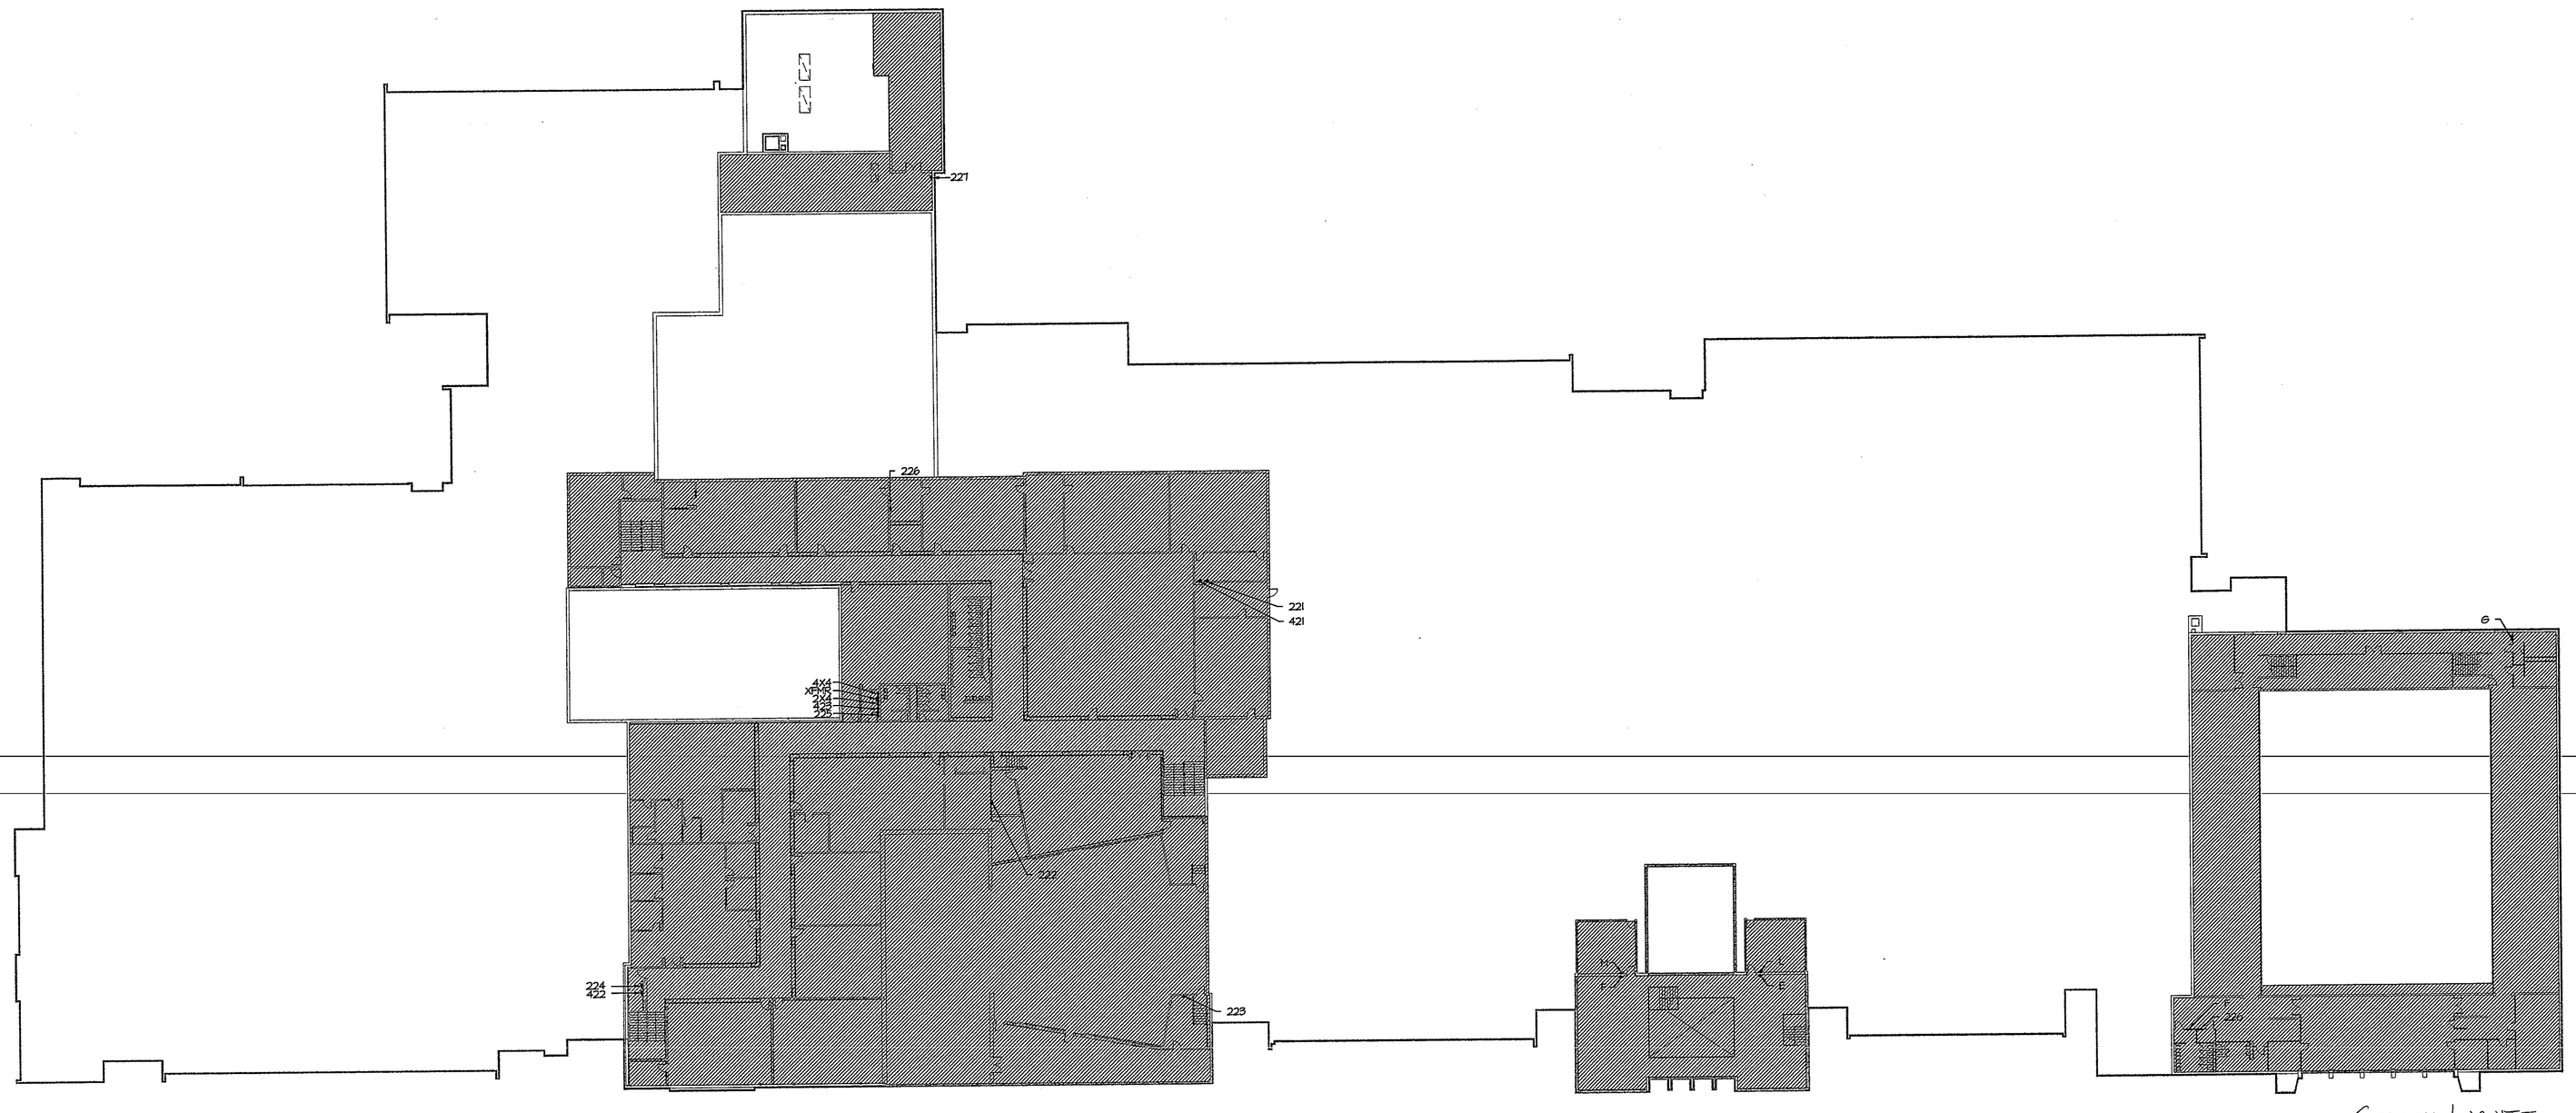

SYSTEM NOTES:

A. ENTIRE SCHOOL SHALL HAVE NEW ADDRESSABLE FIRE ALARM SYSTEM AND INTERCOM SYSTEM.

B. PROVIDE ISOLATED GROUND RECEPTACLE AND CIRCUITS FOR ALL CLASSROOMS, OFFICES, MEDIA CENTER, ETC. SEE TELE-COMMUNICATION PLANS FOR ADDITIONAL INFORMATION.

HVAC POWER SYSTEM NOTES:

A. SEE MECHANICAL SHEETS FOR POWER REQUIREMENTS TO NEW HVAC SYSTEM.

GREEN LIGHTS

NEW LIGHTING FIXTURES ONLY (UTILIZE EXIST. CIRCUITS)

NEW LIGHTING FIXTURES AND NEW LAYOUT
NEW HVAC/RECEPTACLE POWER LAYOUT

(ALL NEW LIGHTING FIXTURES SHALL BE FLUORESCENT T-8 WITH ELECTRONIC BALLASTS)

PLAN NORTH

EXISTING FLOOR PLANS: SECOND FLOOR

1 SCALE: 1" = 30'-0"

ARCHITECTS
ENGINEERS
PLANNERS

VEAZEY
PARROTT &
SHOULDERS

8850 Priority Way S. Dr.
Suite 110
Indianapolis IN 46240
317-574-5970

RENOVATION PROJECT FOR:

DUNELAND SCHOOLS
DUNELAND HIGH SCHOOL/MIDDLE SCHOOL
DUNELAND, INDIANA

Drawing Title:
SCHEMATIC DESIGN FLOOR PLANS

Project No: 9980.03

Project Date: 1-24-00

CAD file name: 9980E32.dwg
plot date: 1-21-00

Drawing No:
E 3.2

08-E-02