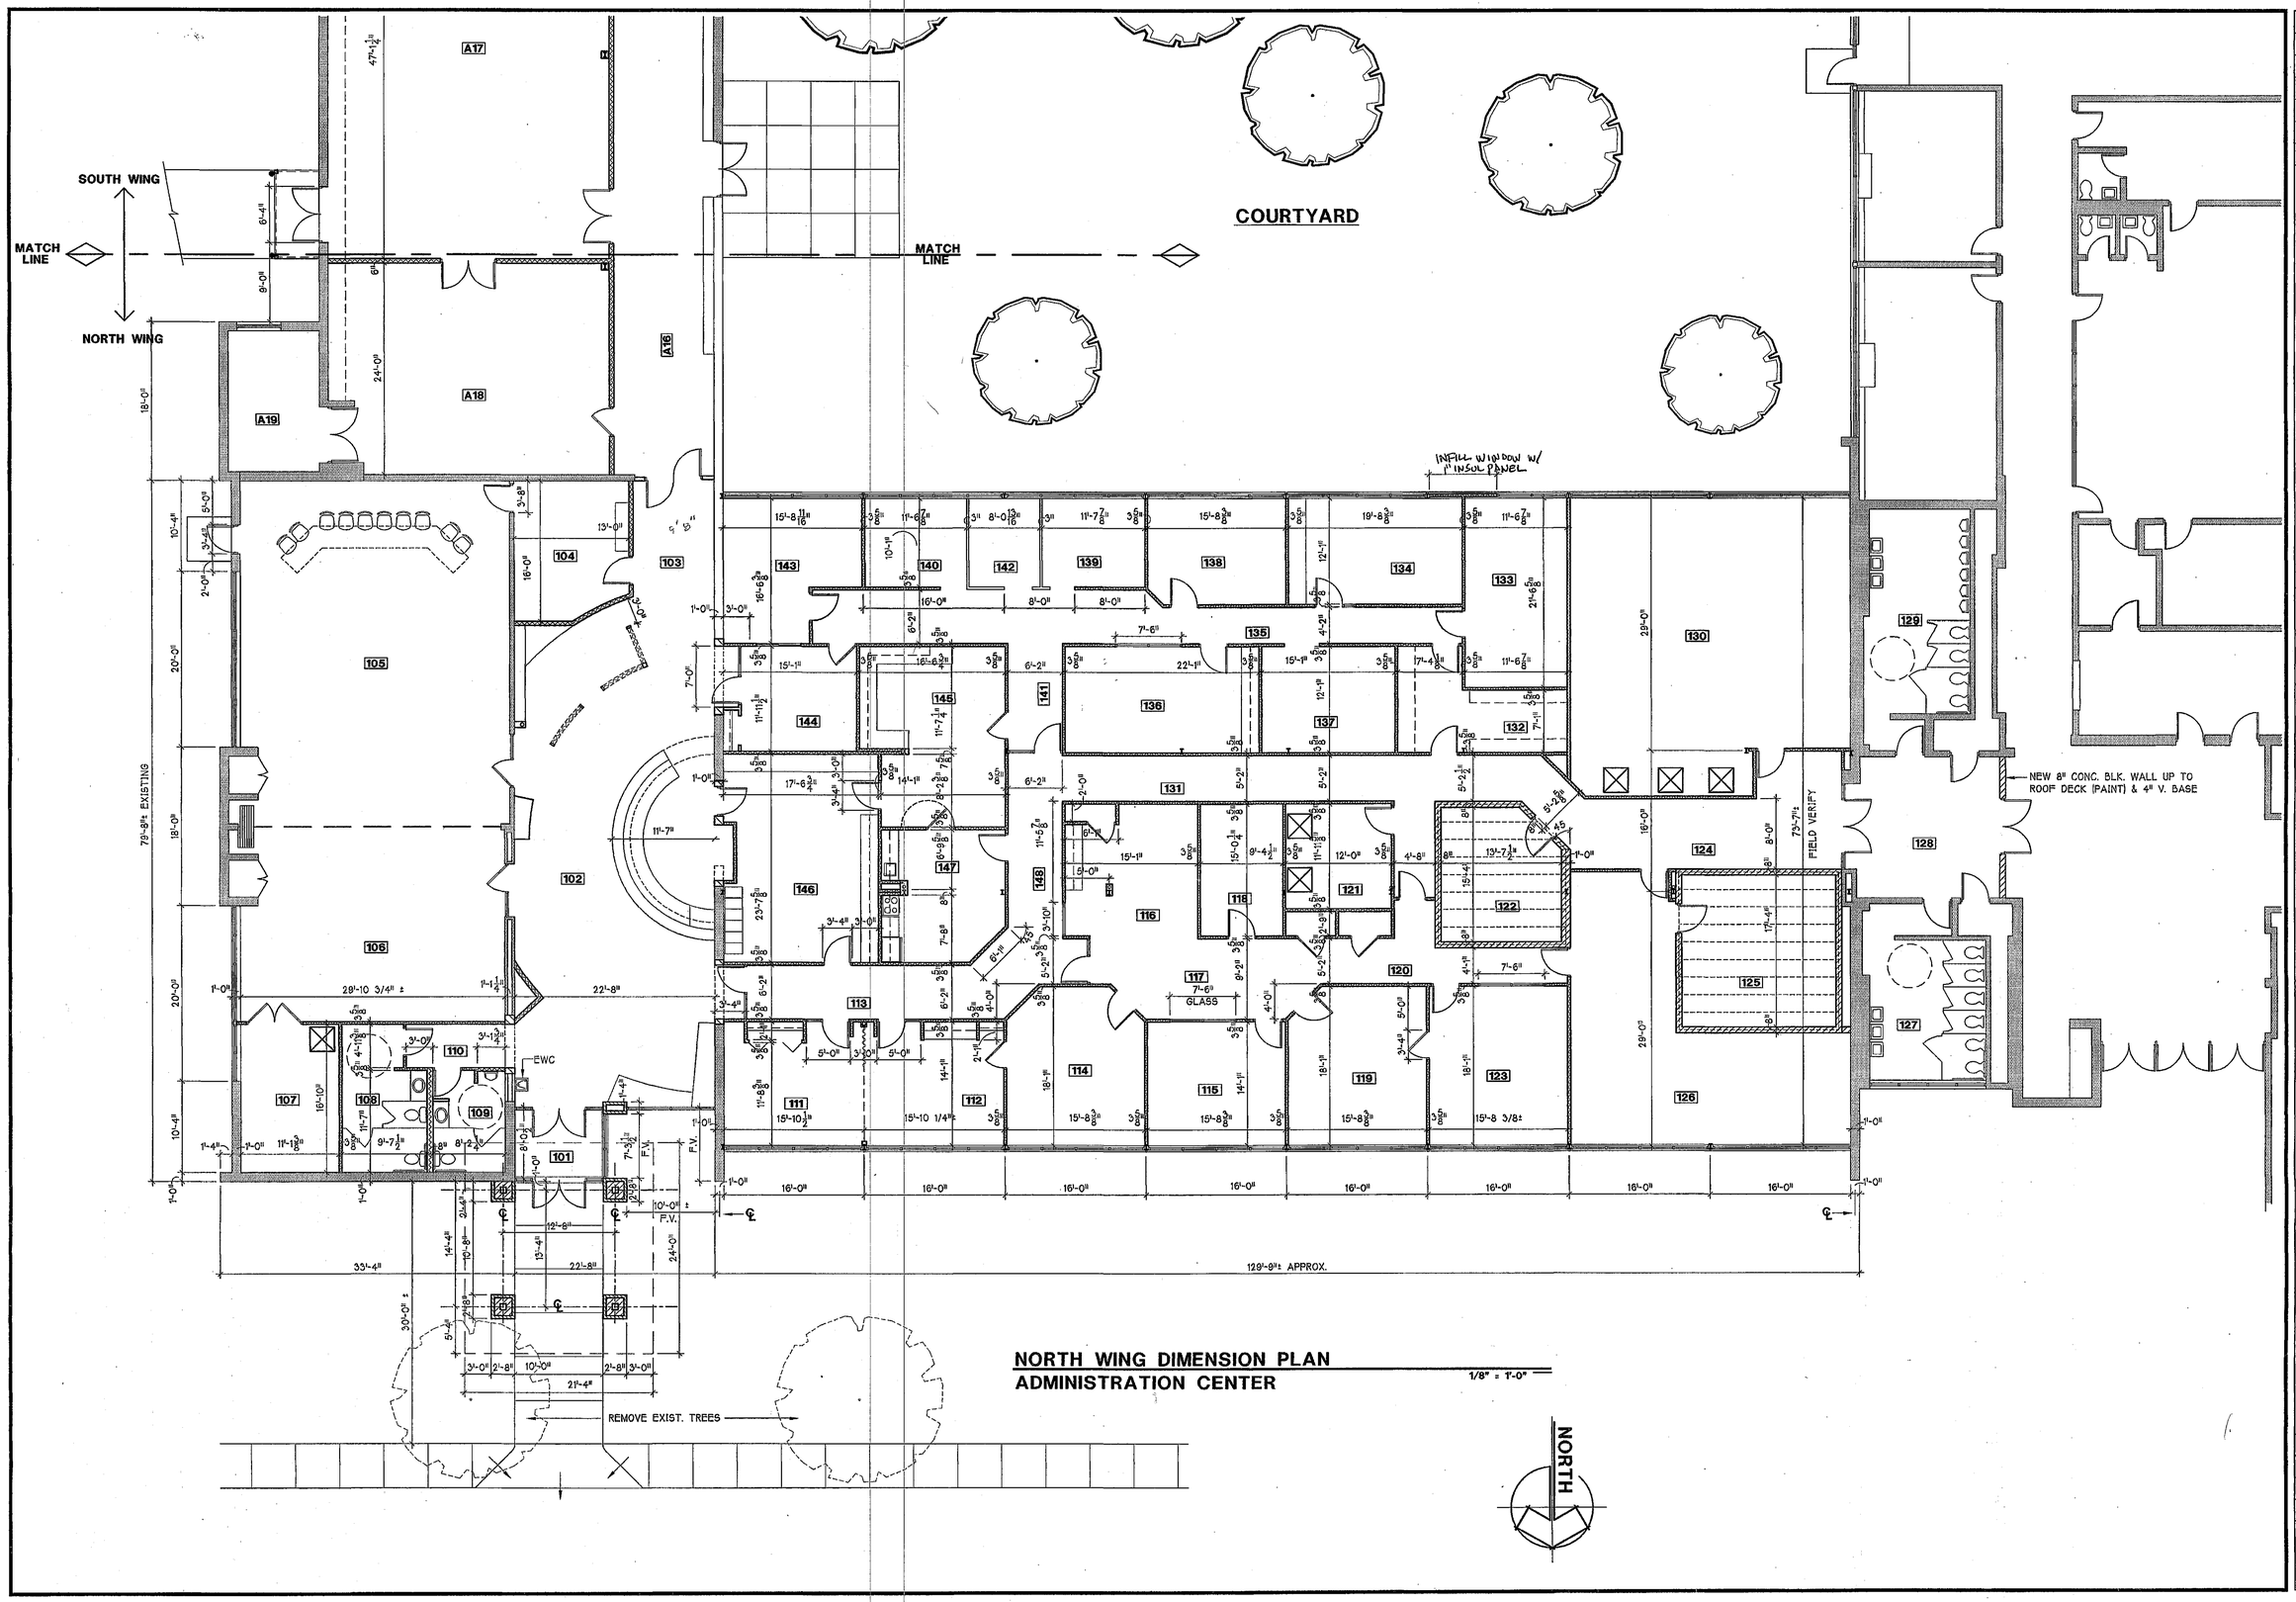

NORTH WING DIMENSION PLAN
ADMINISTRATION CENTER

1/8" = 1'-0"

REVISIONS	BY

NORTH WING DIMENSION PLAN (ADMIN. CENTER)

DUNELAND SCHOOLS ADMINISTRATION CENTER
651 W. MORGAN AVENUE
CHESTERTON, IN
chesterton, indiana

gerometta & kinel architects, inc.

DATE	10-06-04
SCALE	1/8" = 1'-0"
DRAWN	NMA
JOB	2103
SHEET	A1.2b
OF	37 SHEETS

04-K-03