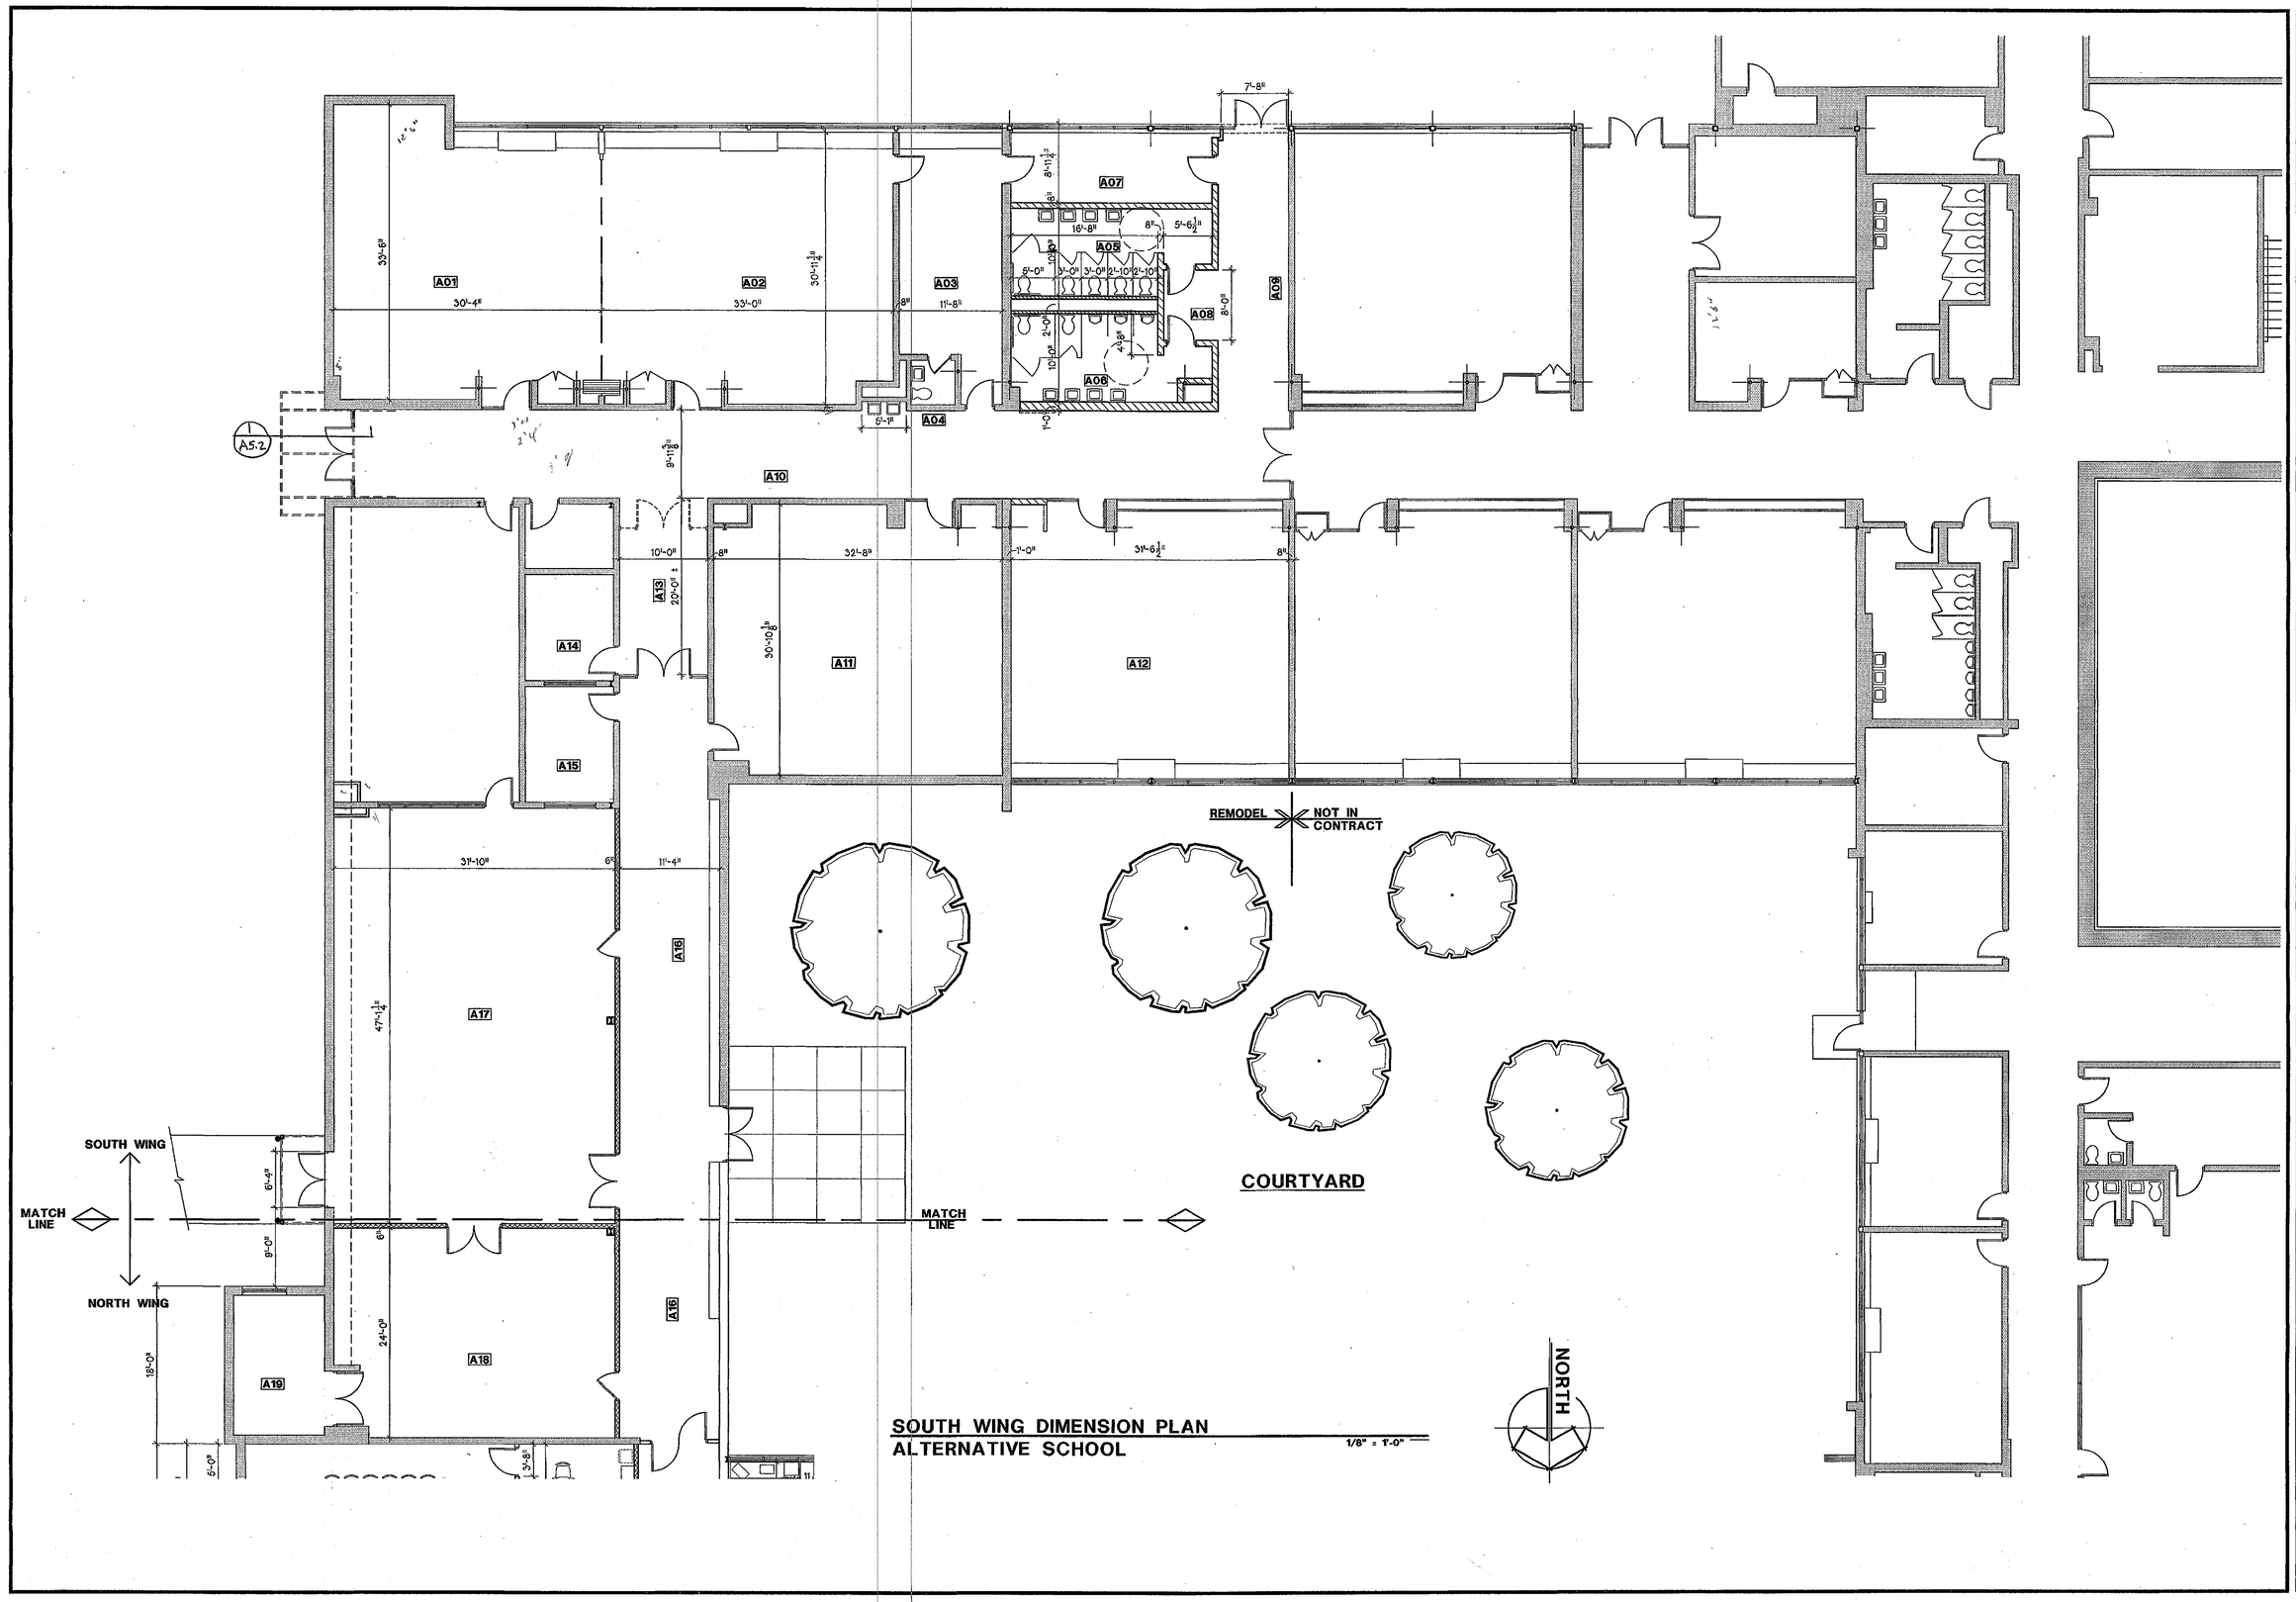

SOUTH WING DIMENSION PLAN
ALTERNATIVE SCHOOL

1/8" = 1'-0"

REVISIONS	BY

SOUTH WING DIMENSION PLAN (ALTERNATIVE SCHOOL)

DUNELAND SCHOOLS ADMINISTRATION CENTER

651 W. MORGAN AVENUE CHESTERTON, IN

chesterton, indiana

gerometta & kinel architects, inc.

DATE	10-06-04
SCALE	1/8" = 1'-0"
DRAWN	NMA
JOB	2103
SHEET	A1.3b
OF	37 SHEETS

04-A-05